


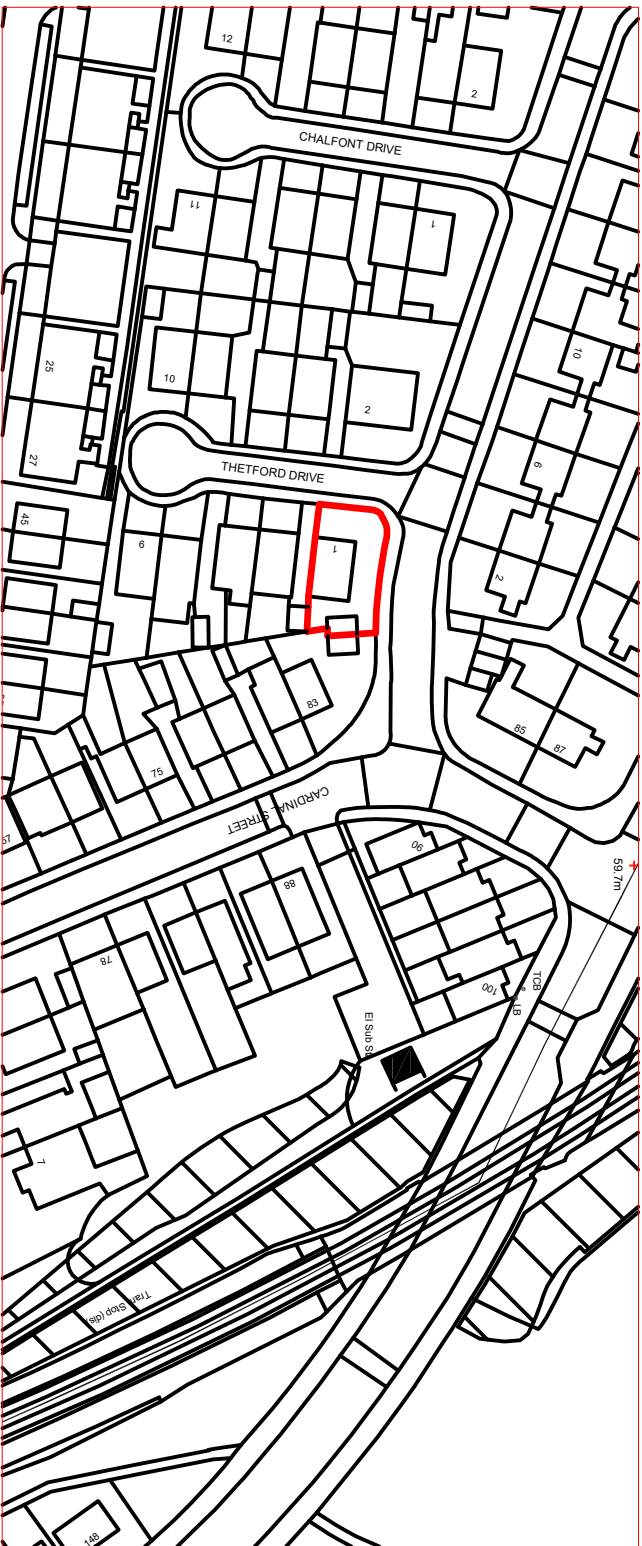


NAME: **ATTIQUE MAZHAR**

DRAWING NUMBER

ADDRESS:

004/02/21-3

**1, Thetford Drive,
Manchester, Greater
Manchester, M8 0NH**

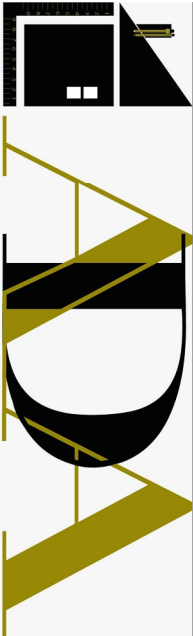

Plans & Architectural Services
07858435571