


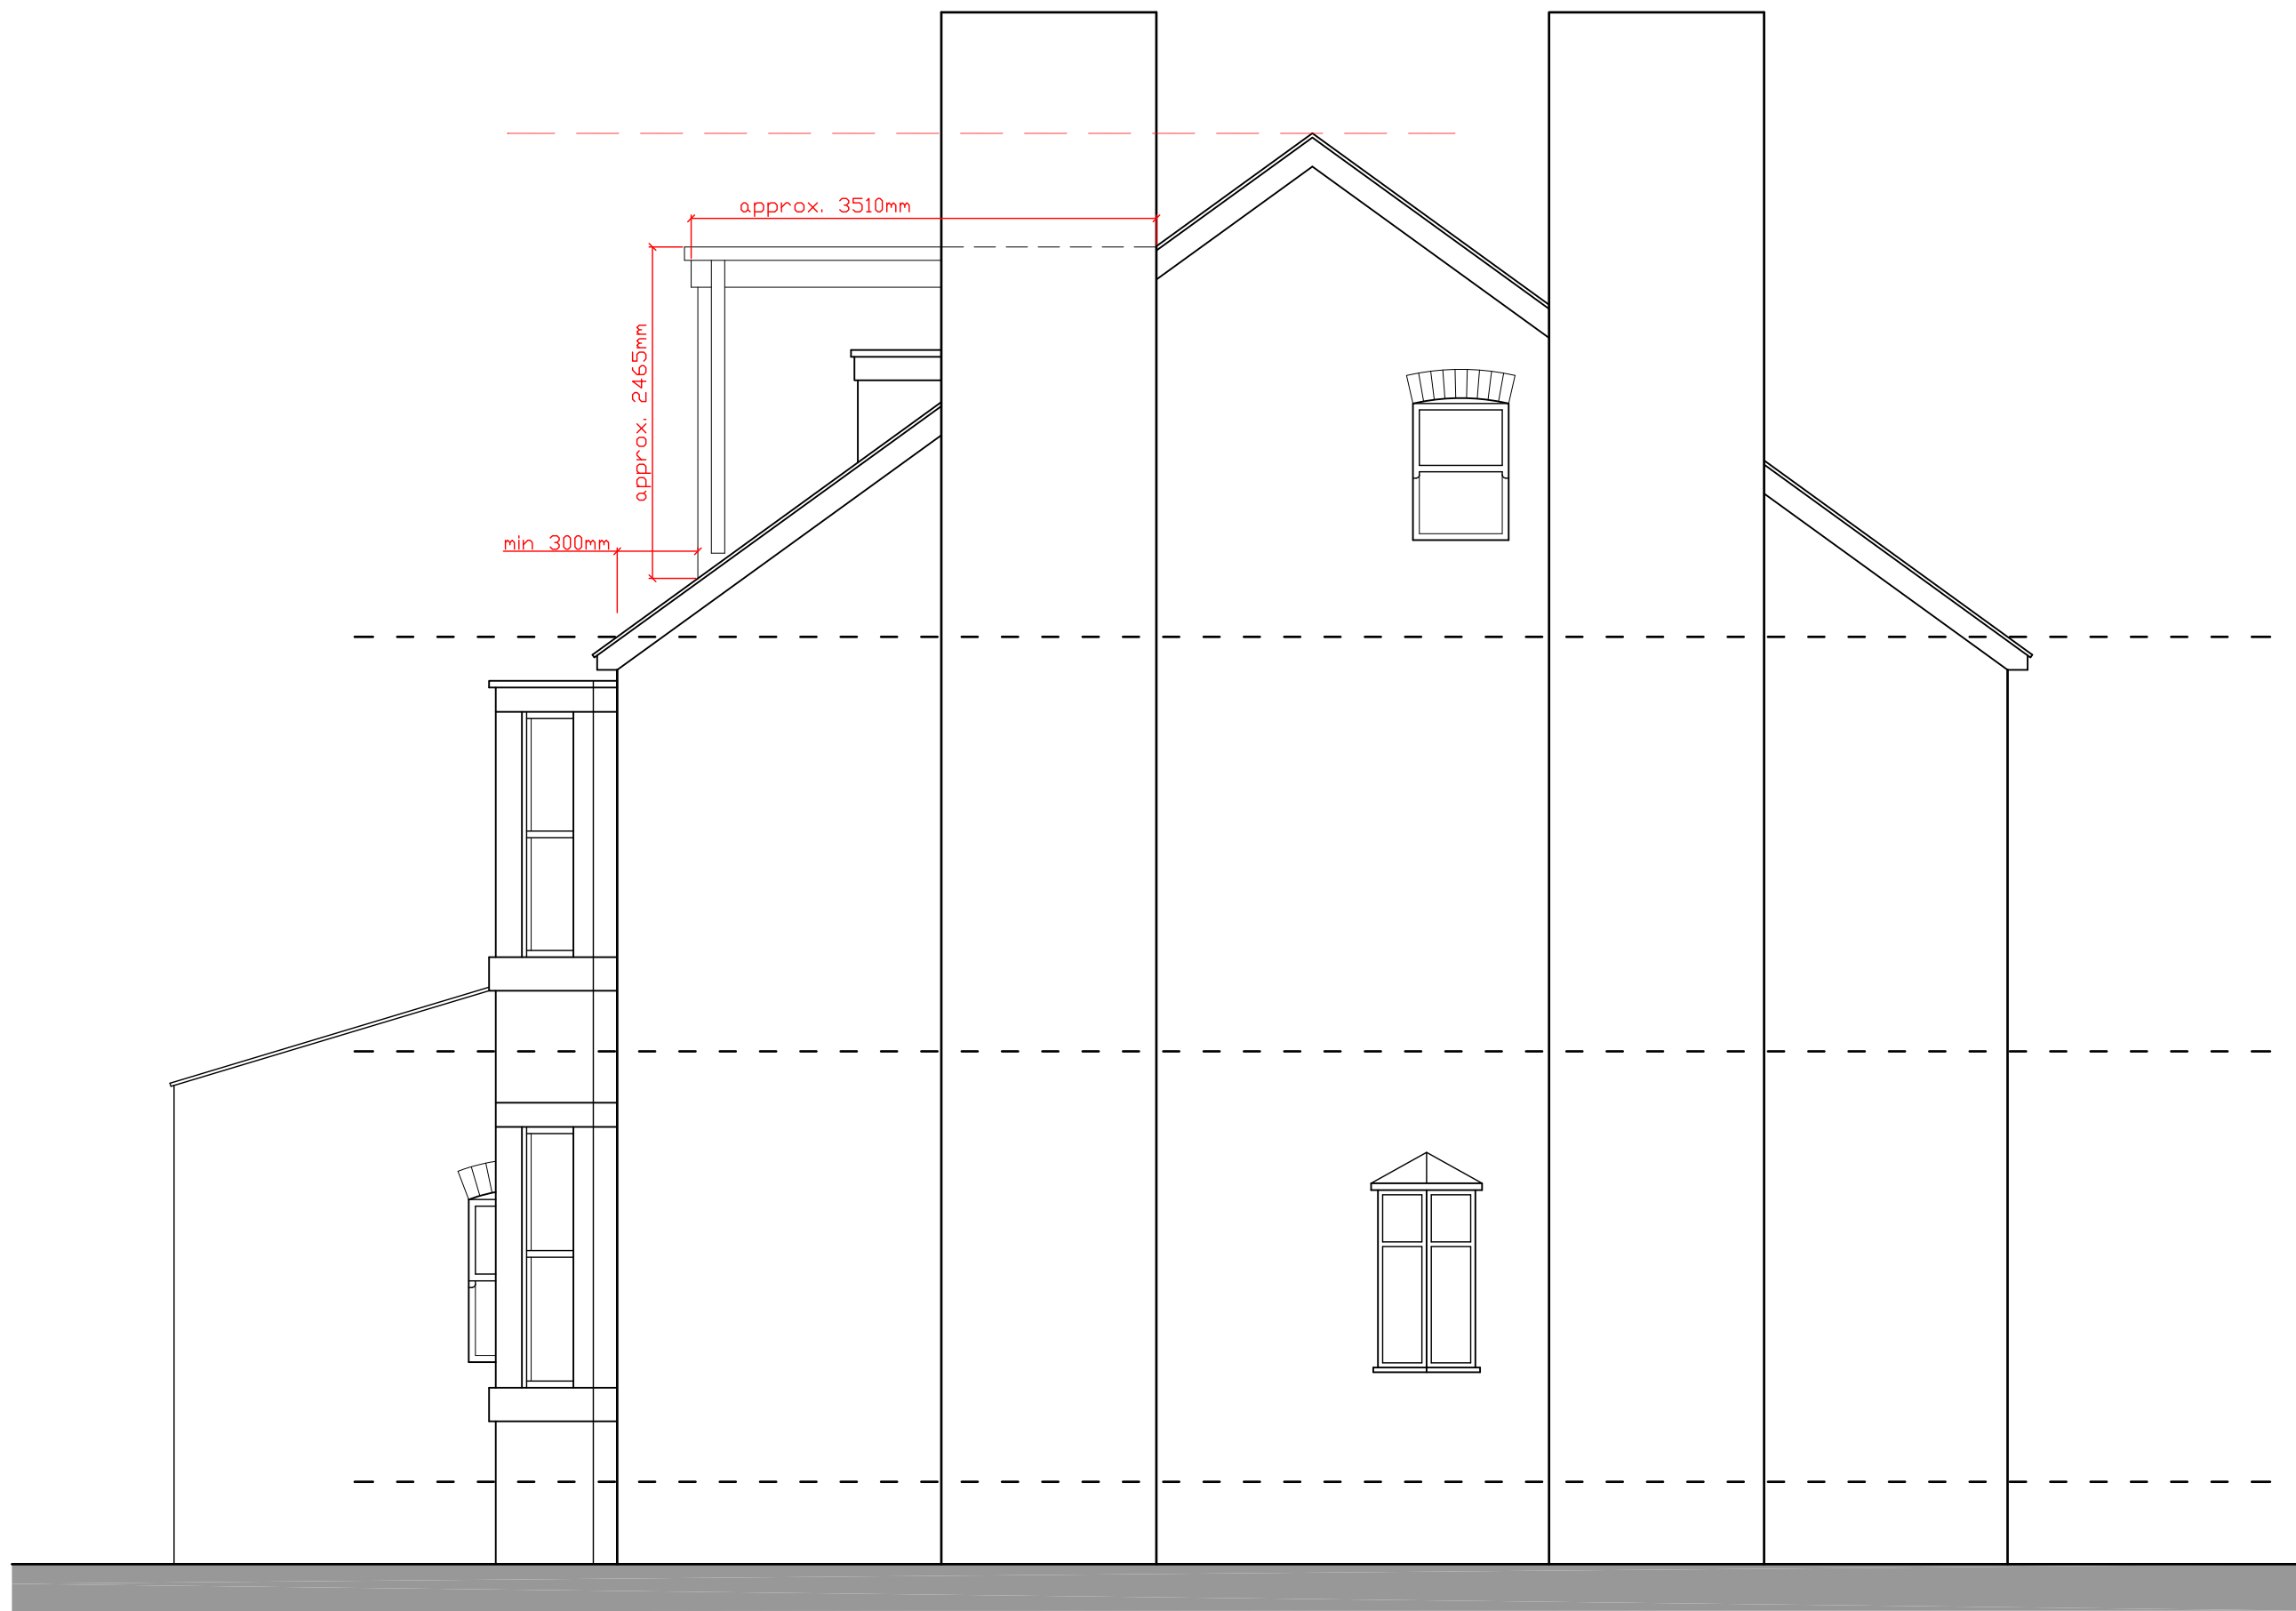

12 Egerton Road North
Proposed Side Elevation from No.14
Scale 1:50 @ A3