



Note:
Do Not Scale from this drawing.
Dimensions are to be checked on site.
If in doubt please ask.

To be developed :

- with MCC Planning
- with Structural Engineer
- Air permeability strategy?


Terracotta Window Reveal

Metal Window Reveal

Brick Window Reveal




"Signage Zone" for future tenant to submit application. Louvres are located behind signage zone, to allow occupant flexibility of signage style and keep consistency across the façade, with non-signage curtain walling.

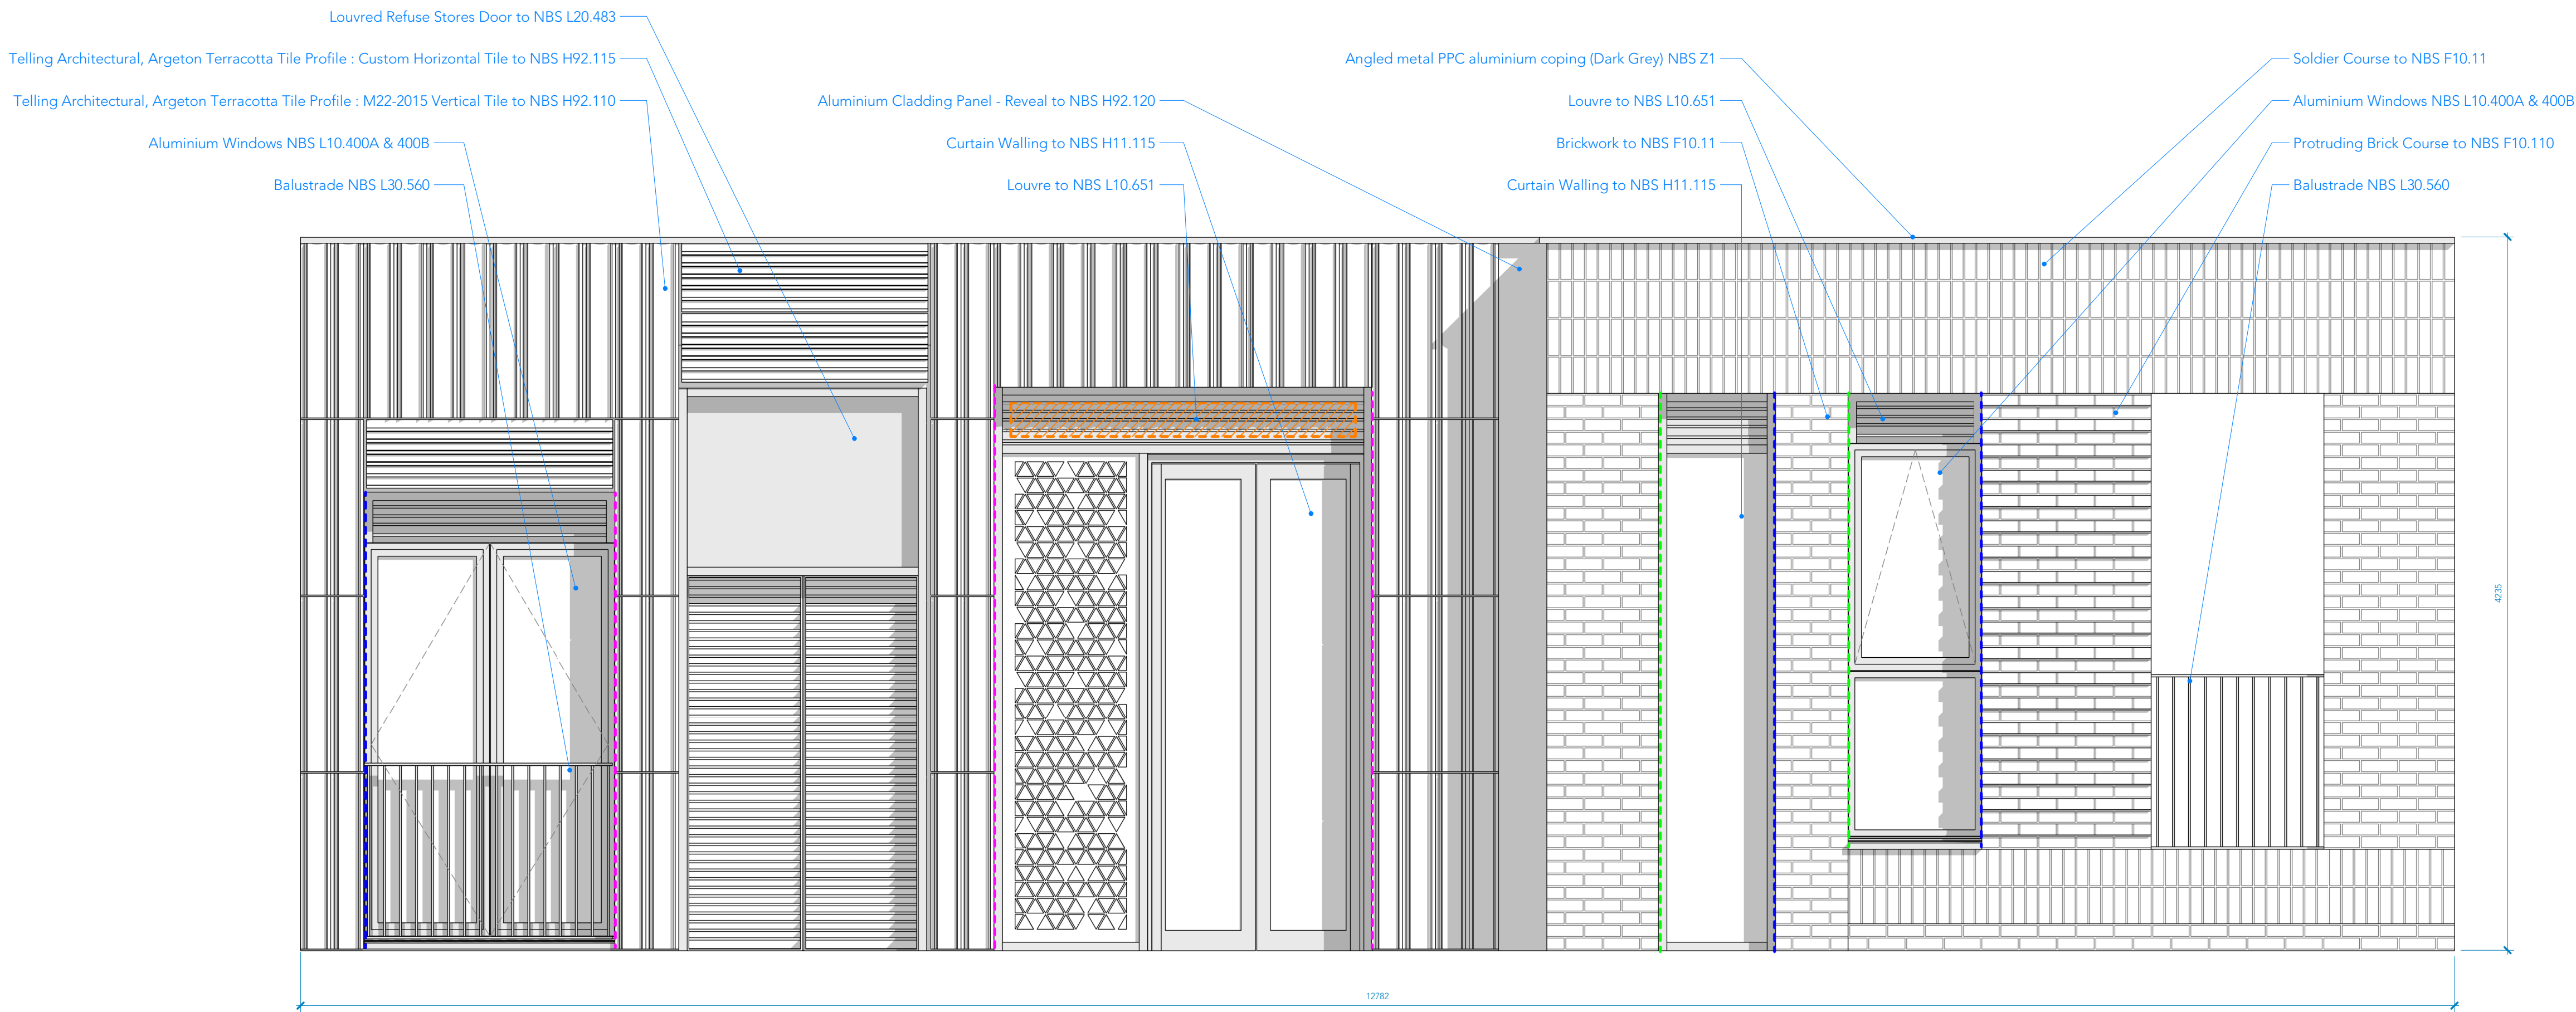

Terracotta Elevation


1 : 25

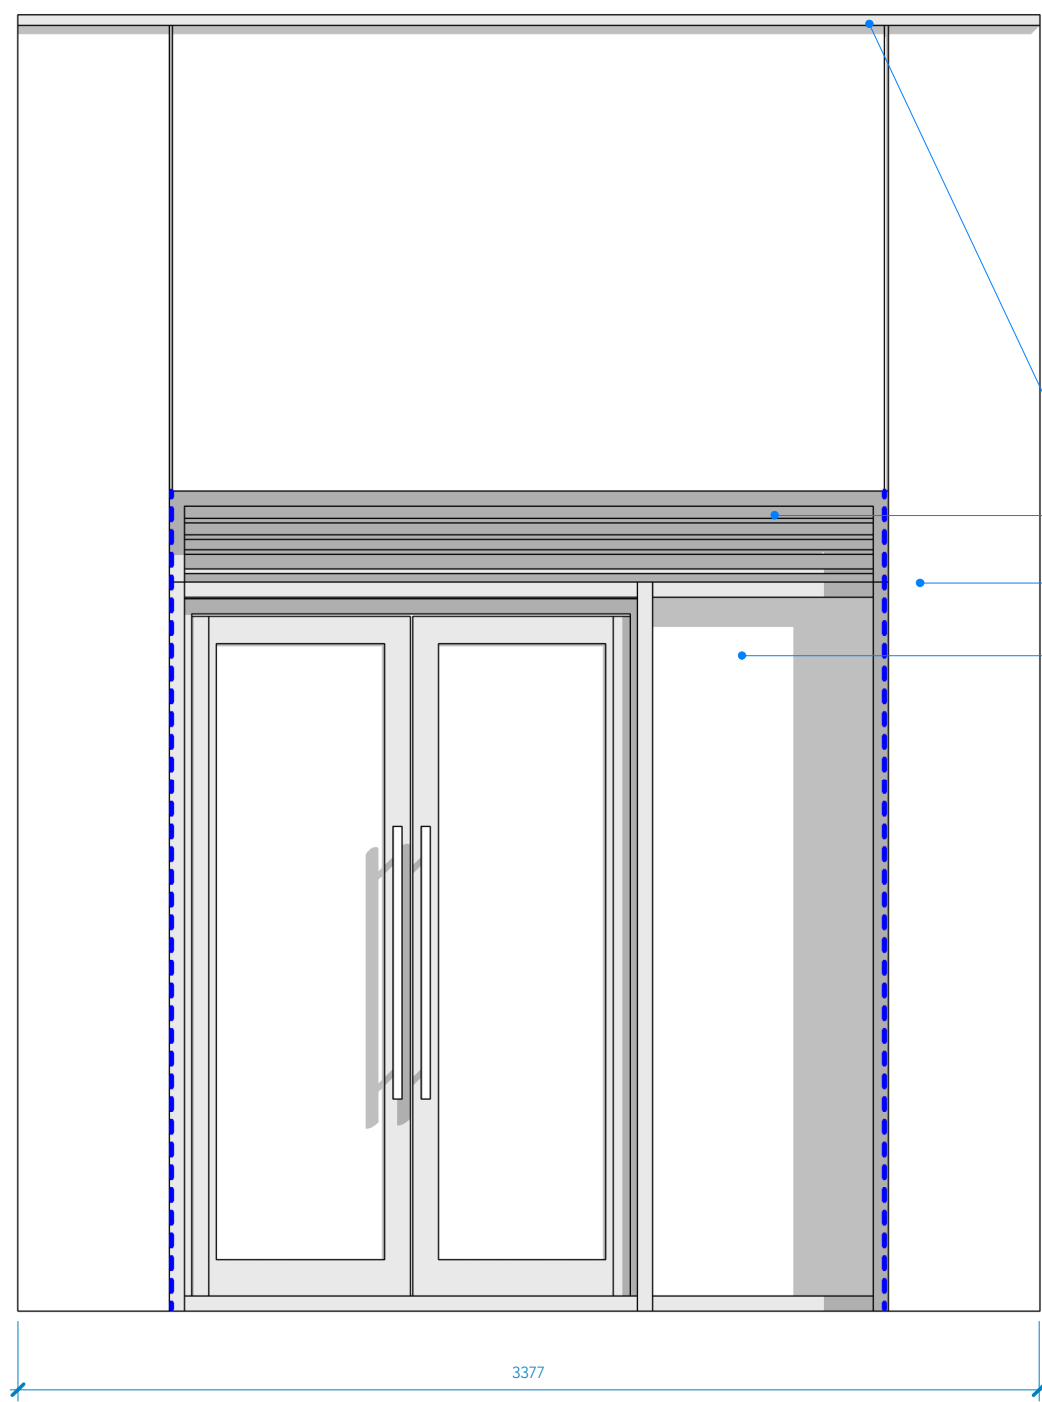

Metal Elevation

1 : 25

Sample Panel 3D

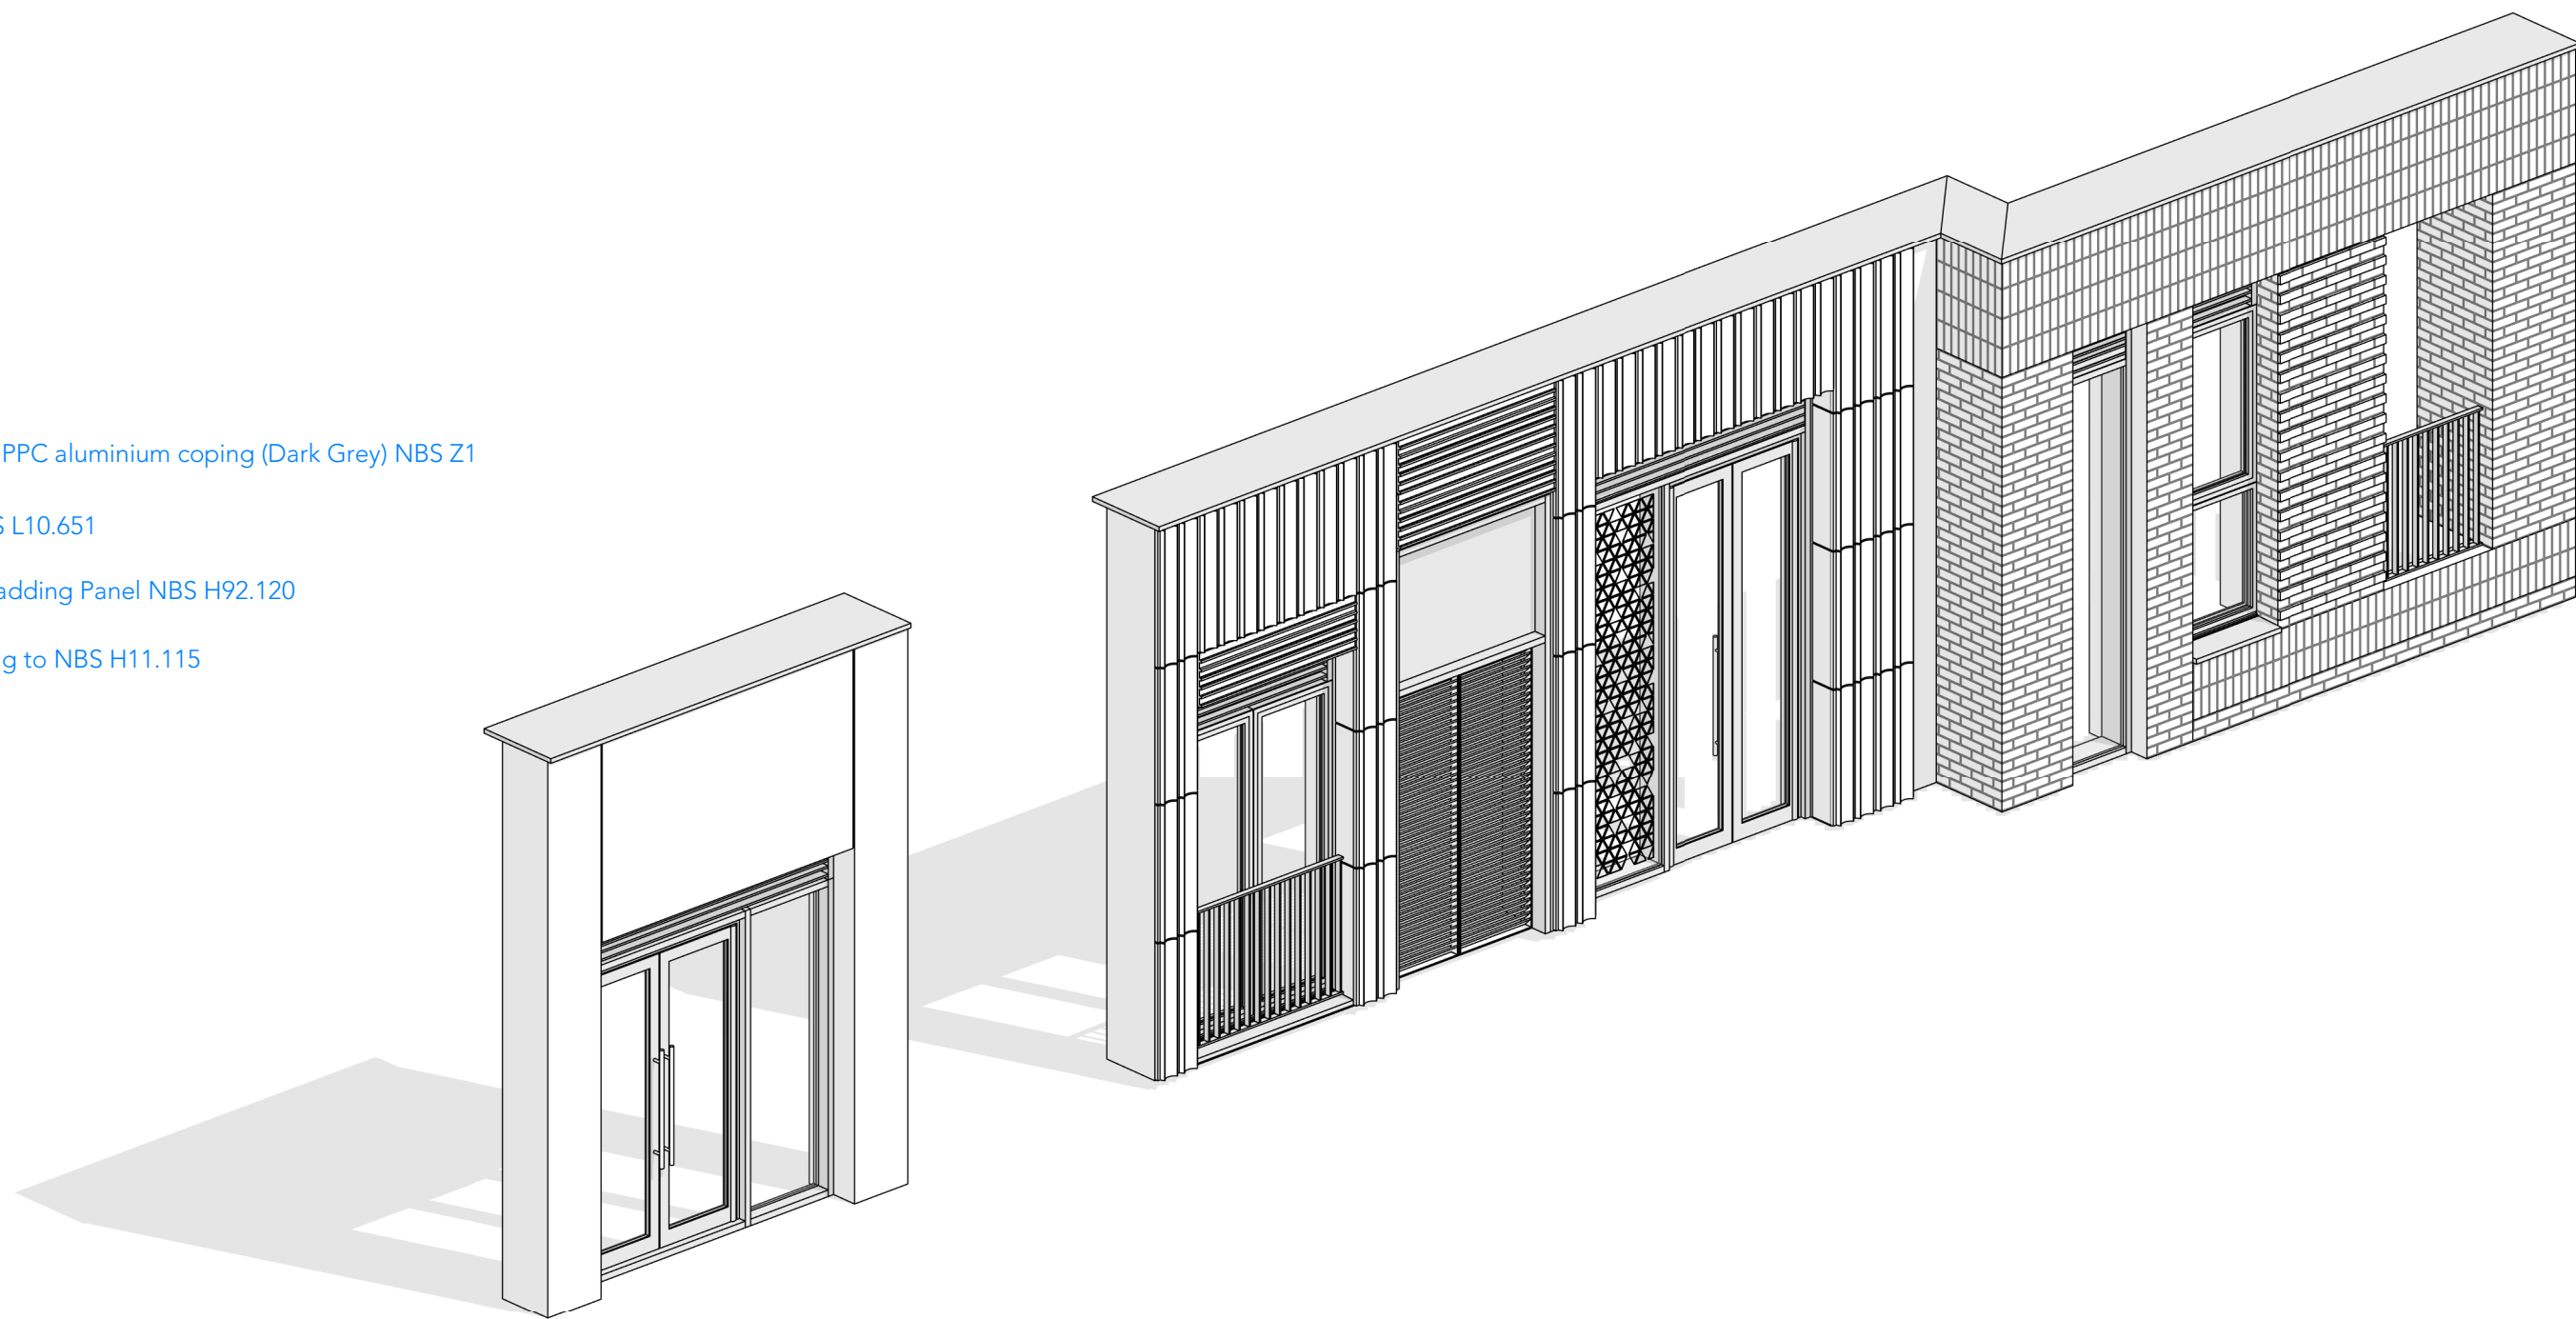

T5	05/01/22	CM	Signage note added
T4	05/01/22	CM	Update following MLDC feedback
T3	04/01/22	CM	For discussion only
T2	21/12/21	CM	For discussion only
T1	16/12/21	CM	Note Added
T0	02/07/21		Tender Issue

Rev Date Ints Details

© The moral rights of the author are hereby asserted.
This drawing and design is the sole property of Buttress Ltd and must not be reproduced without permission.
Buttress Ltd is Registered in England and Wales: 5363973

Buttress

41 Bengal Street
Manchester
M4 6AF

T 0161 236 3303
E contact@buttress.net
W www.buttress.net

Project Title Eliza Yard
Client Manchester Life
Location Manchestr

Drawing ref Sample Panel

Date 05/01/2022 16:35:43 Scale 1 : 25
Checker Checker Orig Paper Size A1

Job No: 9033 Status For Information

Project: Origin: Zone: Level: Type: Disc: Number: Rev:

9033-BA-XX-XX-DR-A- (21)000- T5