



0m 1m 2m 3m 4m 5m


VISUAL SCALE 1:100 @ A3

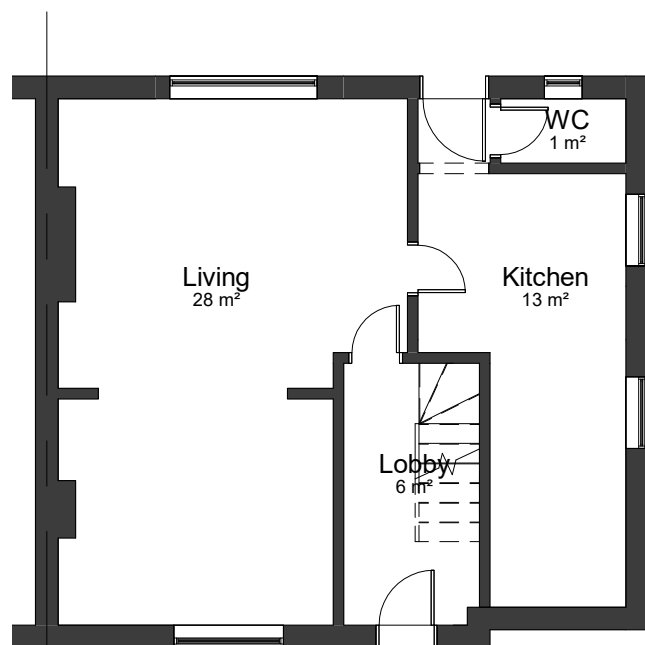

00-E-Ground Floor
1 : 100

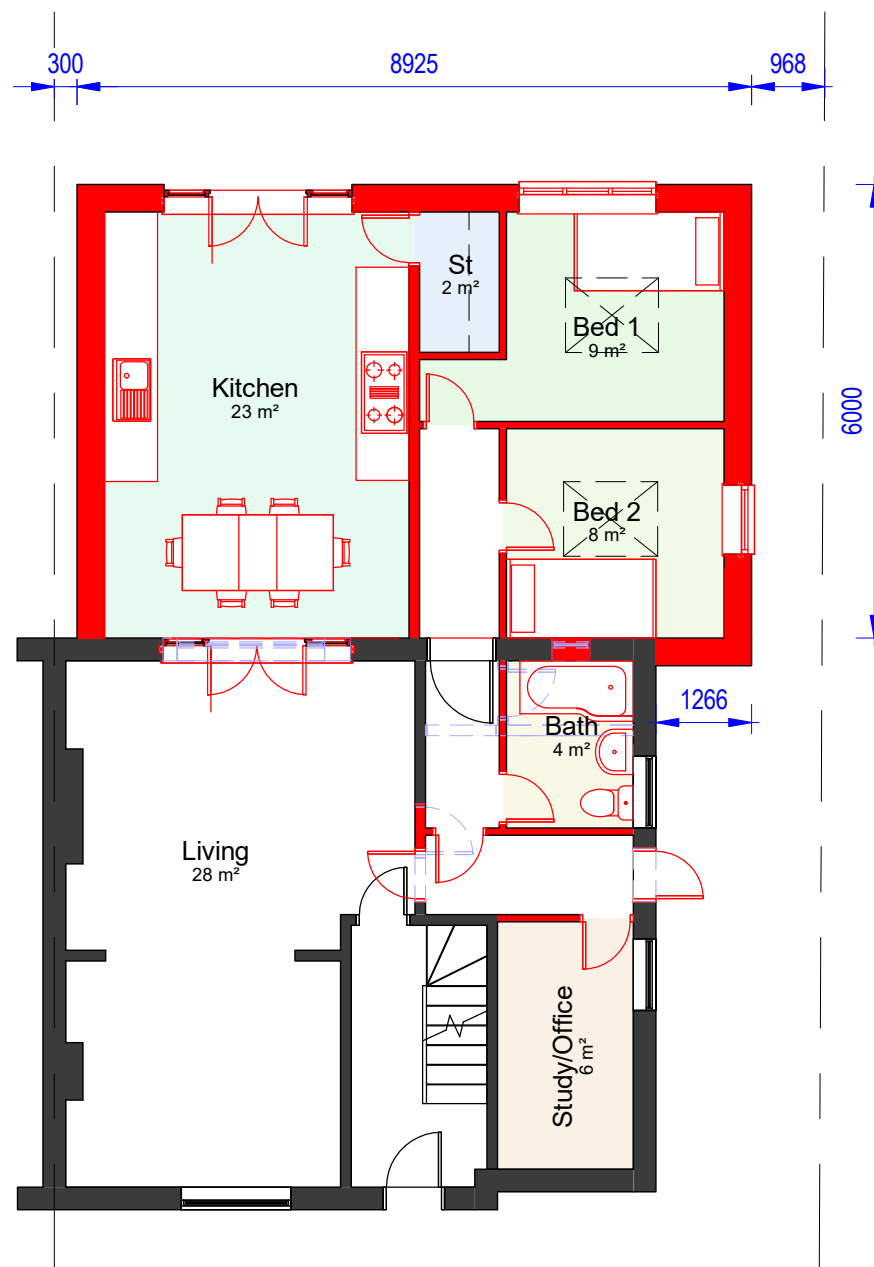

00-P-Ground Floor
1 : 100

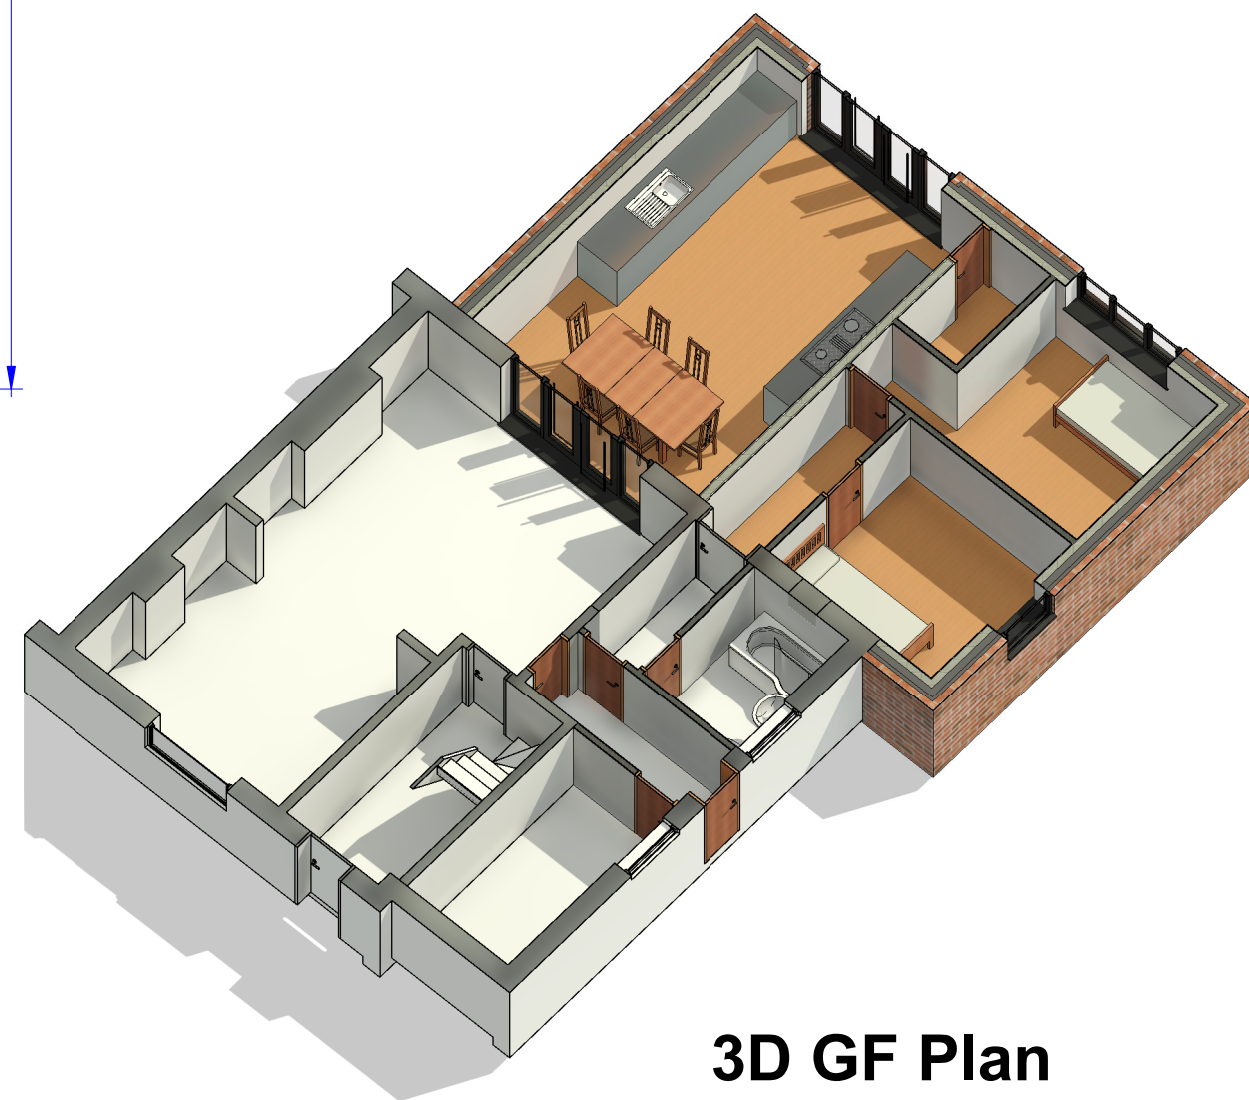

3D GF Plan

COPYRIGHT © ALL RIGHTS RESERVED BY VIKAS ALYAS LTD. DO NOT SCALE FROM DRAWING. DRAWING INDICATES DESIGN INTENT ONLY. REPORT ANY DISCREPANCIES TO CLIENT / VA LTD. NOT TO BE USED FOR CONSTRUCTION UNLESS STATED SO. TO BE READ IN CONJUNCTION WITH OTHER DRAWINGS OR SPECIFICATION WHERE PROVIDED.

ARCHITEK
BUILDING DESIGN CONSULTANCY

0161 511 8479
vikas@architek.uk
916 Stockport Road, Levenshulme, Manchester, M19 3AB

No.	Description	Date
P1	Issue to Planning	21.09.2022

PROJECT		ADDRESS		CLIENT			
Single storey rear/side extension		1180_99 Birchfields Road, Manchester, M13 0UE		Mr Saju Miah			
Manchester City Council	PURPOSE OF ISSUE Planning	SHEET	Existing & Proposed Plans	Date 21.09.2022	Project number 1180	Scale (@ A3) 1 : 100	
				Drawn by VA	DRAWING NUMBER		REV
				Checked by VA	A102	P1	