
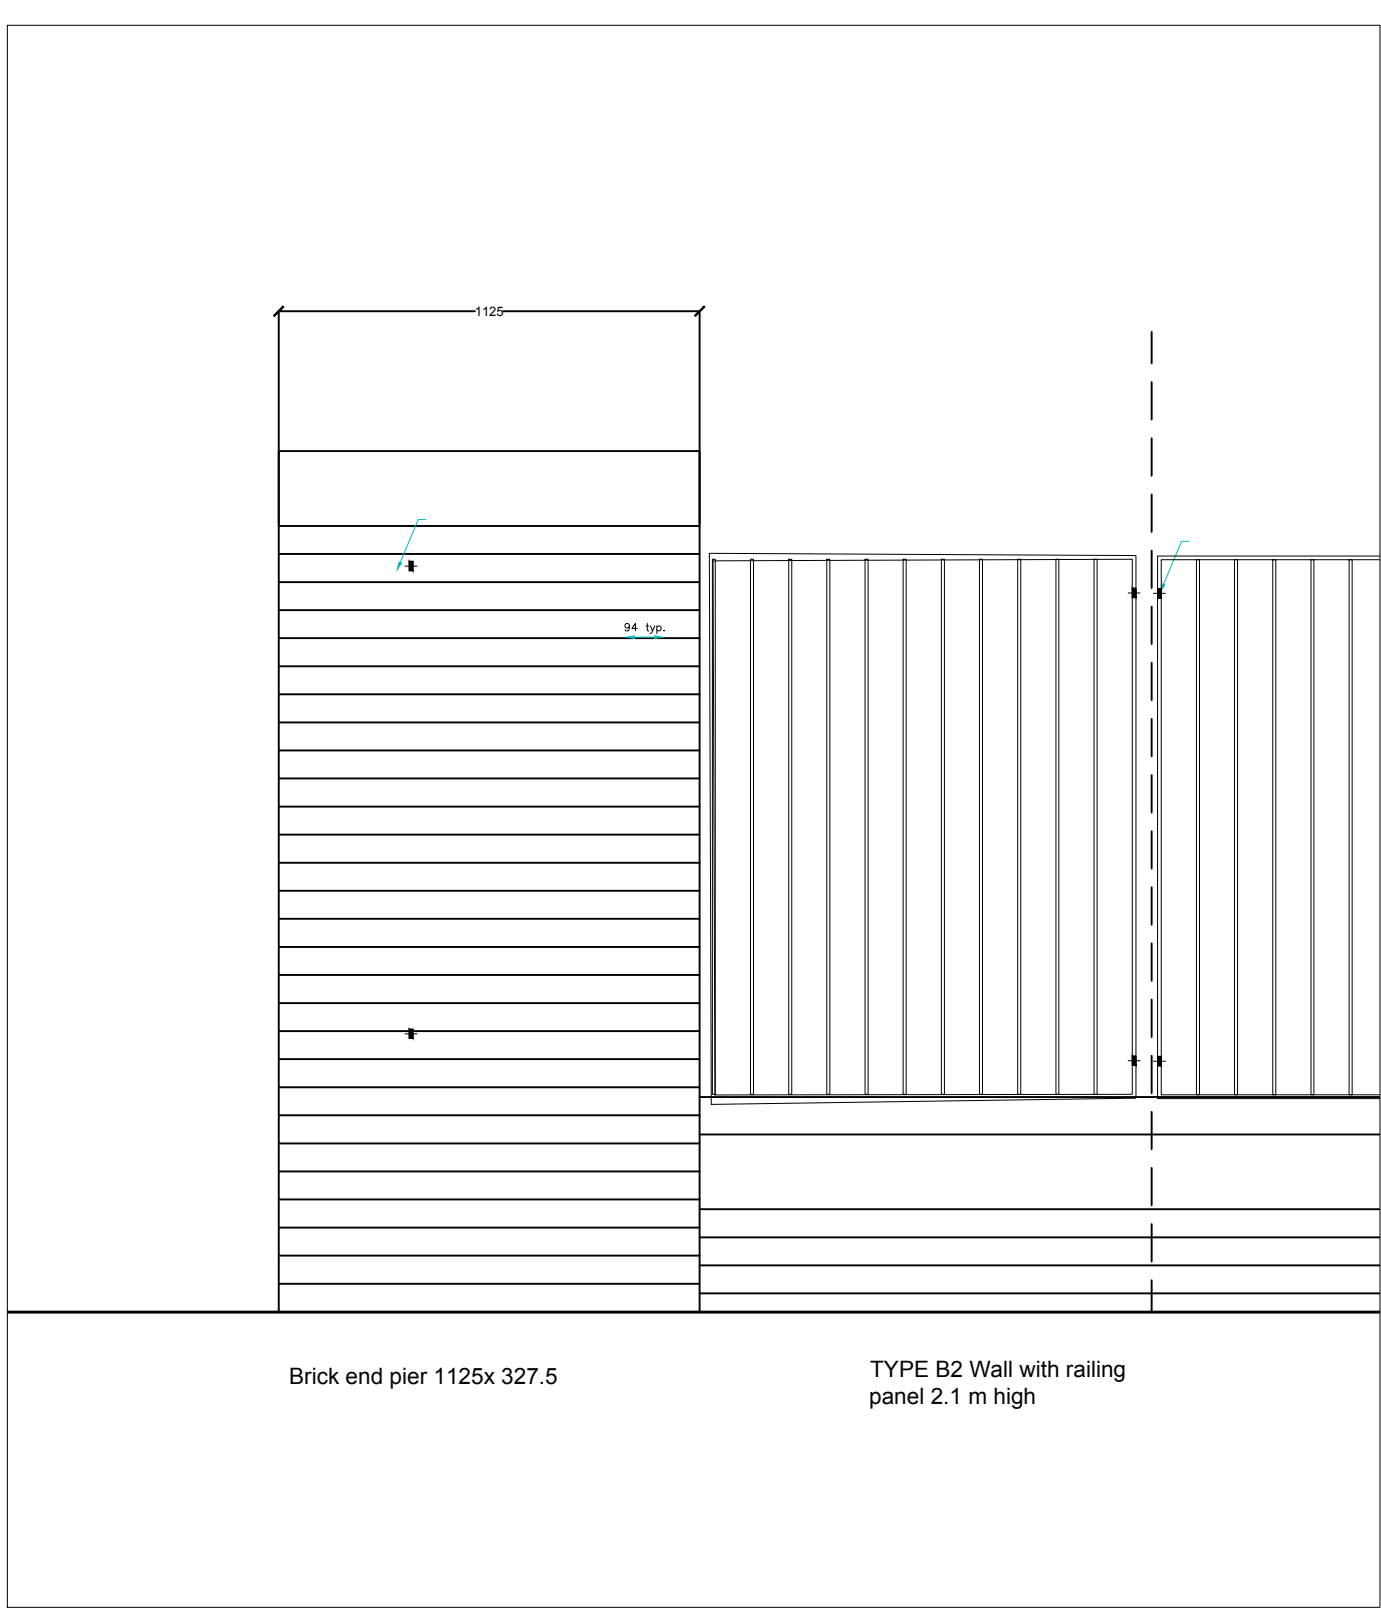
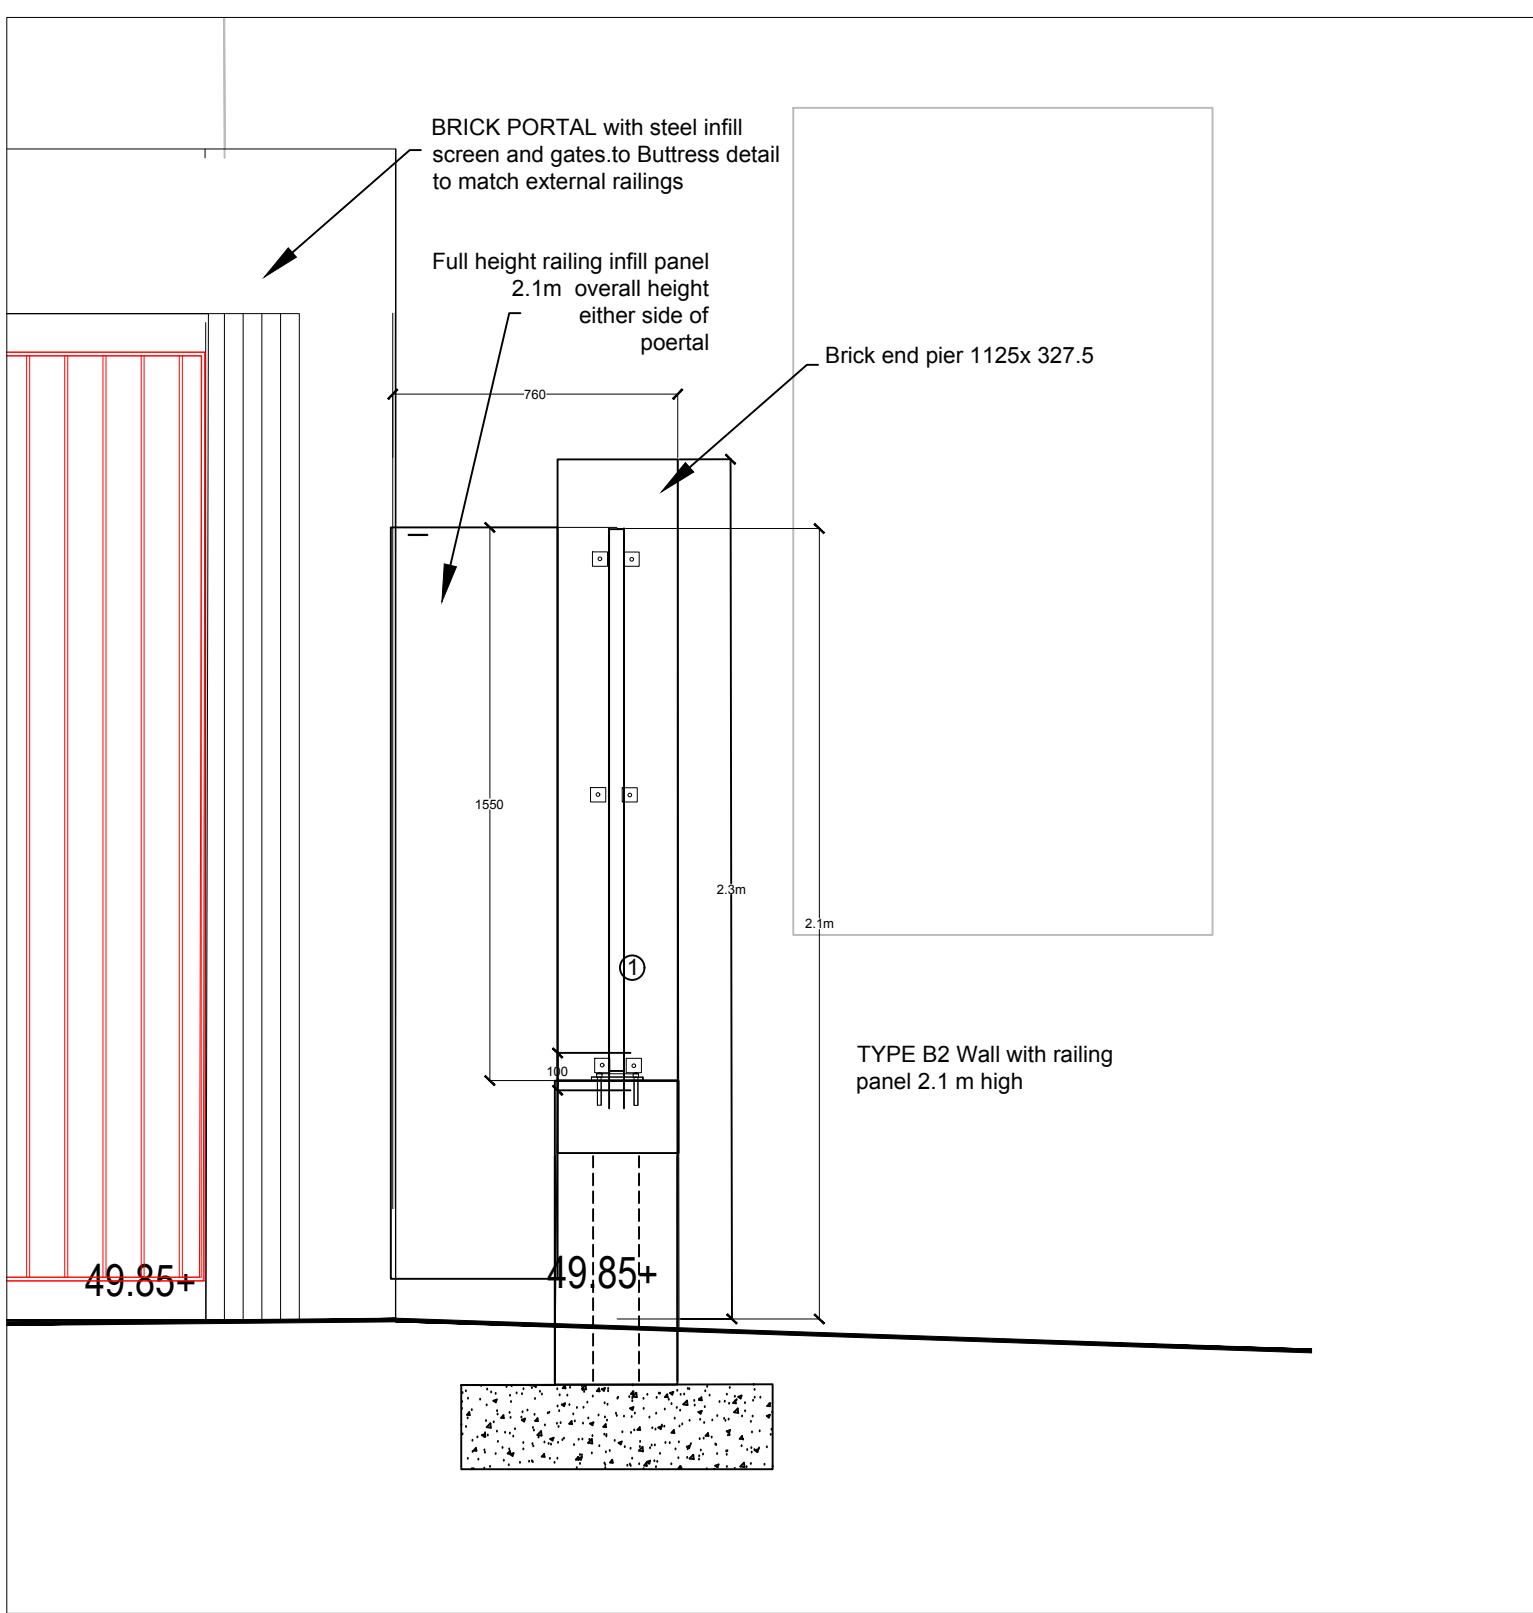
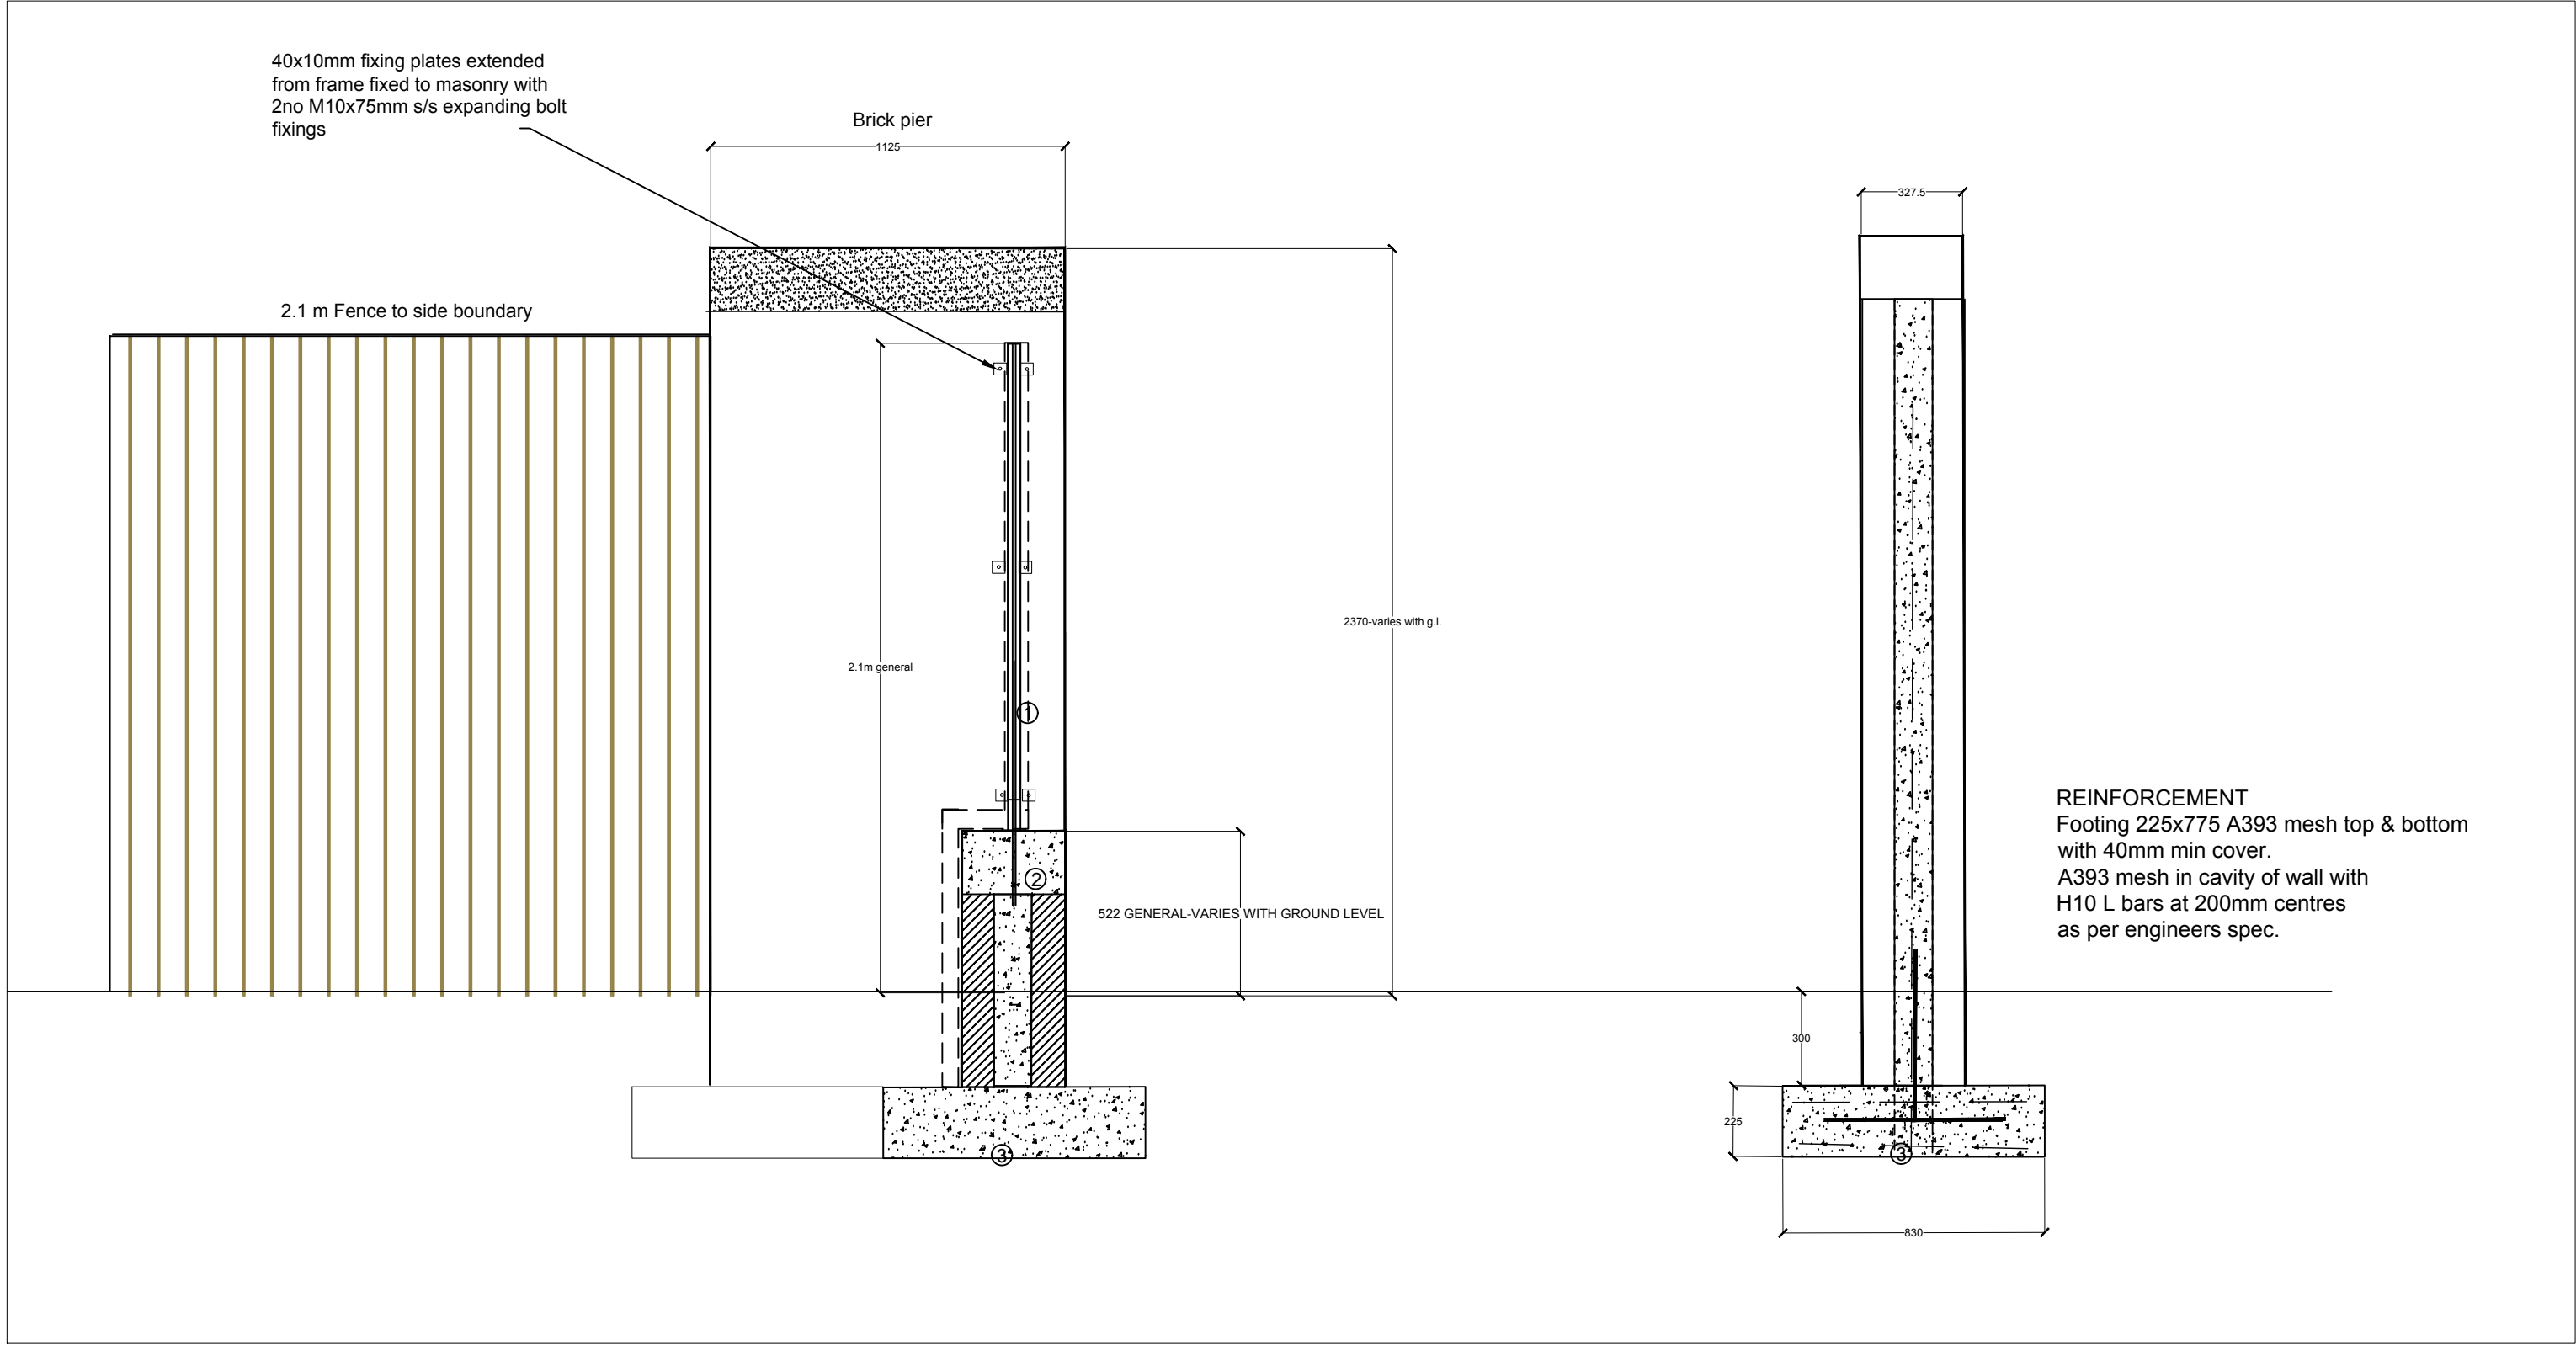


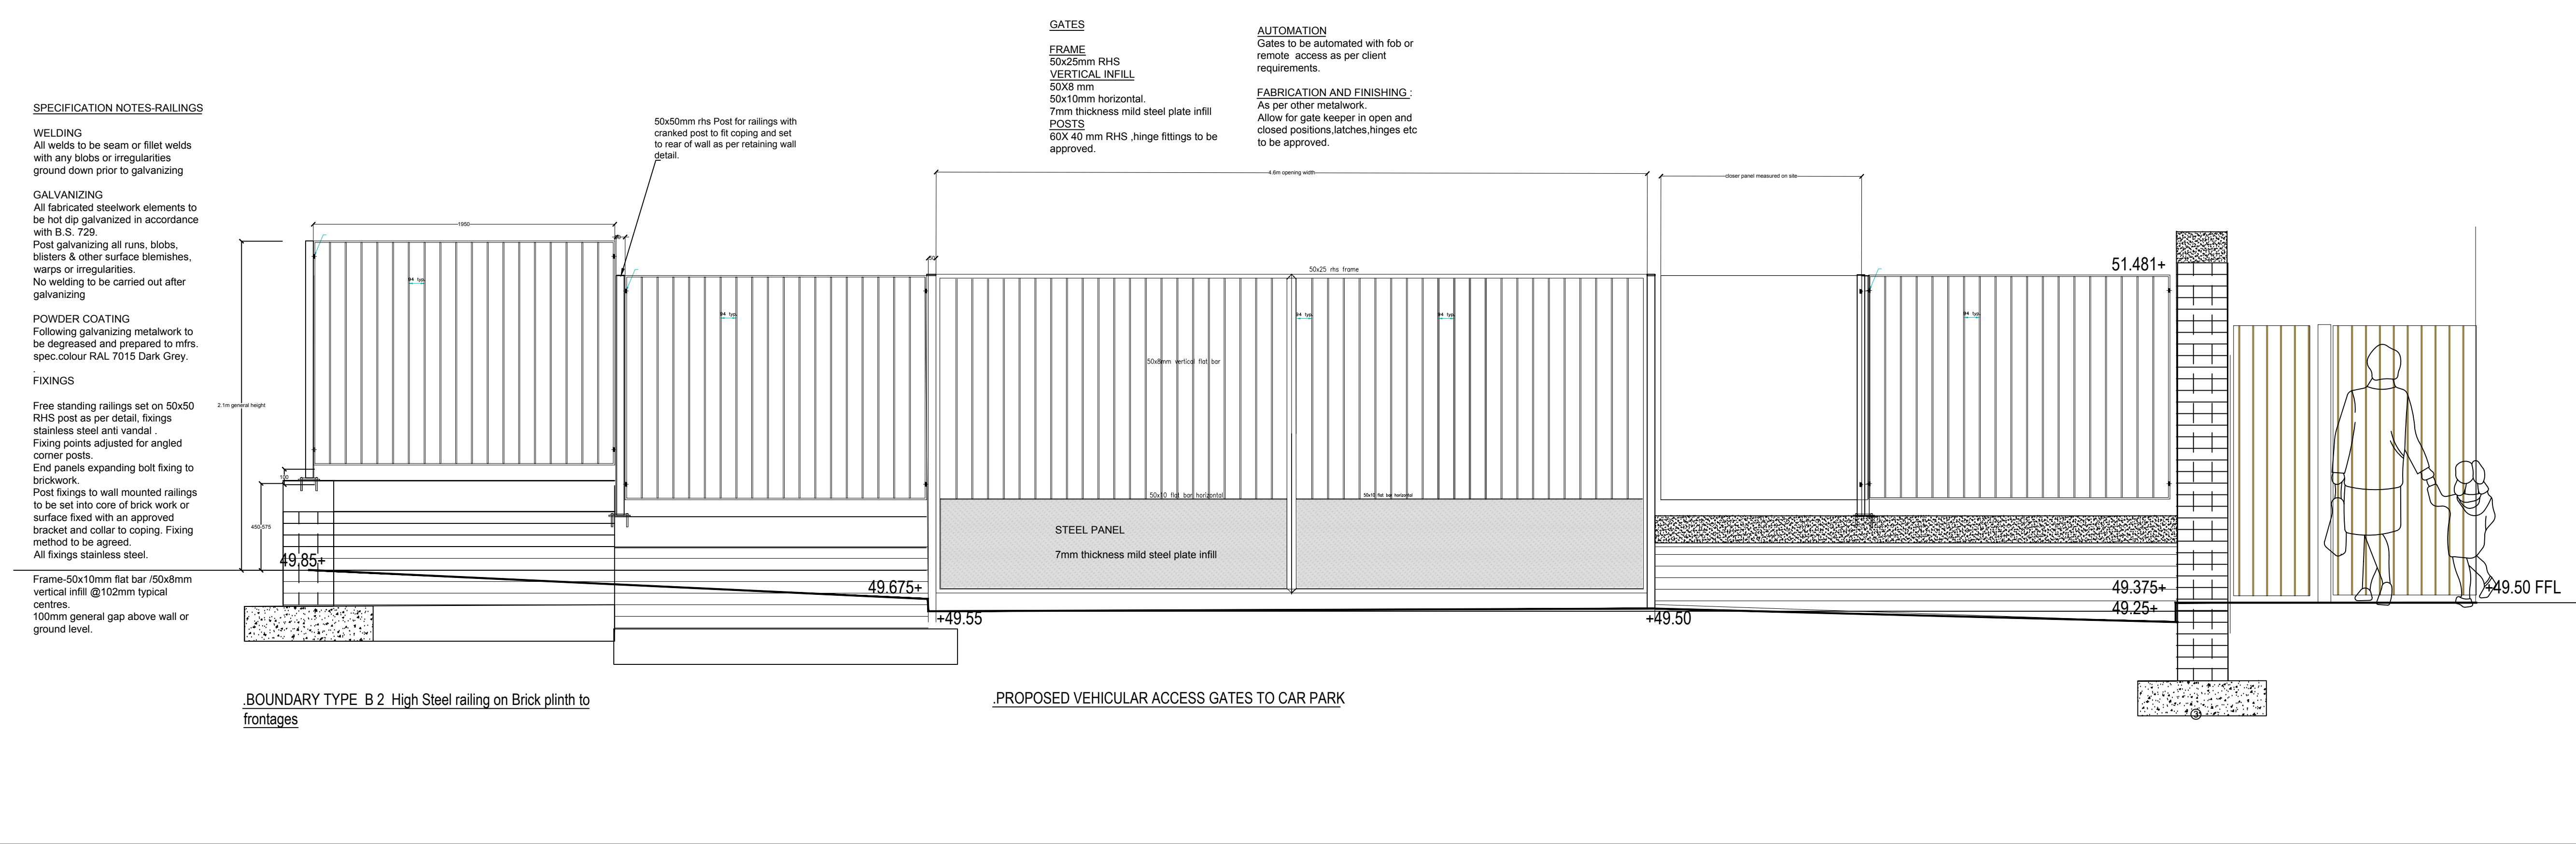

REVISIONS
A Infill panels and end pier highlighted adjacent to corbelled Portal.04/11/2022

Construction issue

Stephen Martlew Landscape Architecture

Unit 2 8a Loom Street Manchester M4 6AN
TELEPHONE 0161 907 3226

DRAWING TITLE	type B2 Railings and Gates at apartment frontage		
DRAWING No	1907/c/104		
PROJECT	Downley Drive		
CLIENT	Great Places/Rowlinson		
SCALE	1:20 @ A 1	REVISION A	
DATE	July 2022	REVISED	
DRAWN	PG	CHECKED	SM