
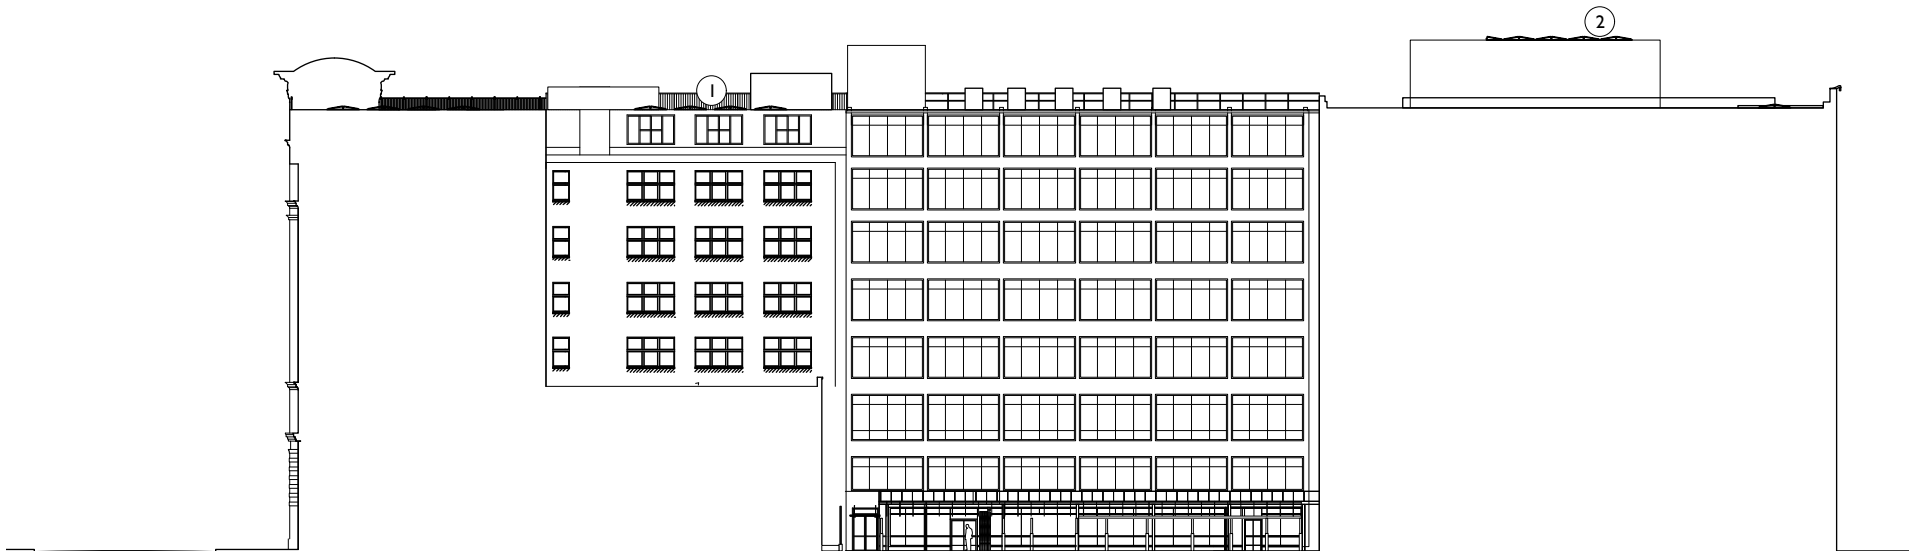


Notes

- 1. Photovoltaic panels behind railings.
- 2. Photovoltaic panels.

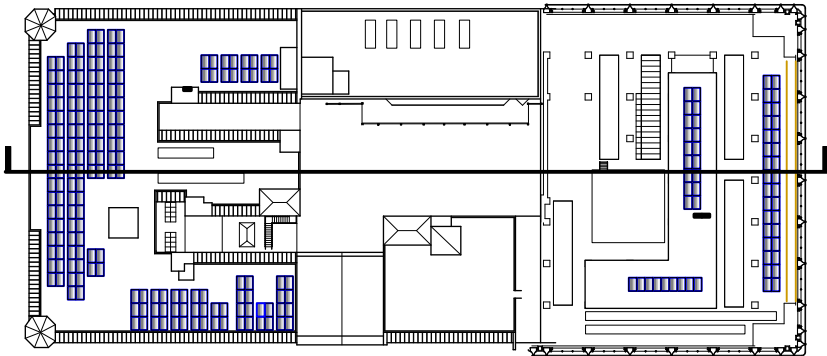

A		Minor updates	HW	HW
04/10/2022	Rev	Note	DRN	CHK

Tootal Building PV Panels

South-East Courtyard - Proposed

scheme	1966
drwg no.	P(230)
revision	A

scale	1:500 @ A3
date first drawn	Aug 2022
drawn	HW

SK sketch E existing P proposed T tender C construction FI final issue

www.ateliermb.co.uk
t 0161 236 0051
e architect@ateliermb.co.uk



Atelier MB
Urban Architects