


Mains operated interconnected smoke detector with battery backup to be installed in the newly formed bedroom, ground floor lounge, hall and 1st floor landing. (SD)

Mains operated interconnceted heat detector with battery backup to be installed in the kitchen. (HD)

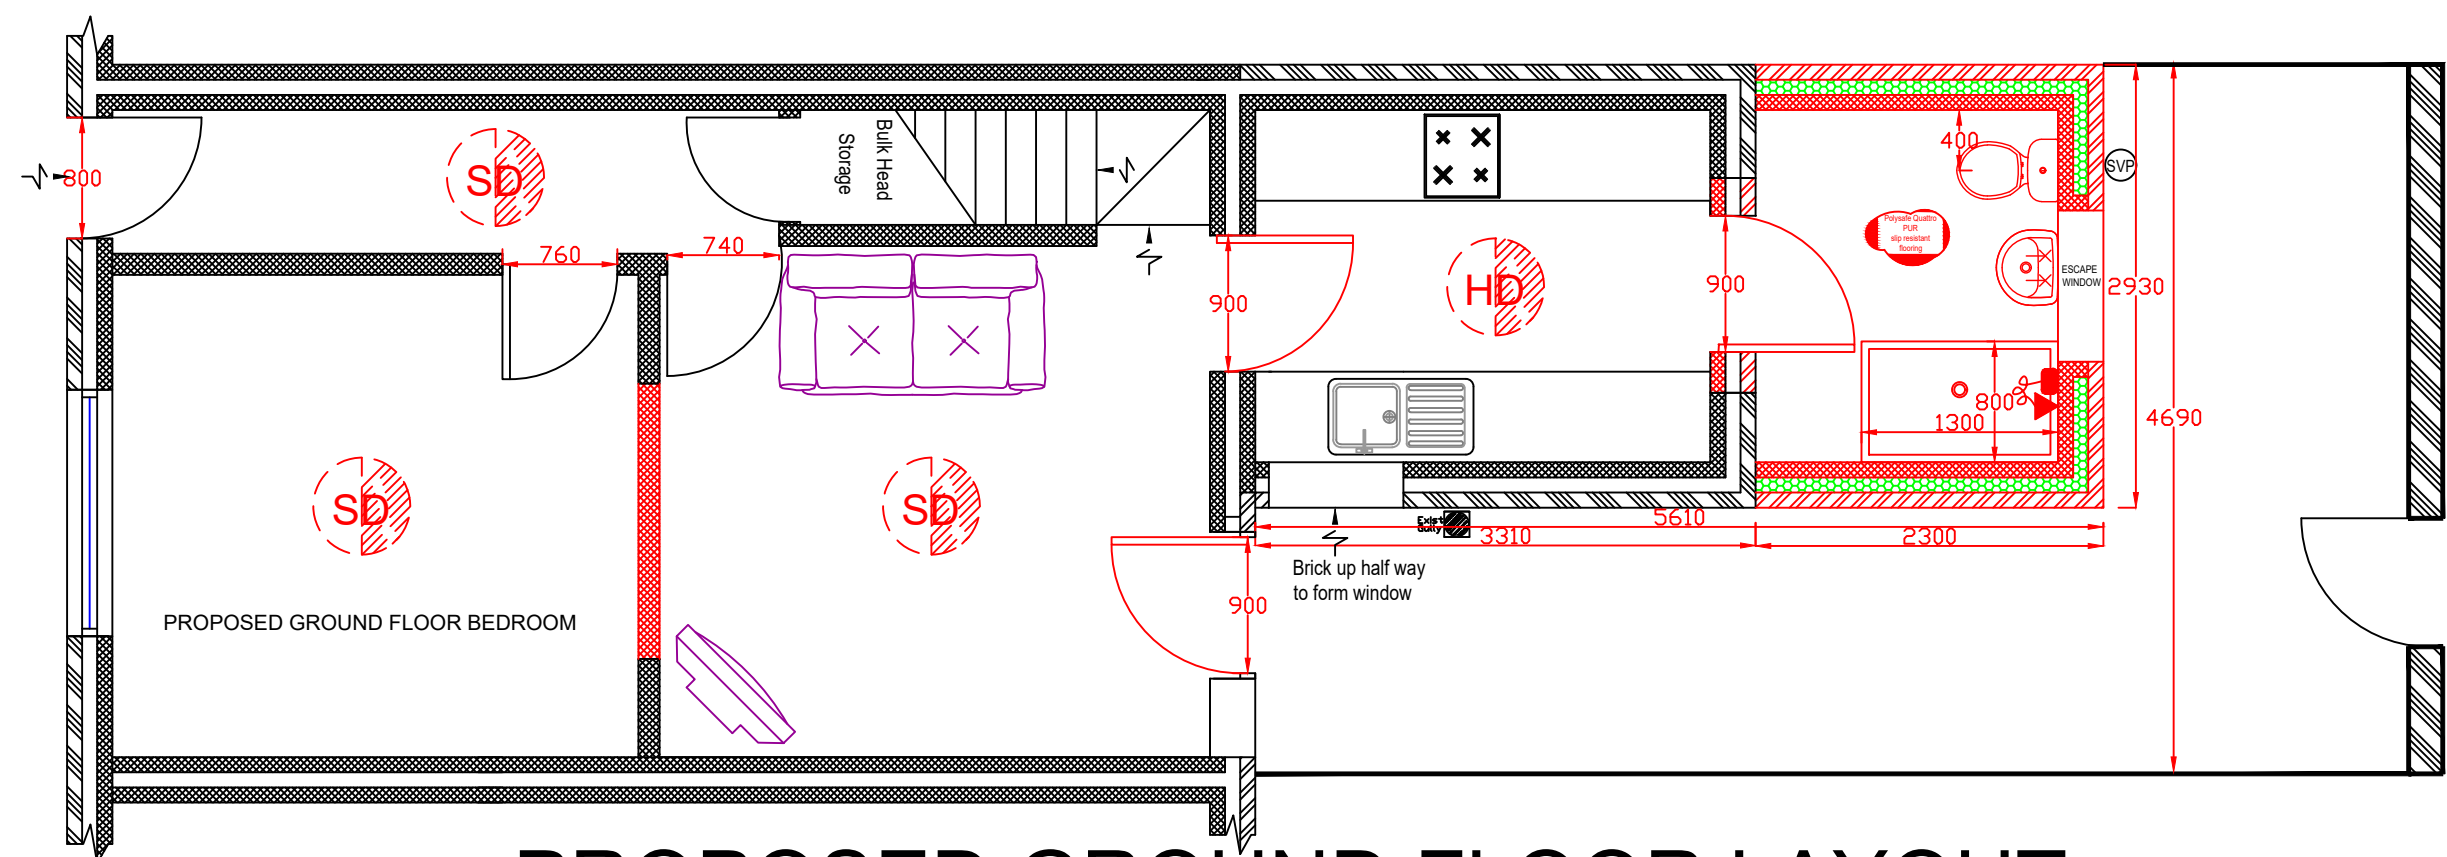

PROPOSED GROUND FLOOR LAYOUT.

REF - 004

Manchester Equipment and Adaptation Service Unit 1, 29 Poland Street Ancoats Manchester M4 6AZ	10 CHARLTON ROAD Manchester M19 3DE.	Drawn By:	Date:	 Manchester Local Care Organisation Leading local care, improving lives in Manchester, with you
		AW	25/09/22	
		Scale:	Drawing No:	
		1/100	REF 004	