




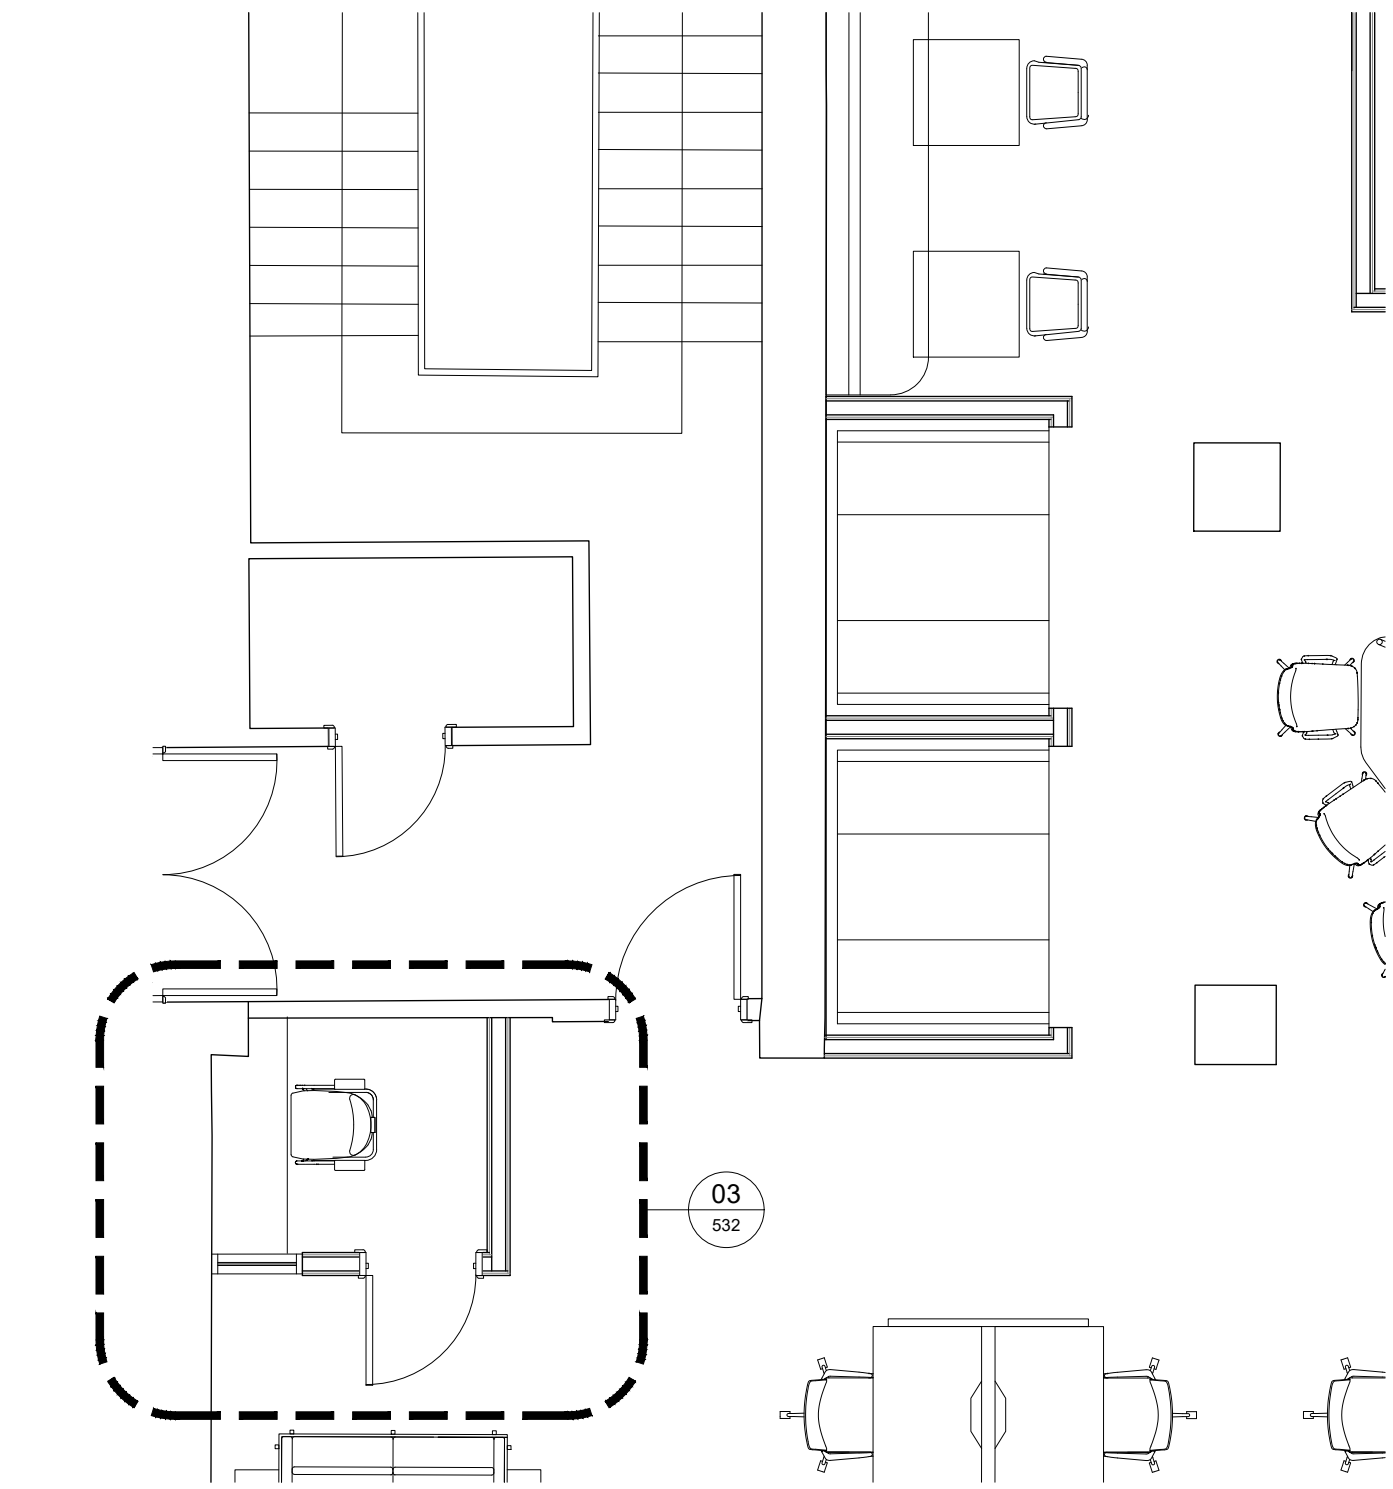


01 SUITE 7 POD REFERENCE PLAN
532 SCALE - 1:50 @ A1
DETAIL LOCATION

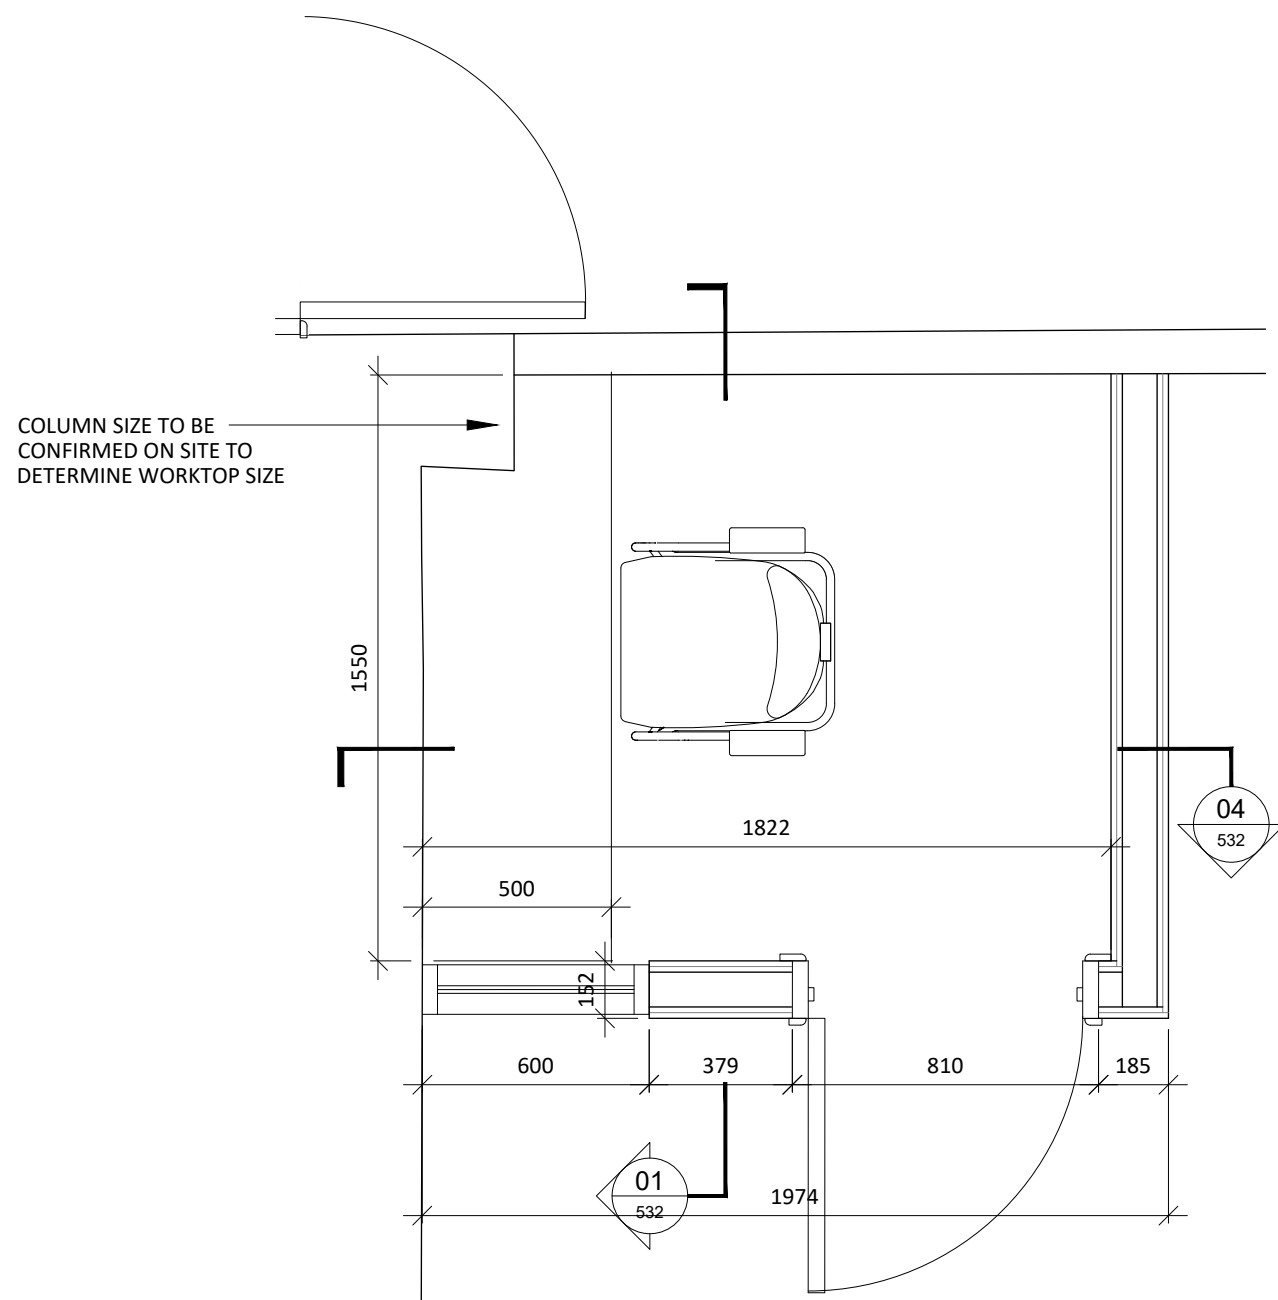

02 SUITE 7 POD PLAN
532 SCALE - 1:20 @ A1
DETAIL PLAN

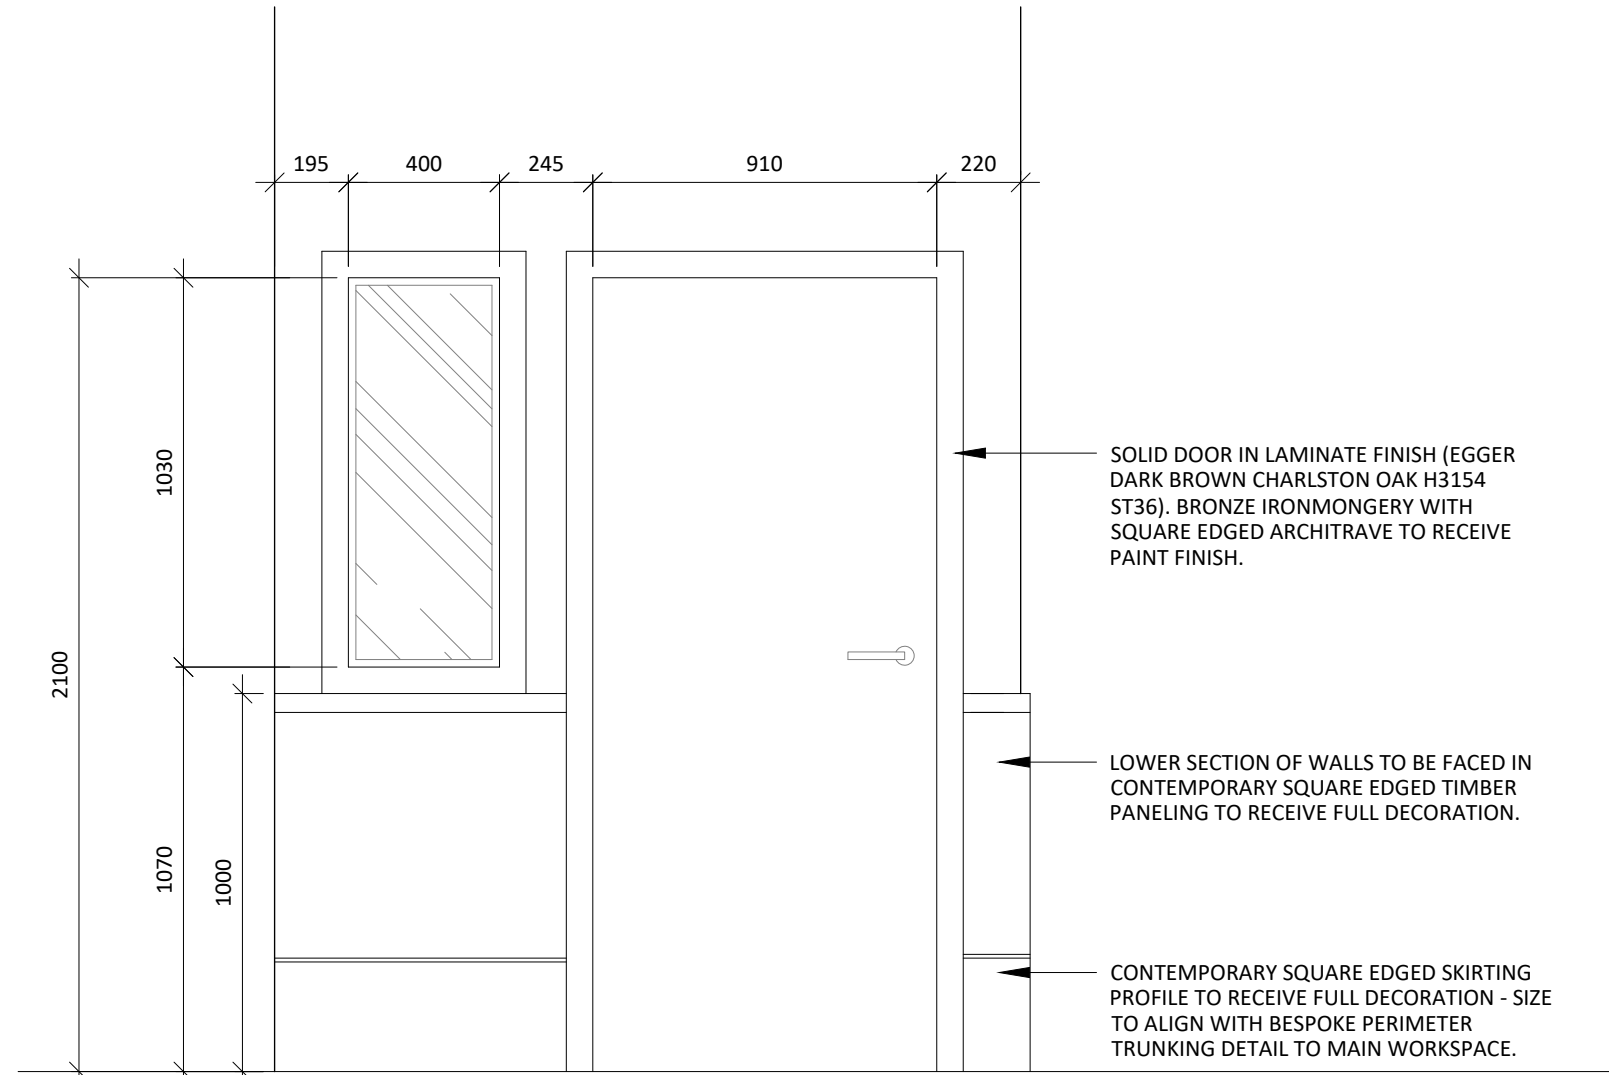

03 SUITE 7 POD ELEVATION
532 SCALE - 1:20 @ A1

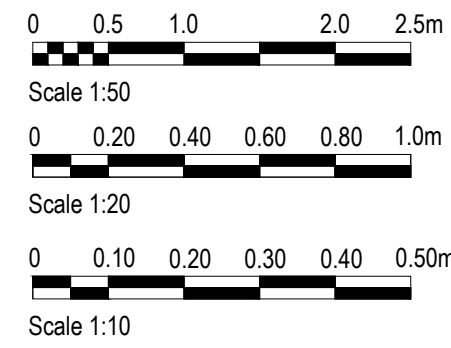

NOTES

DO NOT SCALE FROM THIS DRAWING.
ALL DIMENSIONS TO BE CHECKED ON SITE.
(DRAWINGS MAYBE SCALED FOR LOCAL AUTHORITY & PLANNING PURPOSE ONLY)
COPYRIGHT PROTECTED.


FOR PLANNING
DO NOT USE FOR CONSTRUCTION

GENERAL PLANNING NOTES:


ALL DIMENSIONS TO BE CHECKED ON SITE PRIOR TO ANY MANUFACTURE OR CONSTRUCTION OF EQUIPMENT, FINISH, SIGNAGE ETC.

DRAWINGS TO BE READ IN CONJUNCTION WITH THE FOLLOWING STAGE 3 INFORMATION:

- STRUCTURAL ENGINEER'S DESIGN & RECOMMENDATIONS (DWLP)
- HERITAGE REPORT (PAUL BUTLER ASSOCIATES)
- M&E AND FIRE STRATEGY (HILSON MORAN)

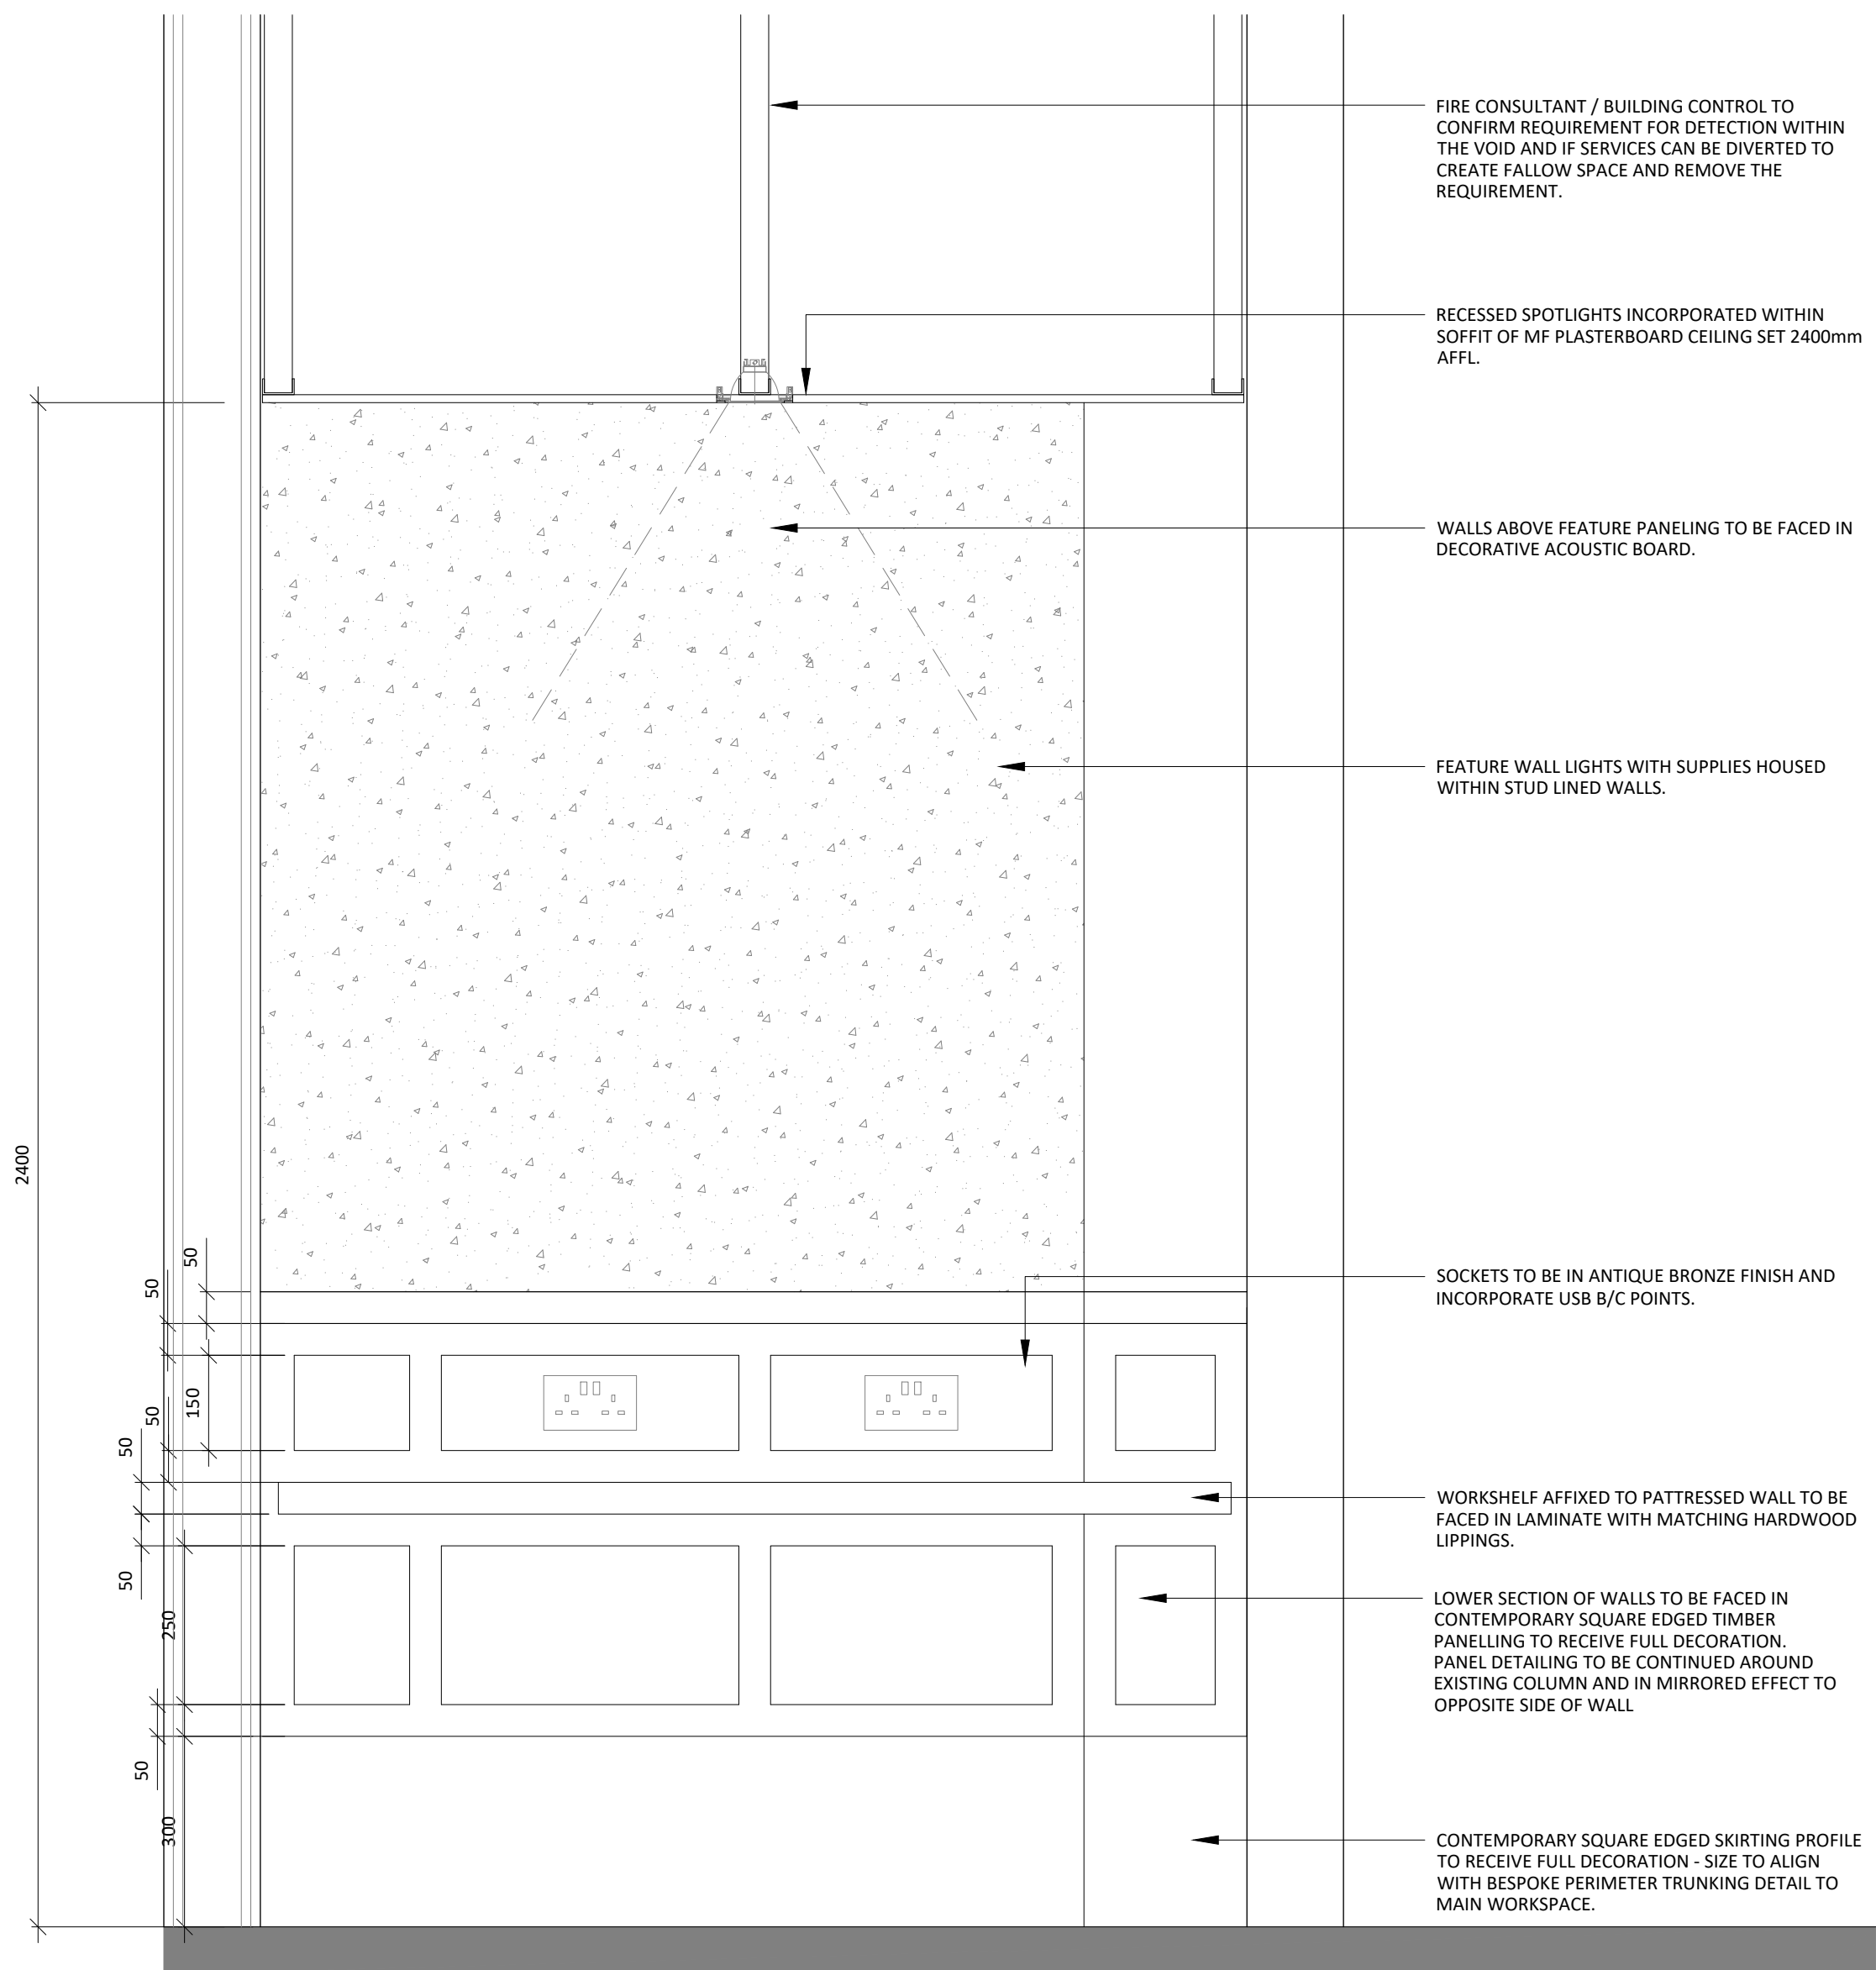

04 SUITE 7 POD SECTION
532 SCALE - 1:10 @ A1
FRONT SECTION

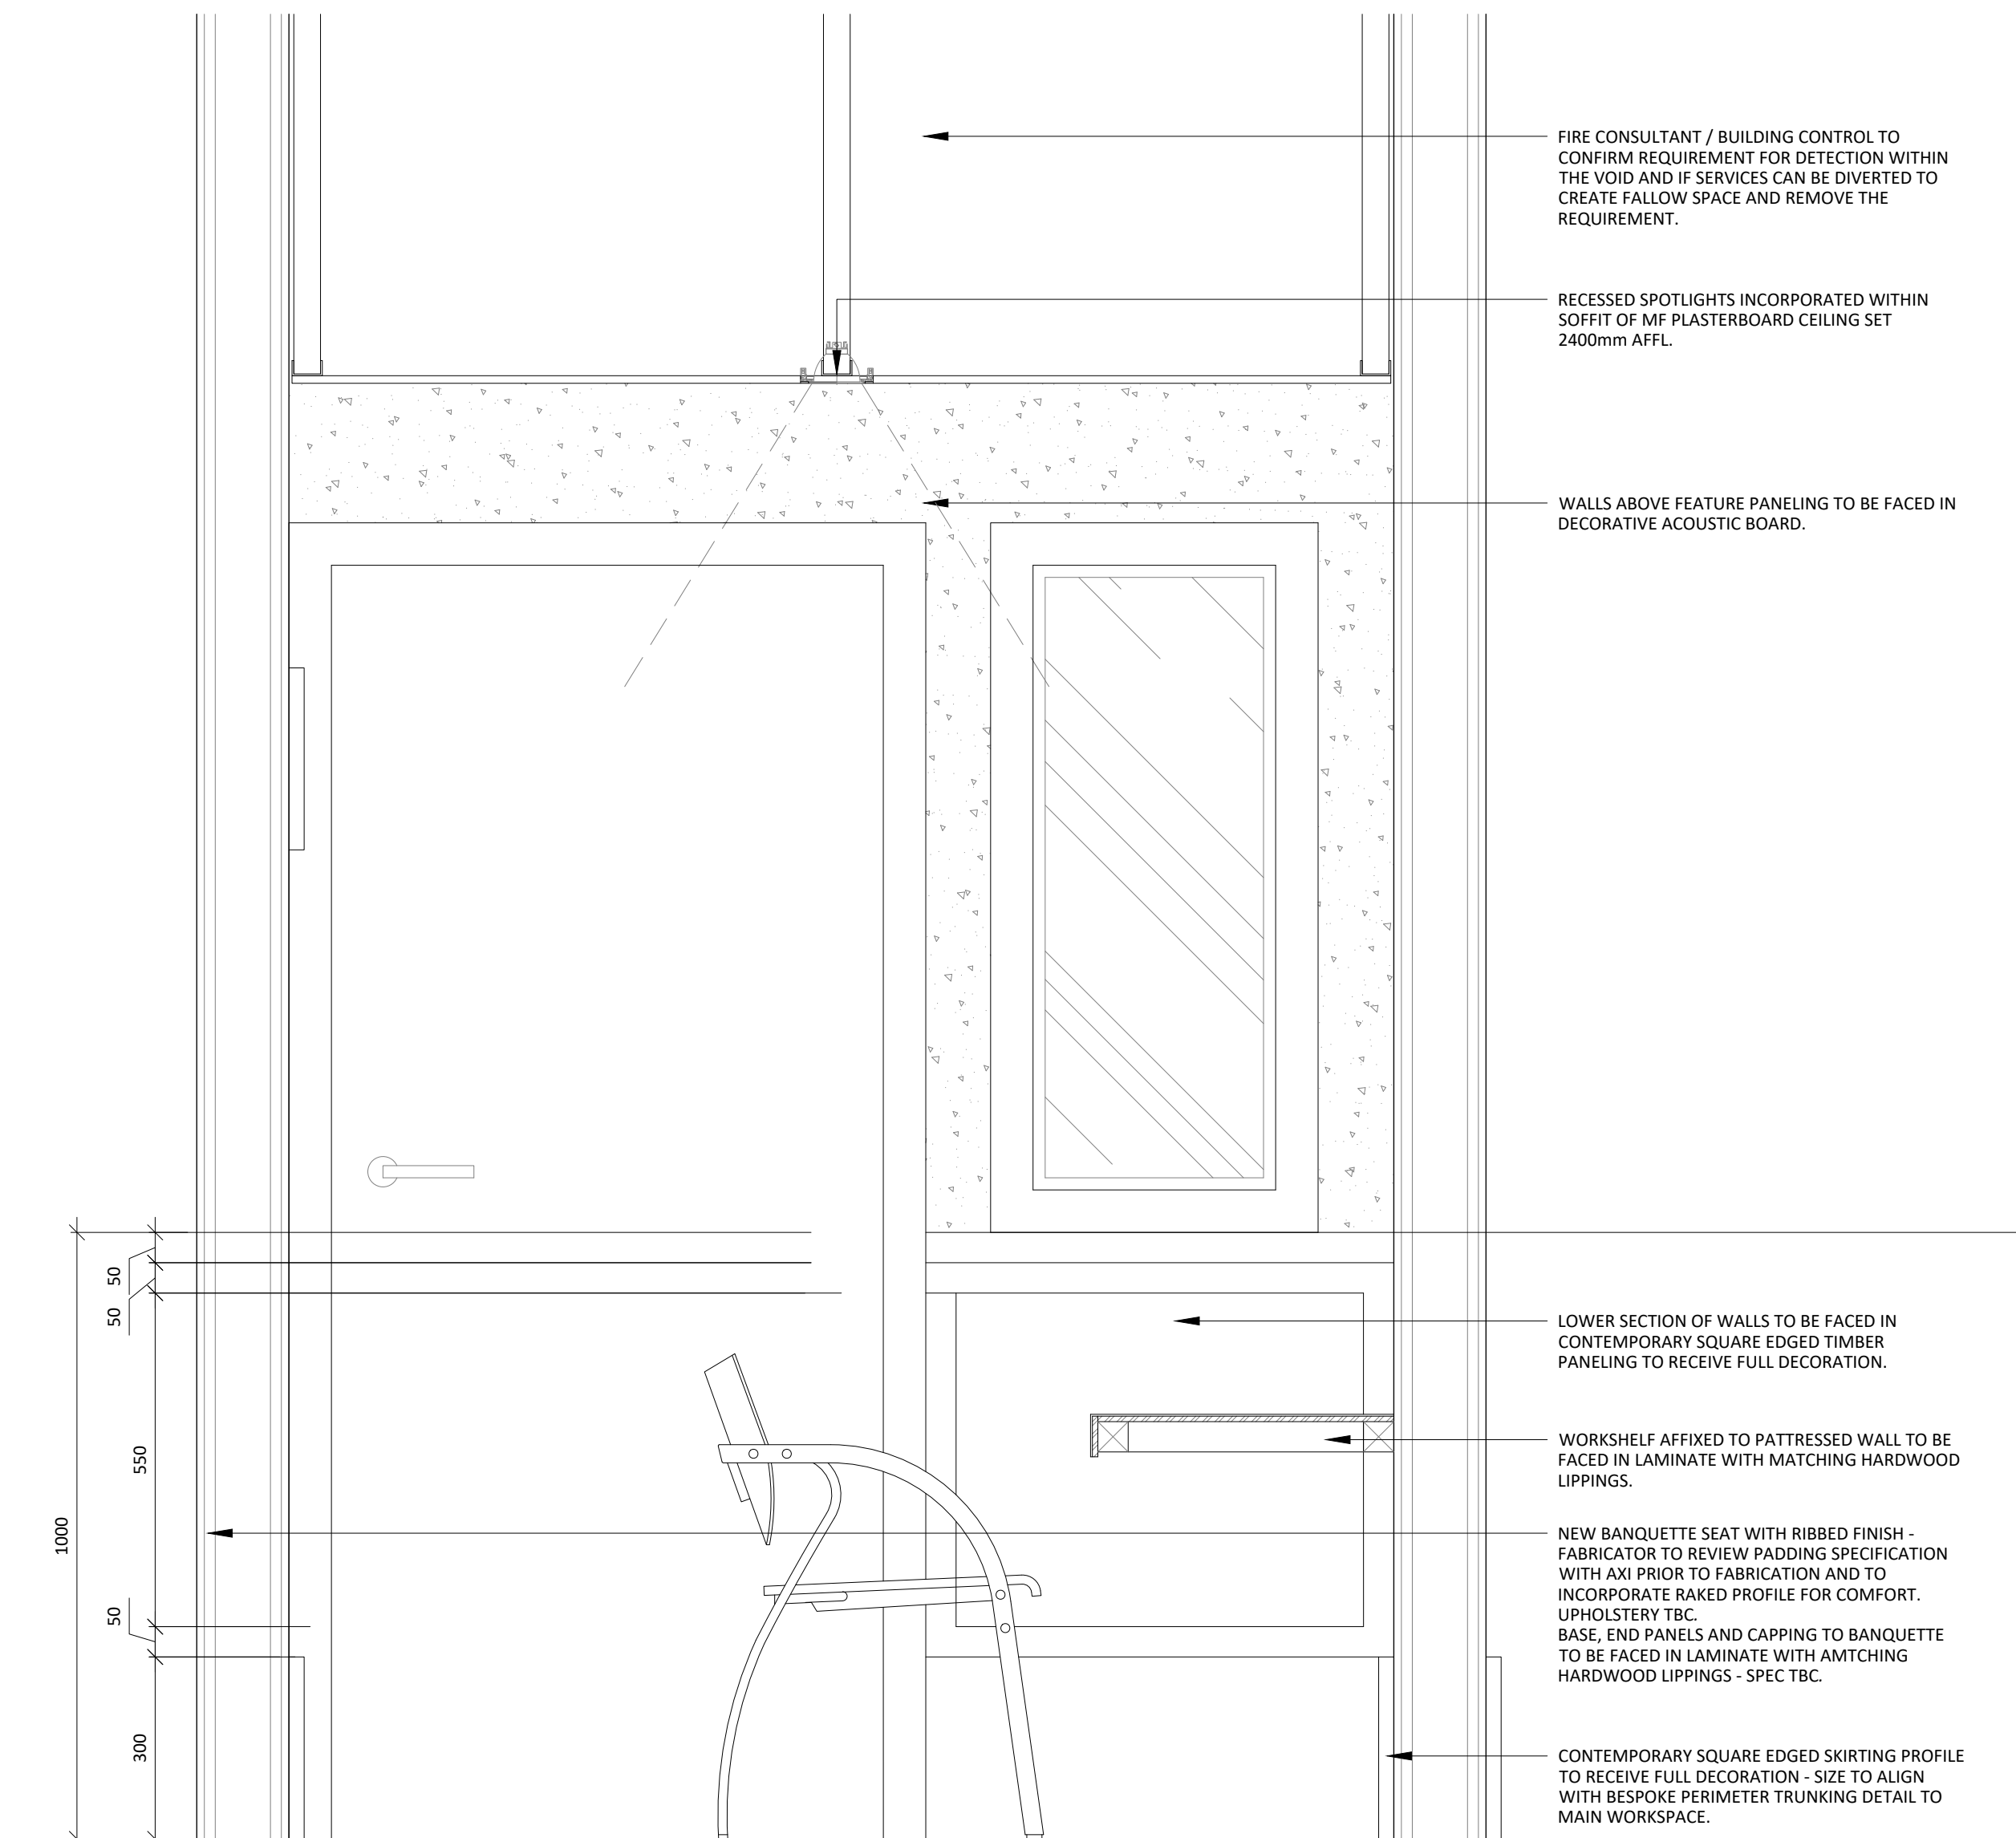

05 SUITE 7 POD SECTION
532 SCALE - 1:10 @ A1
SIDE SECTION

3.00	13.09.22	ISSUED FOR PLANNING	SO	ARB
REV	DATE	DESCRIPTION	DRAWN	CHECKED
AXI ADDRESS : 41 SOUTH KING STREET, MANCHESTER, M2 6DE TELEPHONE : +44 (0)161 879 7357 EMAIL : www.axi.studio COMPANY No : 11847325				
CLIENT bruntwood				
PROJECT BRUNTWOOD 38 MOSLEY STREET MANCHESTER M2 3AZ				
DRAWING REFERENCE THIRD FLOOR SUITE 7 POD DETAILS AS PROPOSED				
JOB REFERENCE	DRAWING SCALE	DATE	DRAWN	CHECKED
20 - 059	varies@A1	14.01.22	SO	ARB
DRAWING No			STAGE	REV
AXI - B532			3	00