

Side Elevation

Sheet size A3
Scale 1:100




The New World Trading Company
15 London Road
Alderley Edge
SK9 7JT

Project Type
Wintersiation
Project Ref.
TOH-Tipi

Project Date
2022
Drawn By
Alex Hardcastle

Project
The Oast House, The Avenue
Courtyard, Spinningfields, Crown
Square, Manchester M3 3AY

FRONT

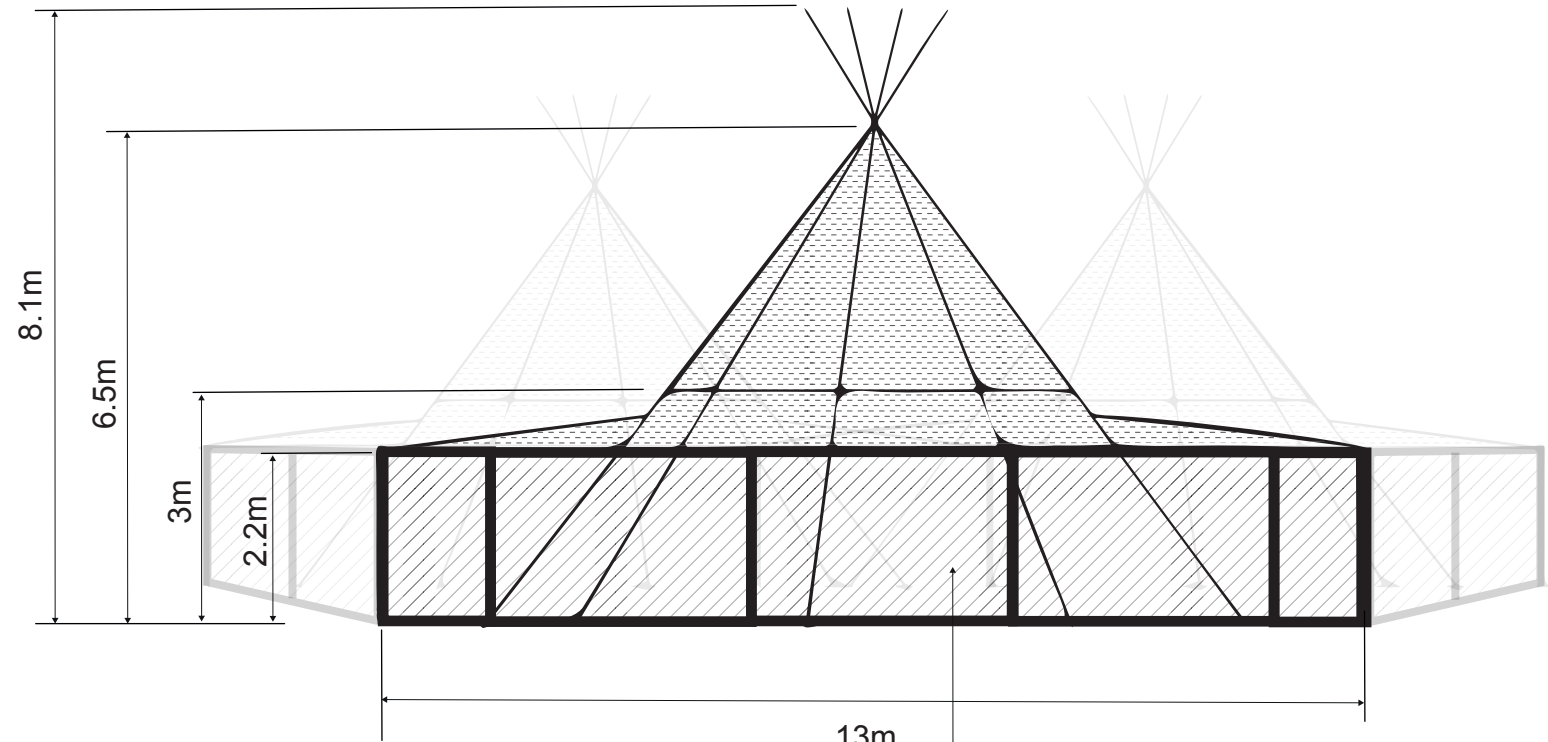

Clear perspex, wood framed wall panels

BACK

