


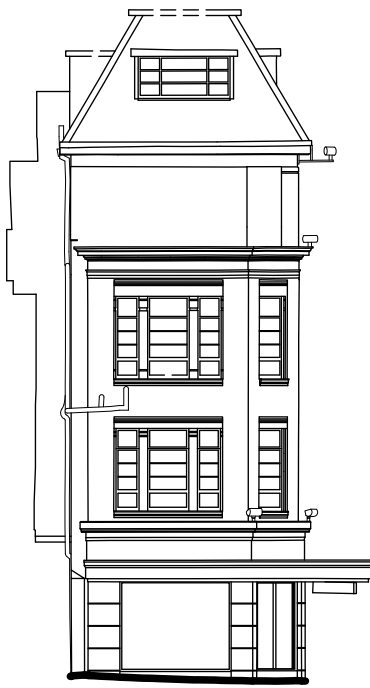

Datum 48.00m

ELEVATION 1



Datum 48.00m

ELEVATION 2




Datum 48.00m

ELEVATION 3




Datum 48.00m

ELEVATION 4

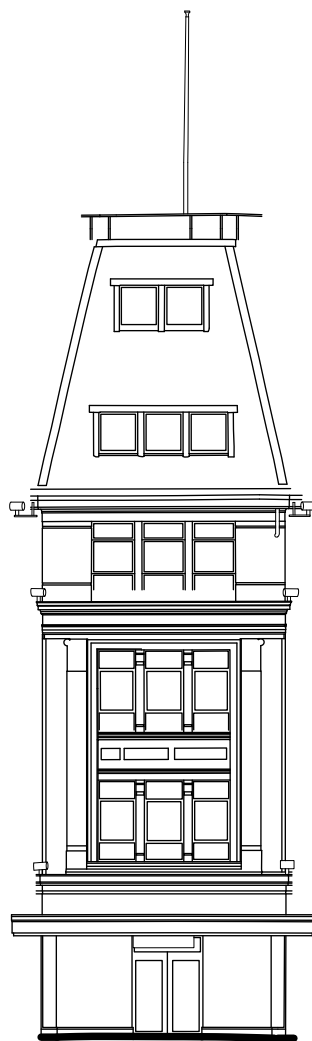



Datum 48.00m

ELEVATION 5

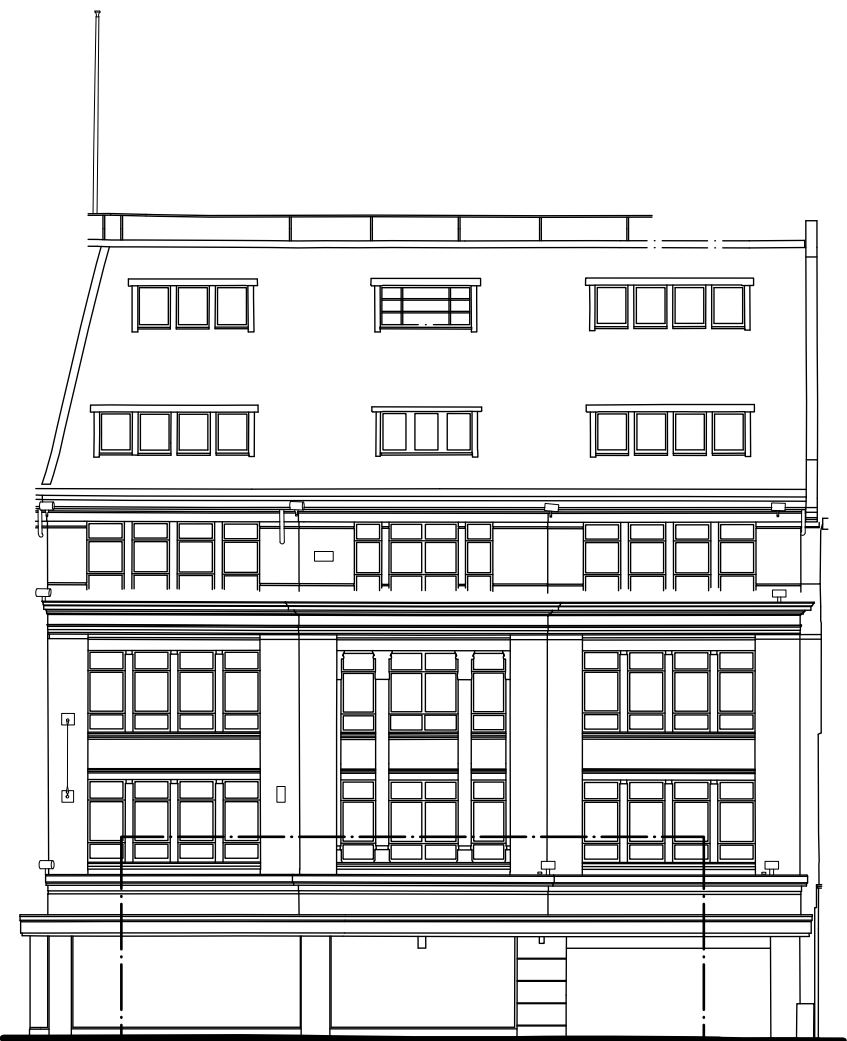

Datum 48.00m


ELEVATION 6

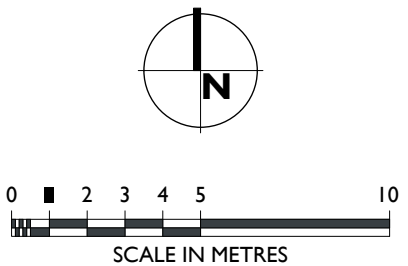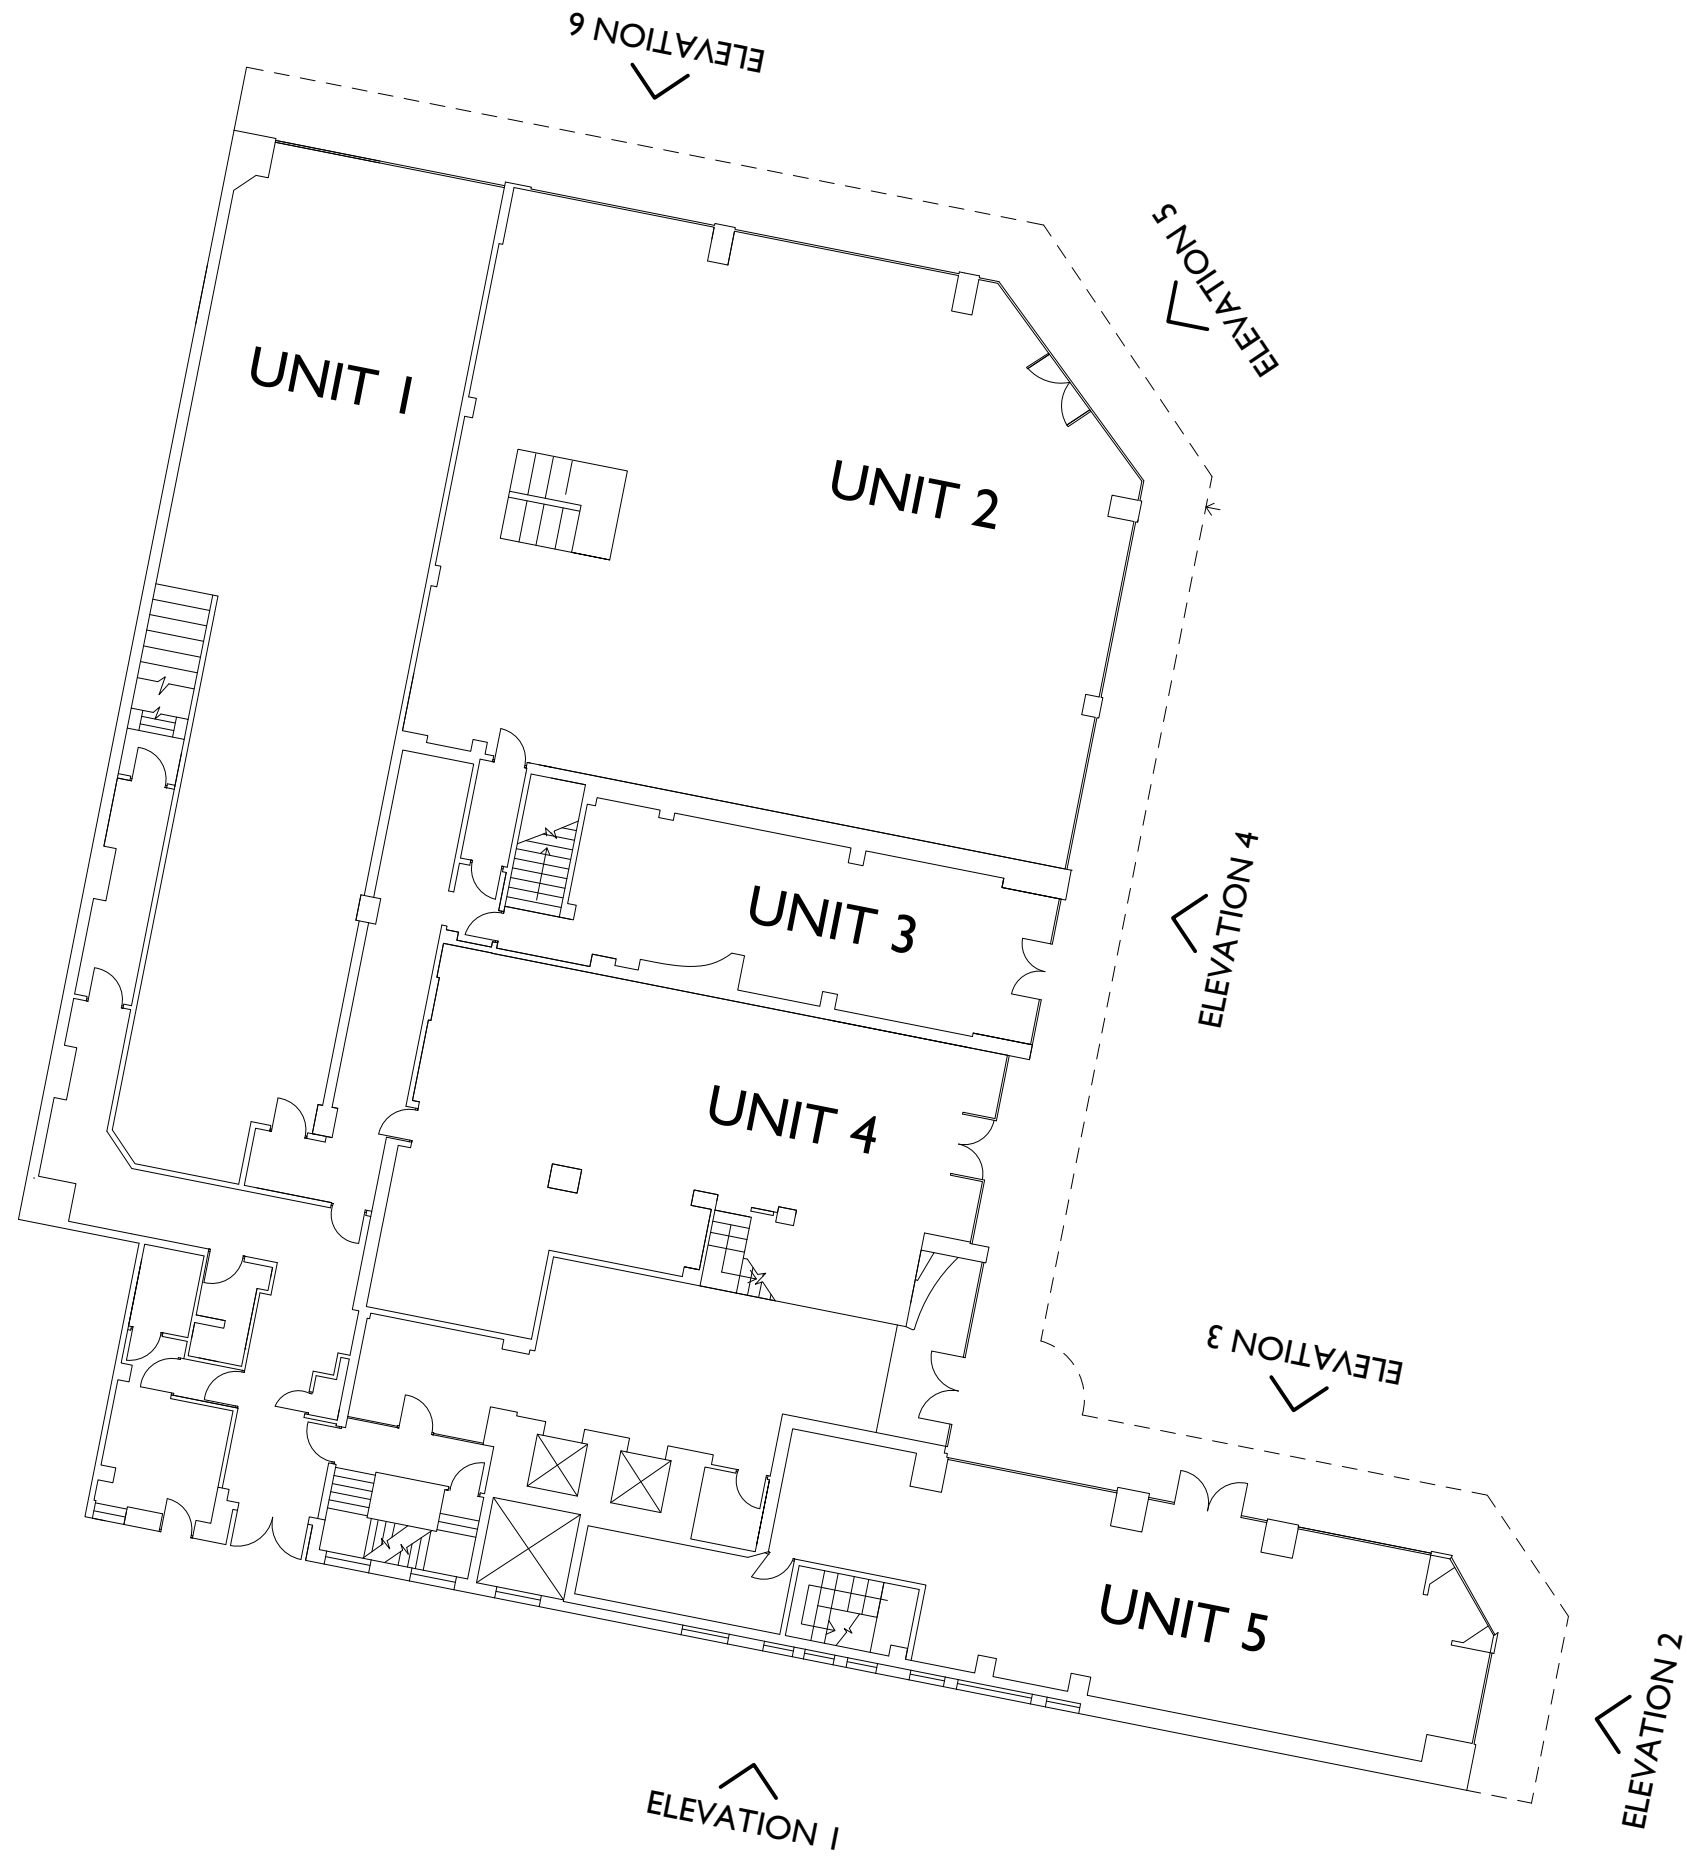

ELEVATION KEY


FULL ELEVATIONS OF ST ANN'S HOUSE
AS EXISTING

1:200

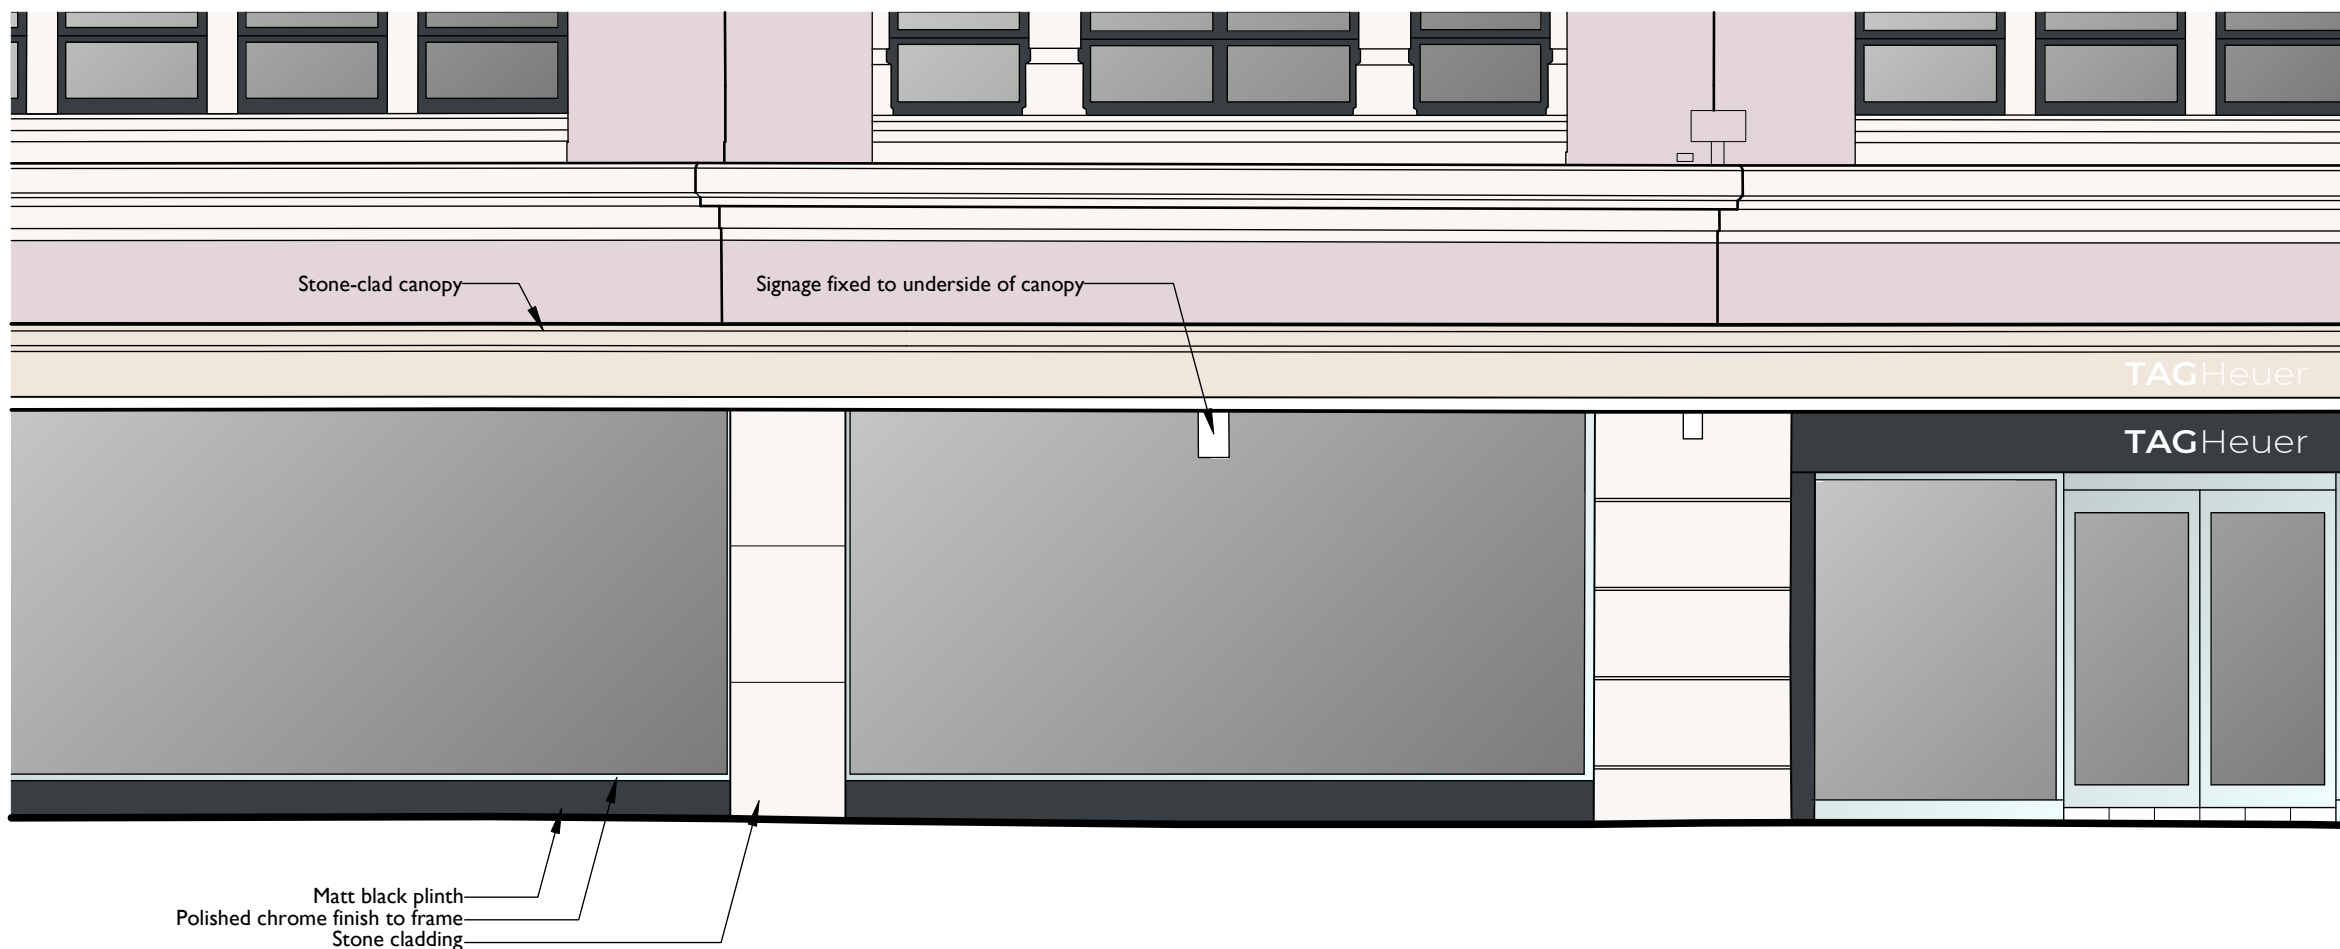

EXTRACT OF ELEVATION 6 (ST ANN STREET)
AS EXISTING

1:50

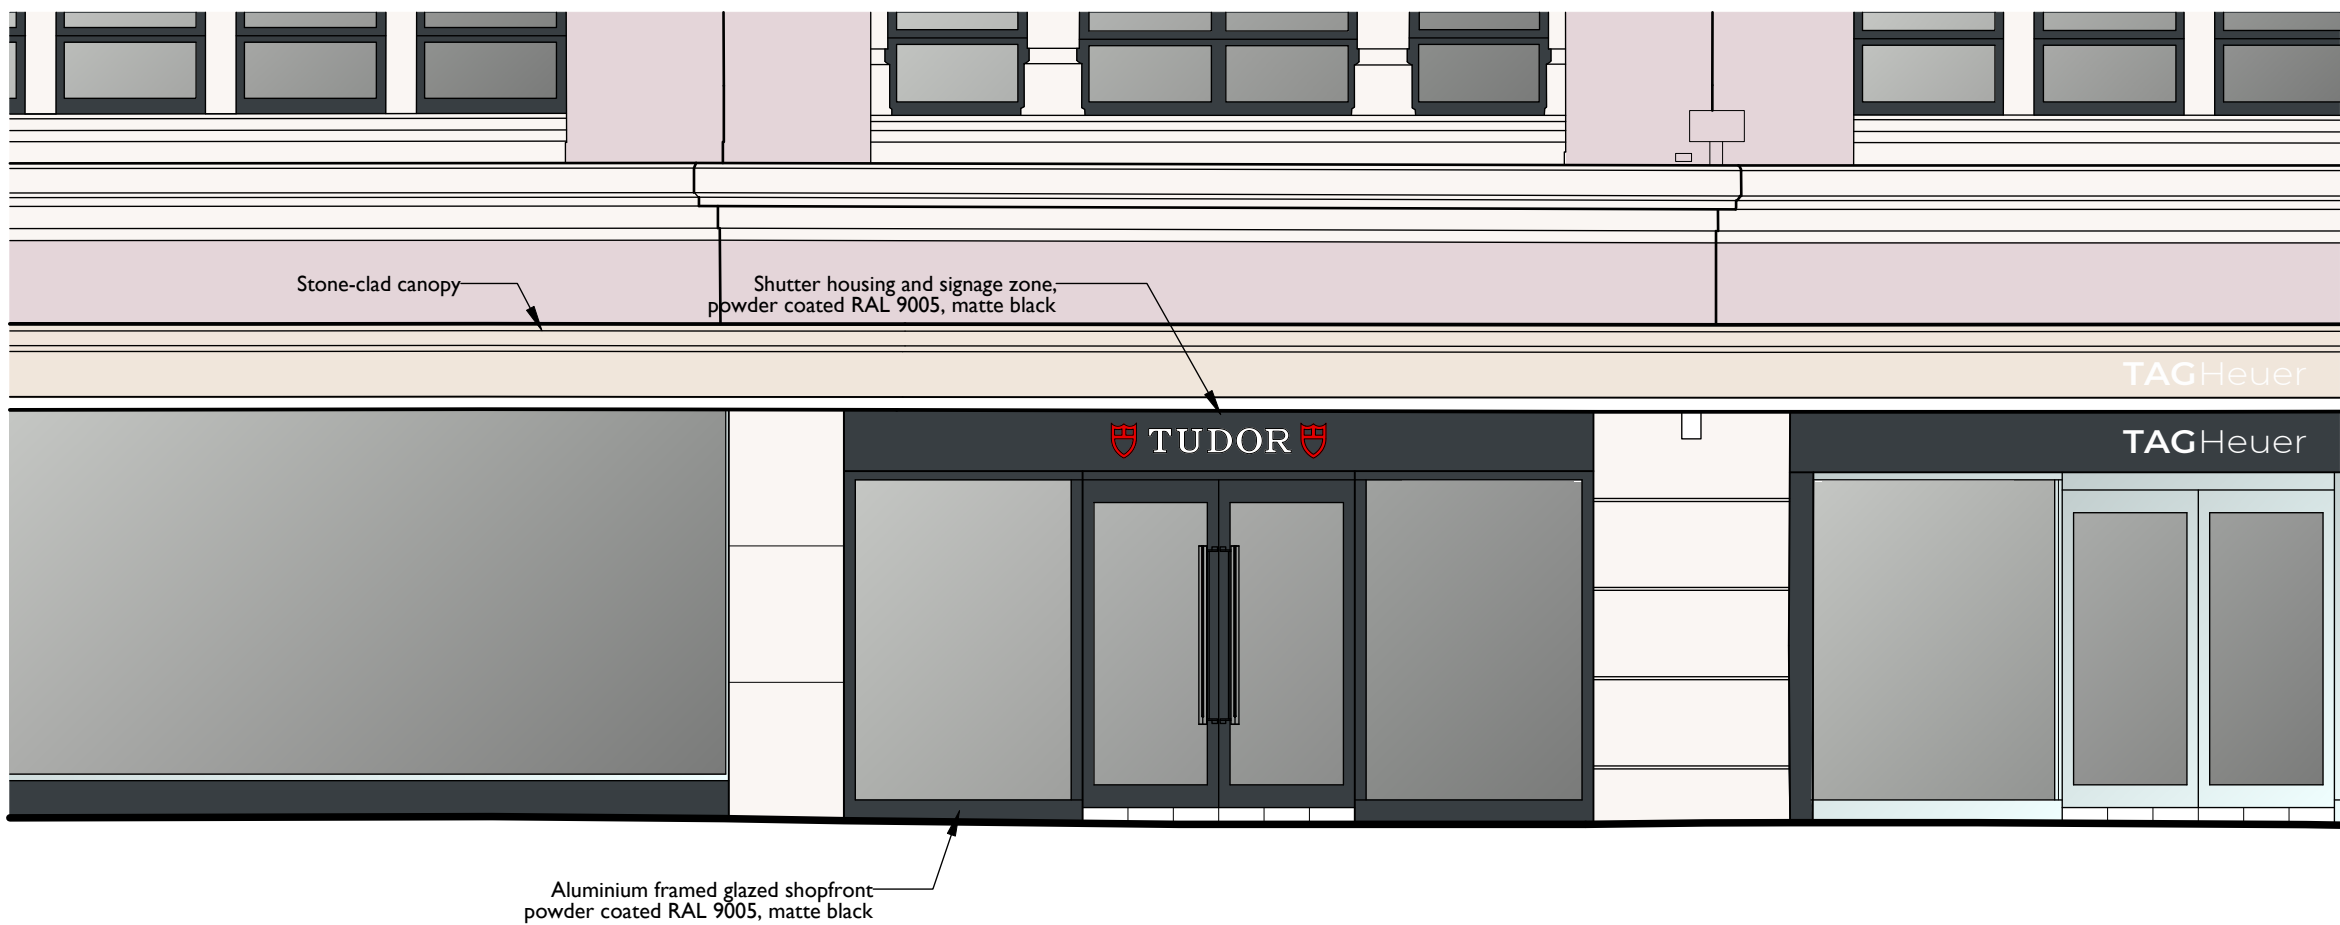

EXTRACT OF ELEVATION 6 (ST ANN STREET)
AS PROPOSED

1:50



Client CHARLES EVANS SHOPFITTERS		
Project ST ANN'S HOUSE, MANCHESTER UNIT 2 SPLIT		
Drawing Title ELEVATIONS		
Drawing Number 458-014	Revision A	
Status PLANNING	Author DMP	
Scale @ A1 1:200 1:50	Date 05 10 2022	