


4 Dinorwic Close Location Plan

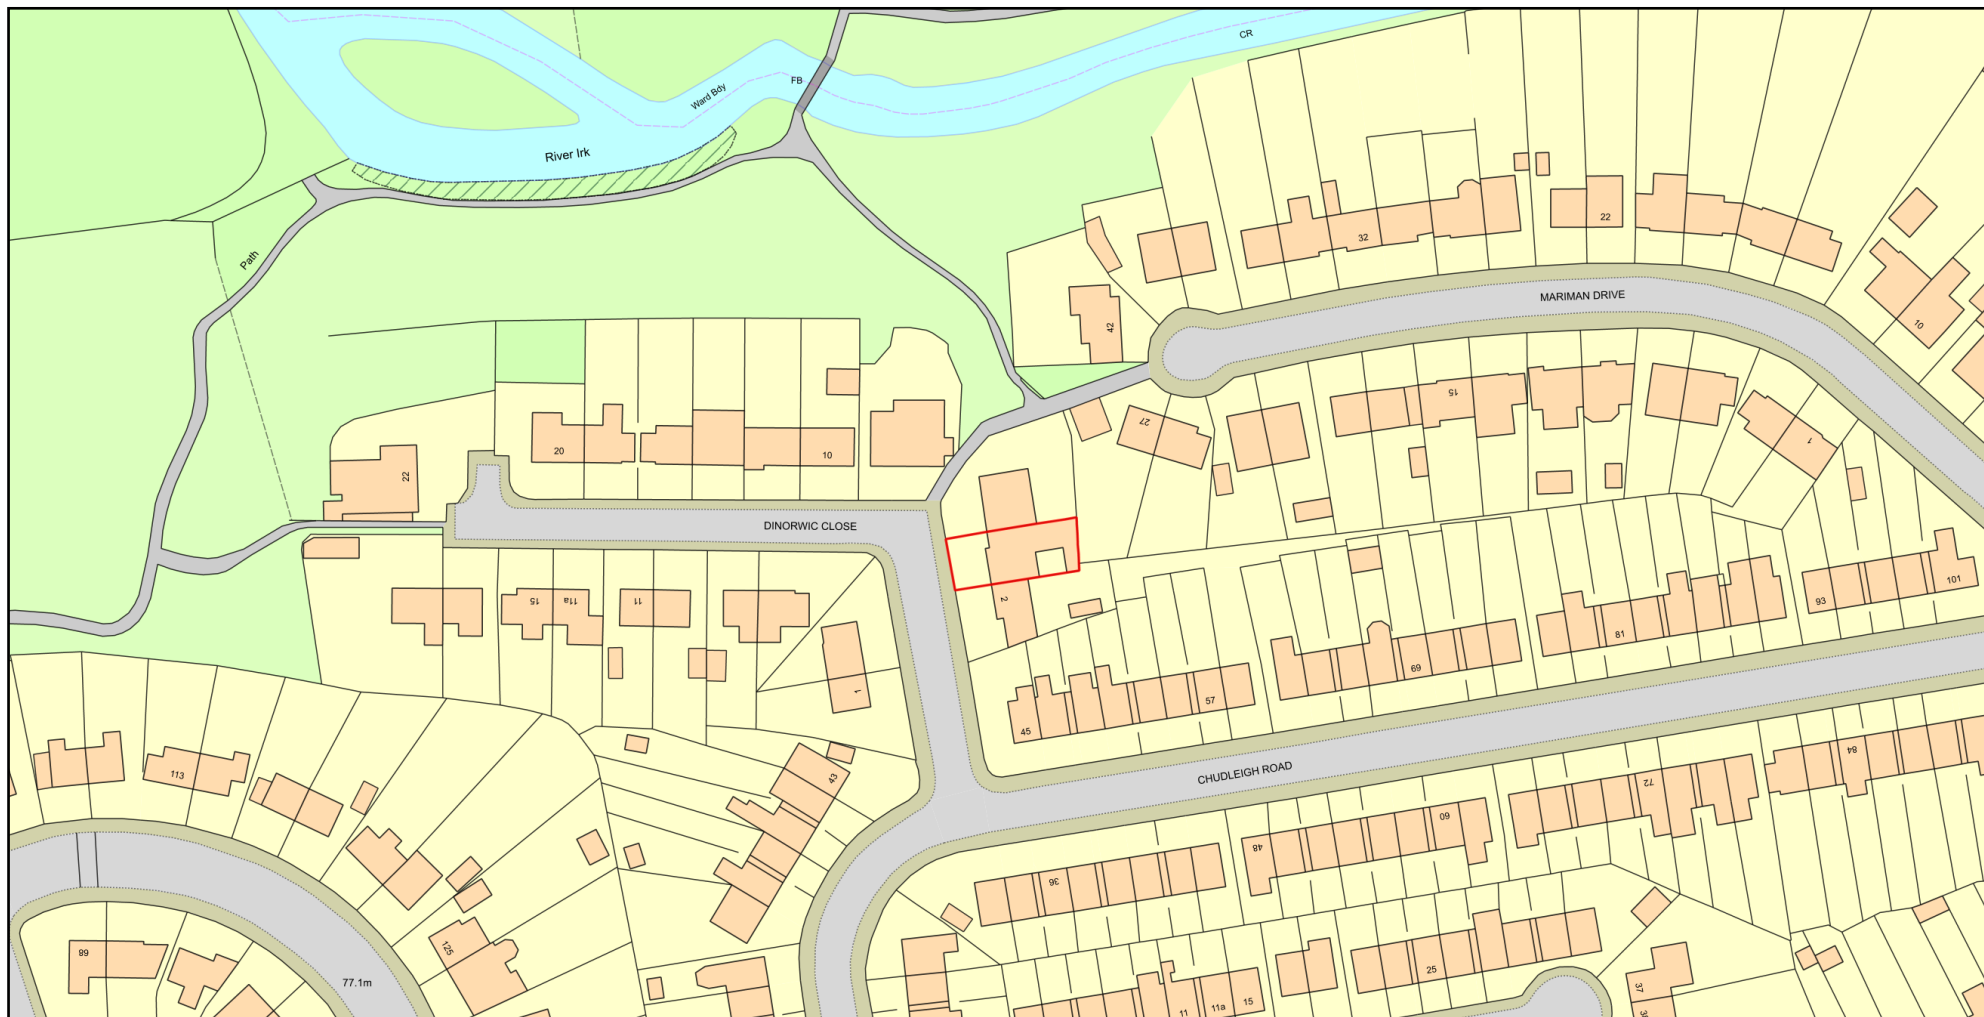

0 50
Metres



Plan Produced for: Manchester City Council

Date Produced: 26 Oct 2022

Plan Reference Number: TQRQM22299215227588

Scale: 1:1250 @ A4

© Crown copyright and database rights 2021 OS 100042766

