



0
1
5
M

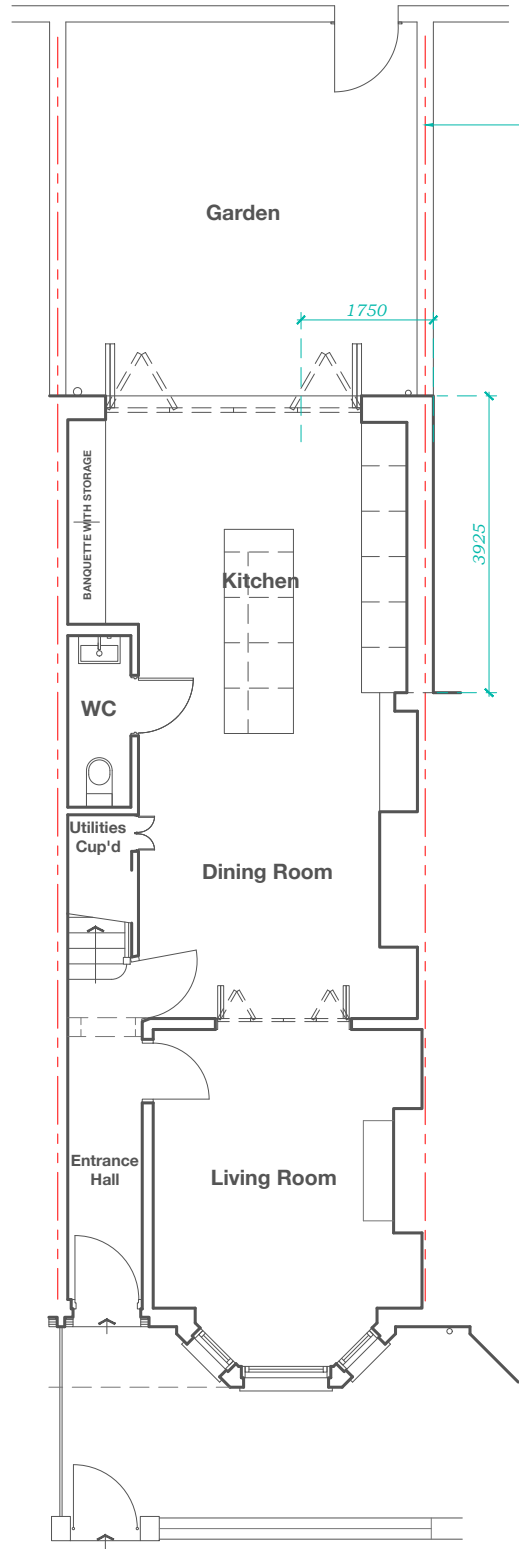

PROPOSED GROUND FLOOR PLAN
1:100 A3



PROPOSED REAR ELEVATION
1:100 A3

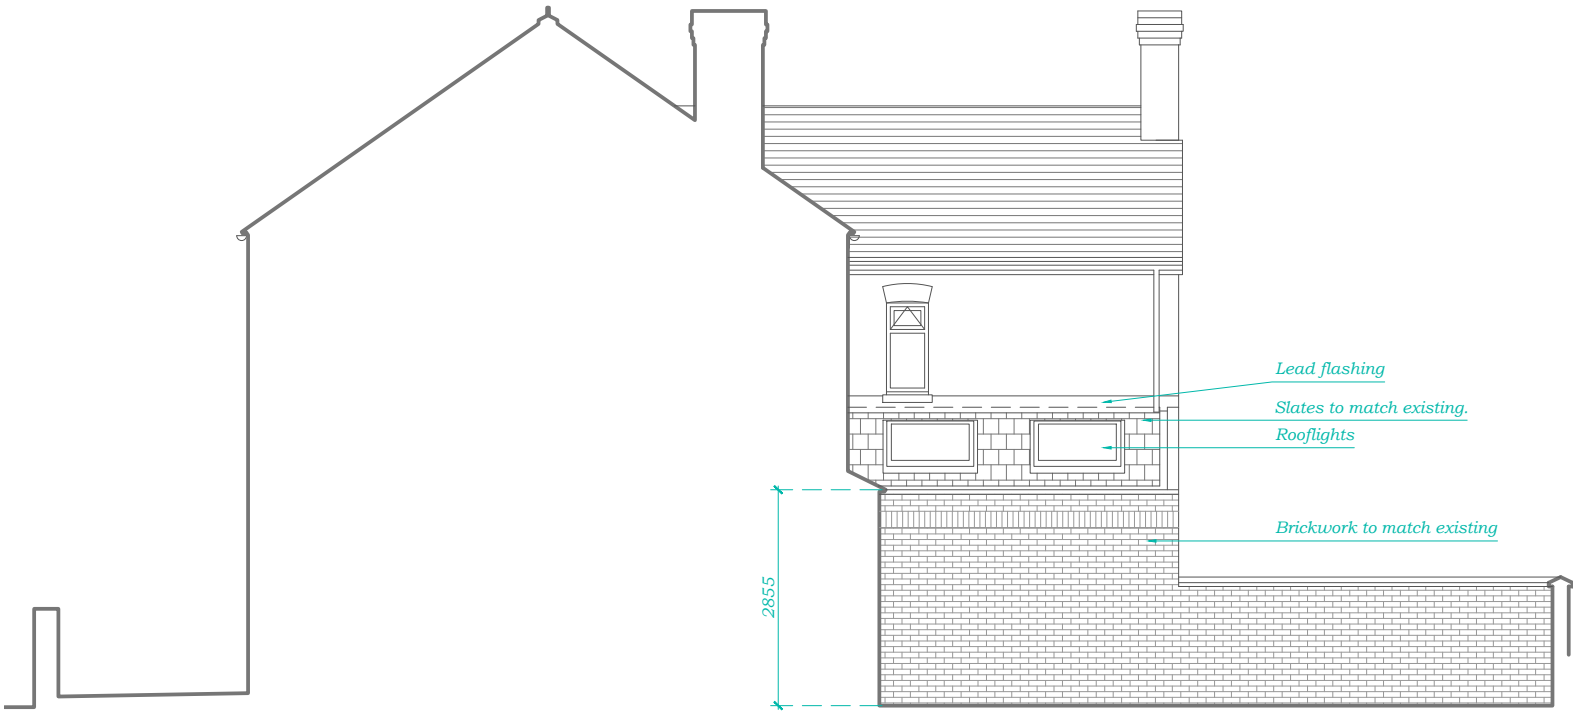

PROPOSED SIDE ELEVATION
1:100 A3

2205

Newport
Road

31 Newport Road
Chorlton
Manchester
M21 9WL



P.110-A

Existing Plans & Elevations

FOR PLANNING

A For Planning 20.10.22