




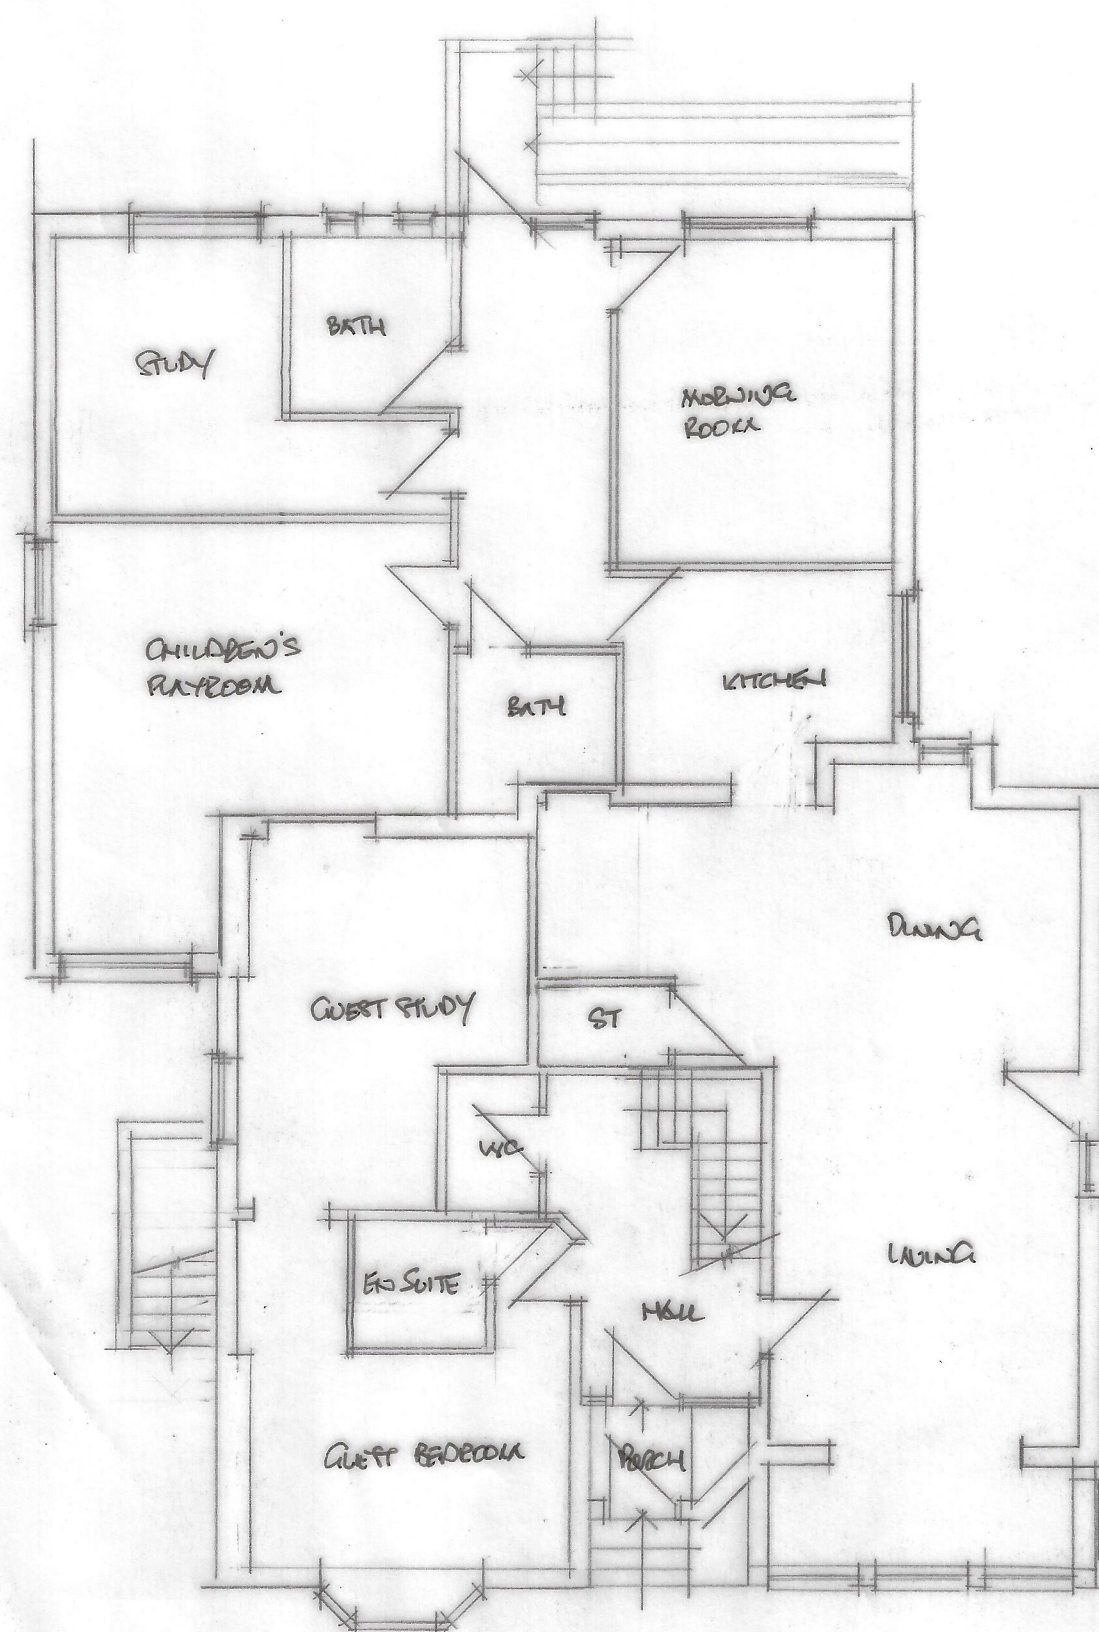

GROUND

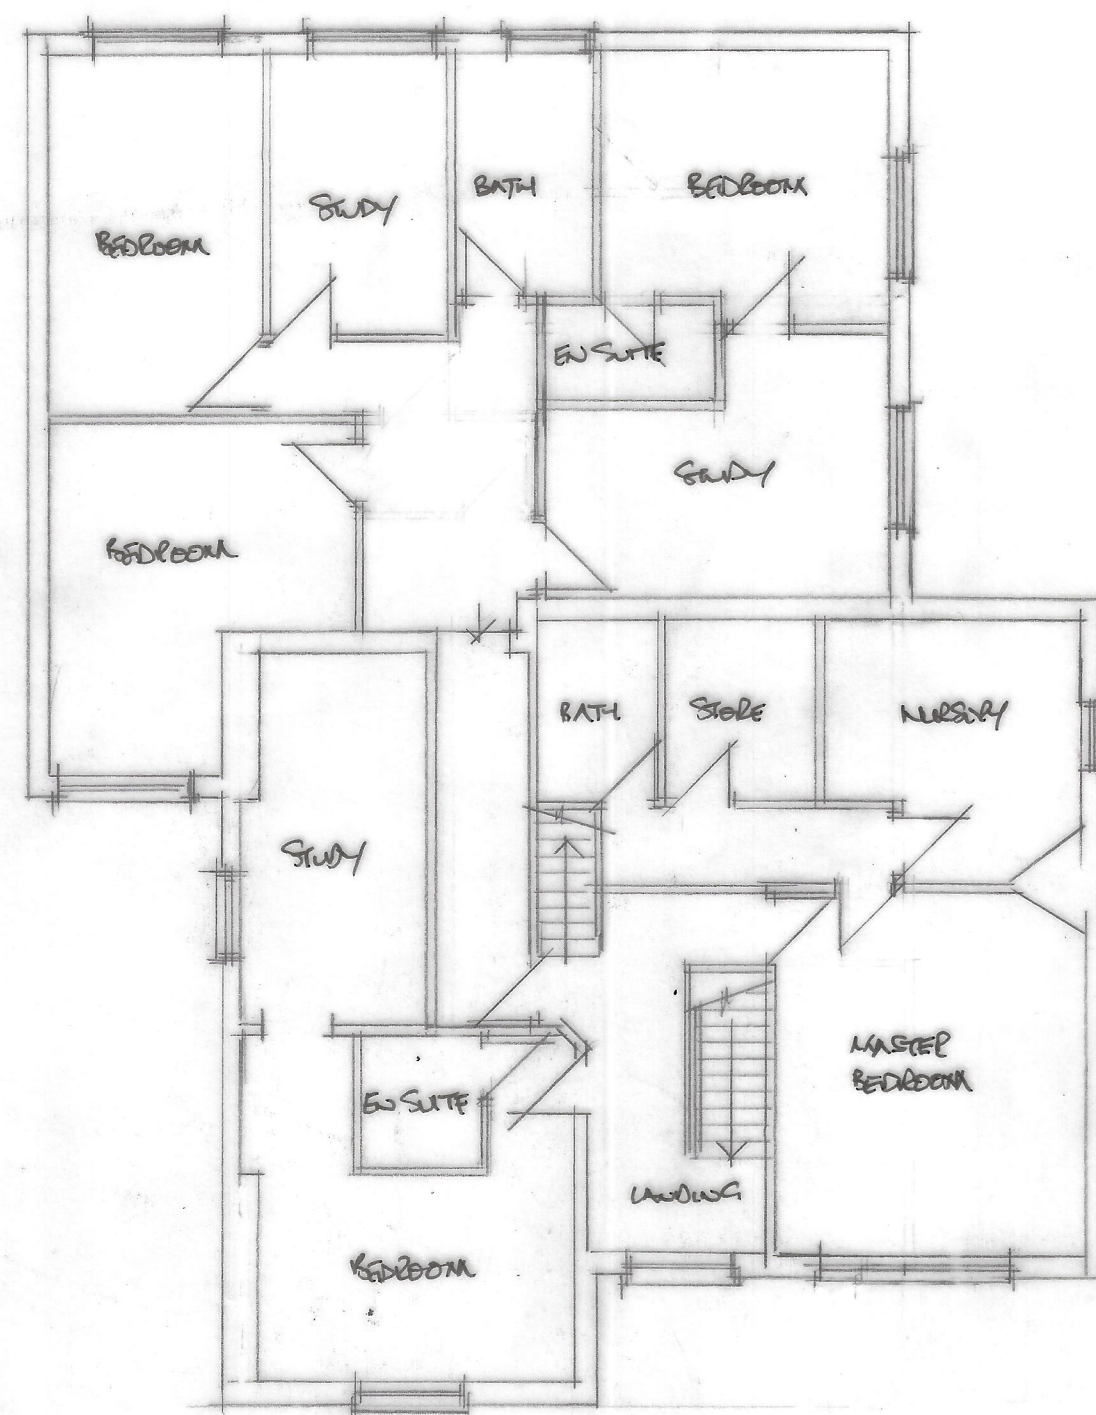

FIRST

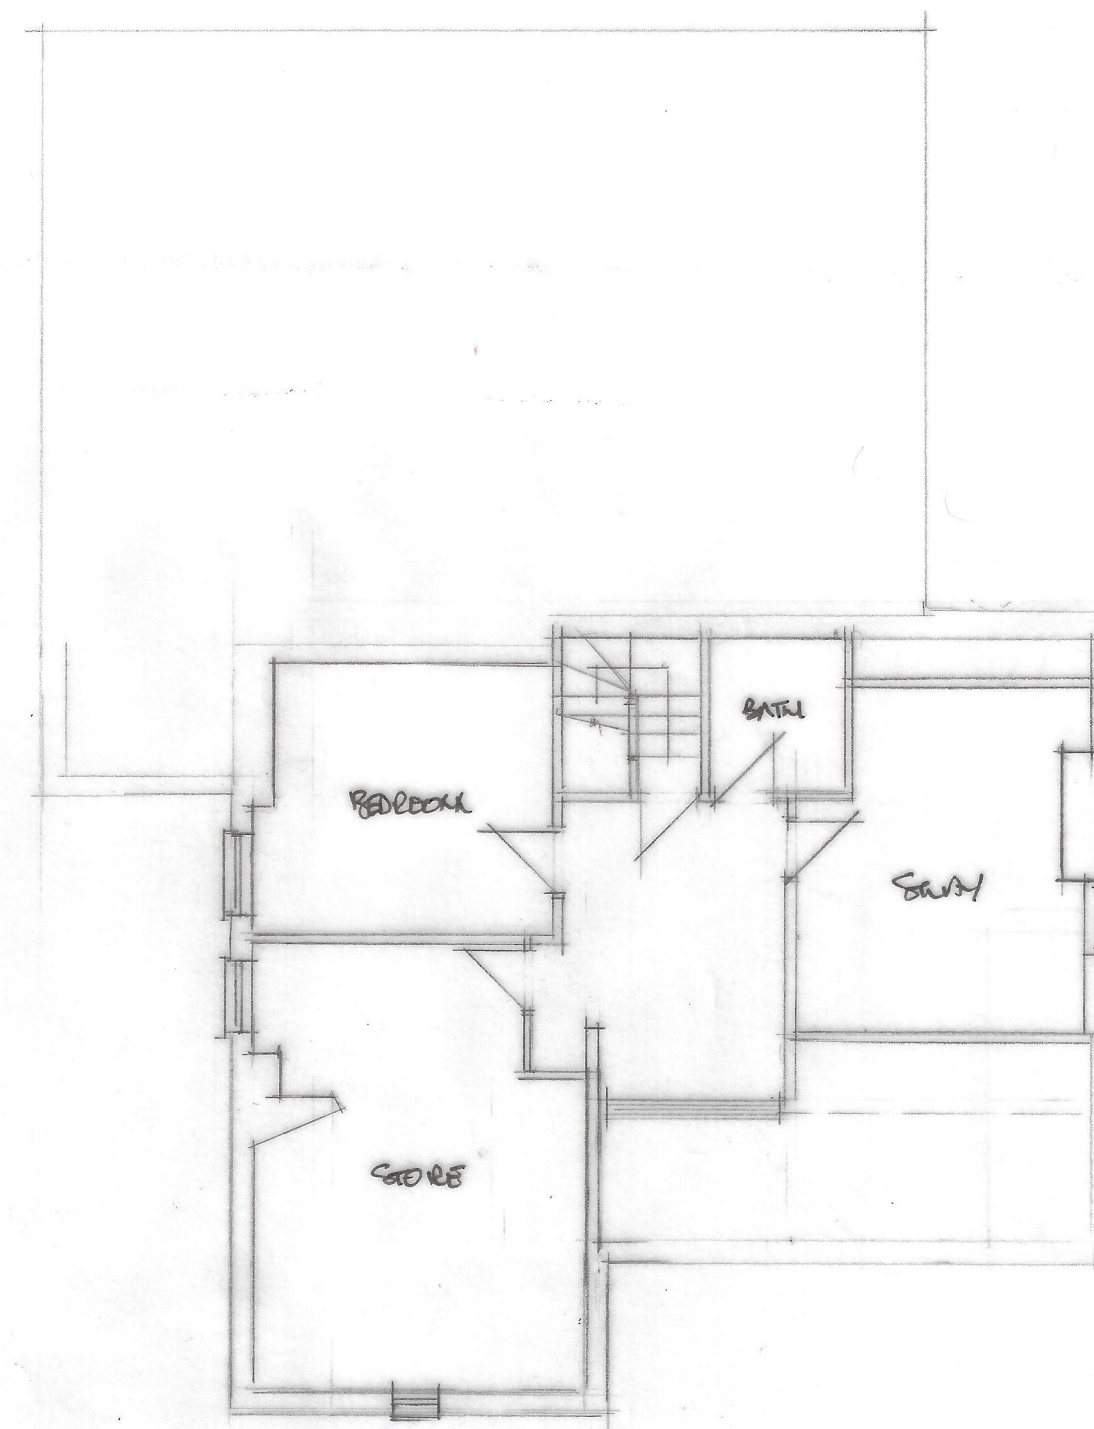

SECOND

CLIENT
MR M KHALIGJAR
276 WILBRAHAM ROAD
MANCHESTER M16 8WP

JOB TITLE
PROPOSED HOUSE

DRG. TITLE
PLANS AS
PROPOSED

**HOLBOROW +
ORMESHER**
Limited

**architectural &
interior design**

15 OVERTON CLOSE
MIDDLEWICH
CHESHIRE CW10 0PZ

phone: 07770 834939

ISSUE	ORIGINAL	1	2	3	4	5	6	7
REVISION								
DATE								
DRAWN								
CHECKED								
APPROVED								
SCALE	1:100 at A2							
DRAWING NUMBER	2257 22/02							