




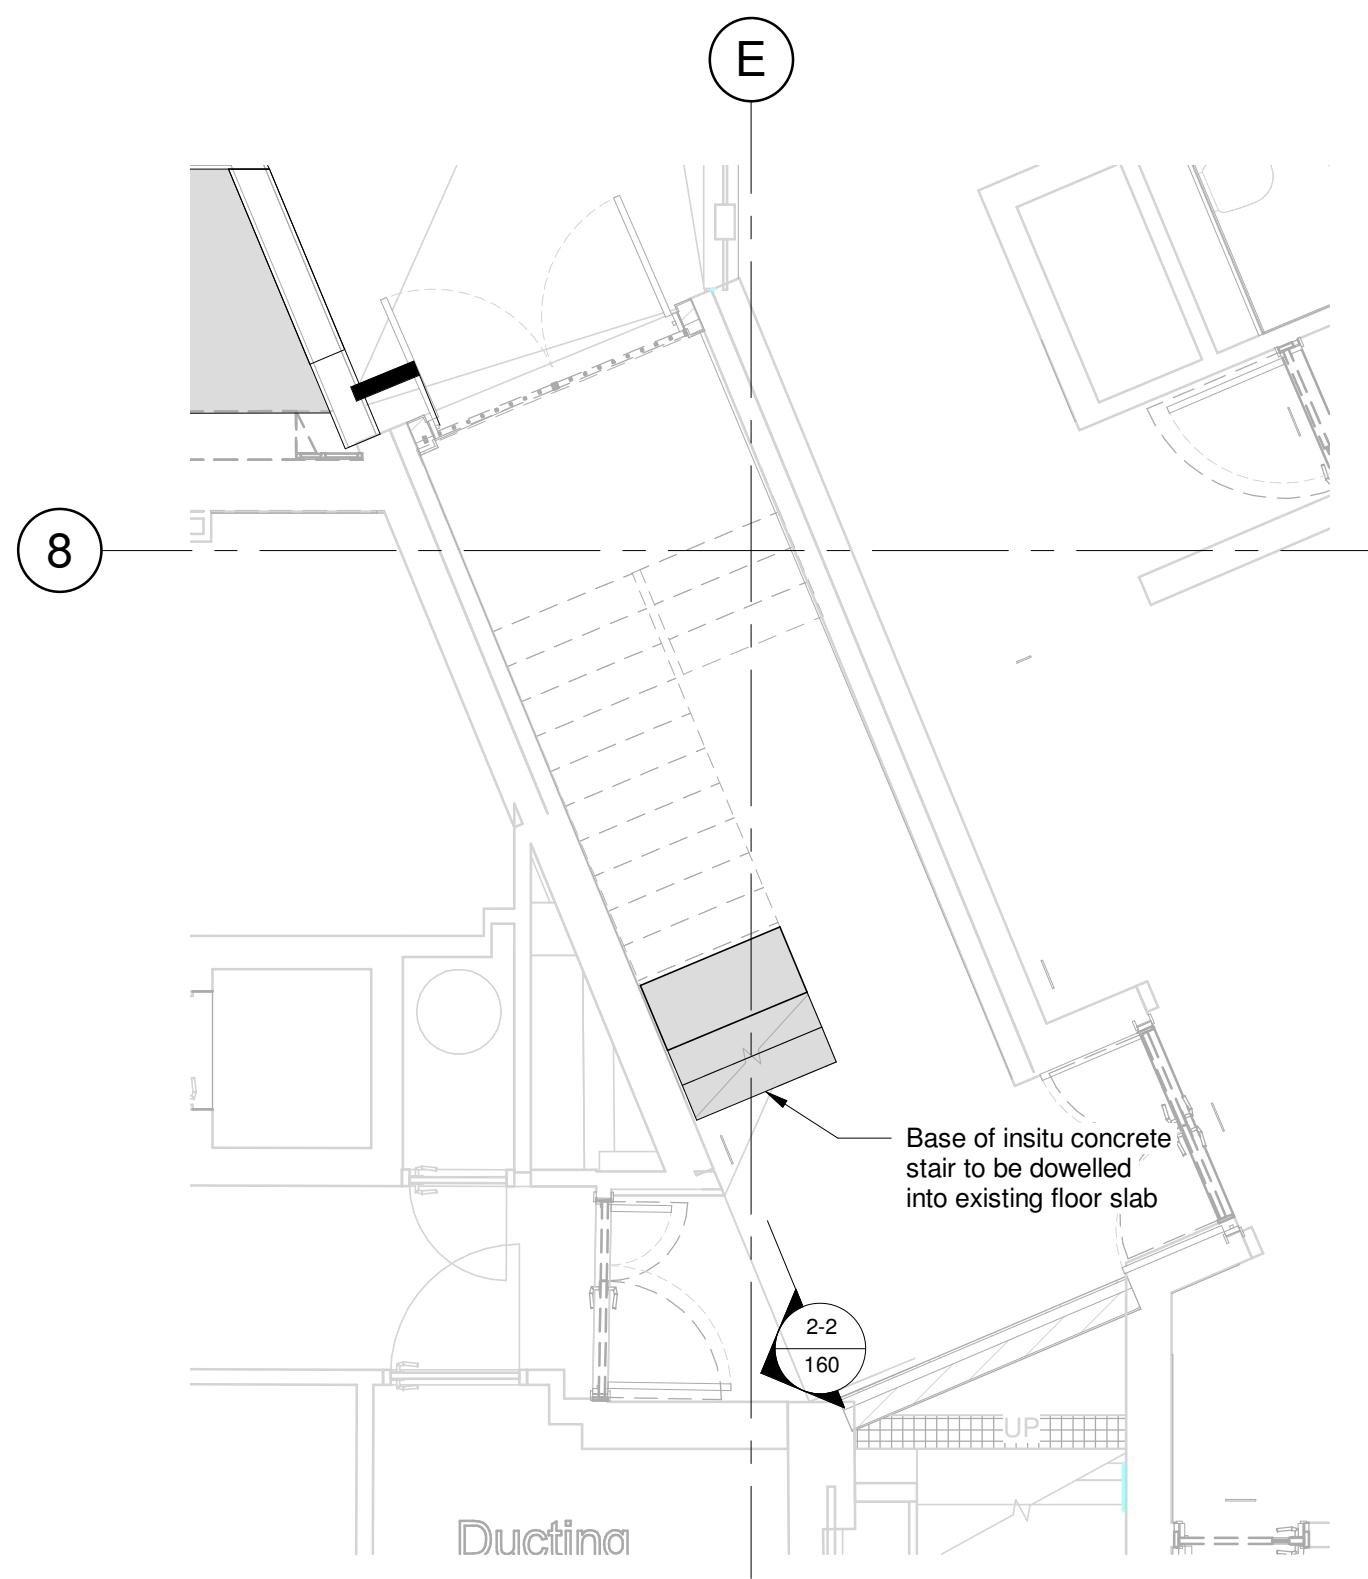


Stair 2 Layout Lower Ground Floor Level
1 : 50

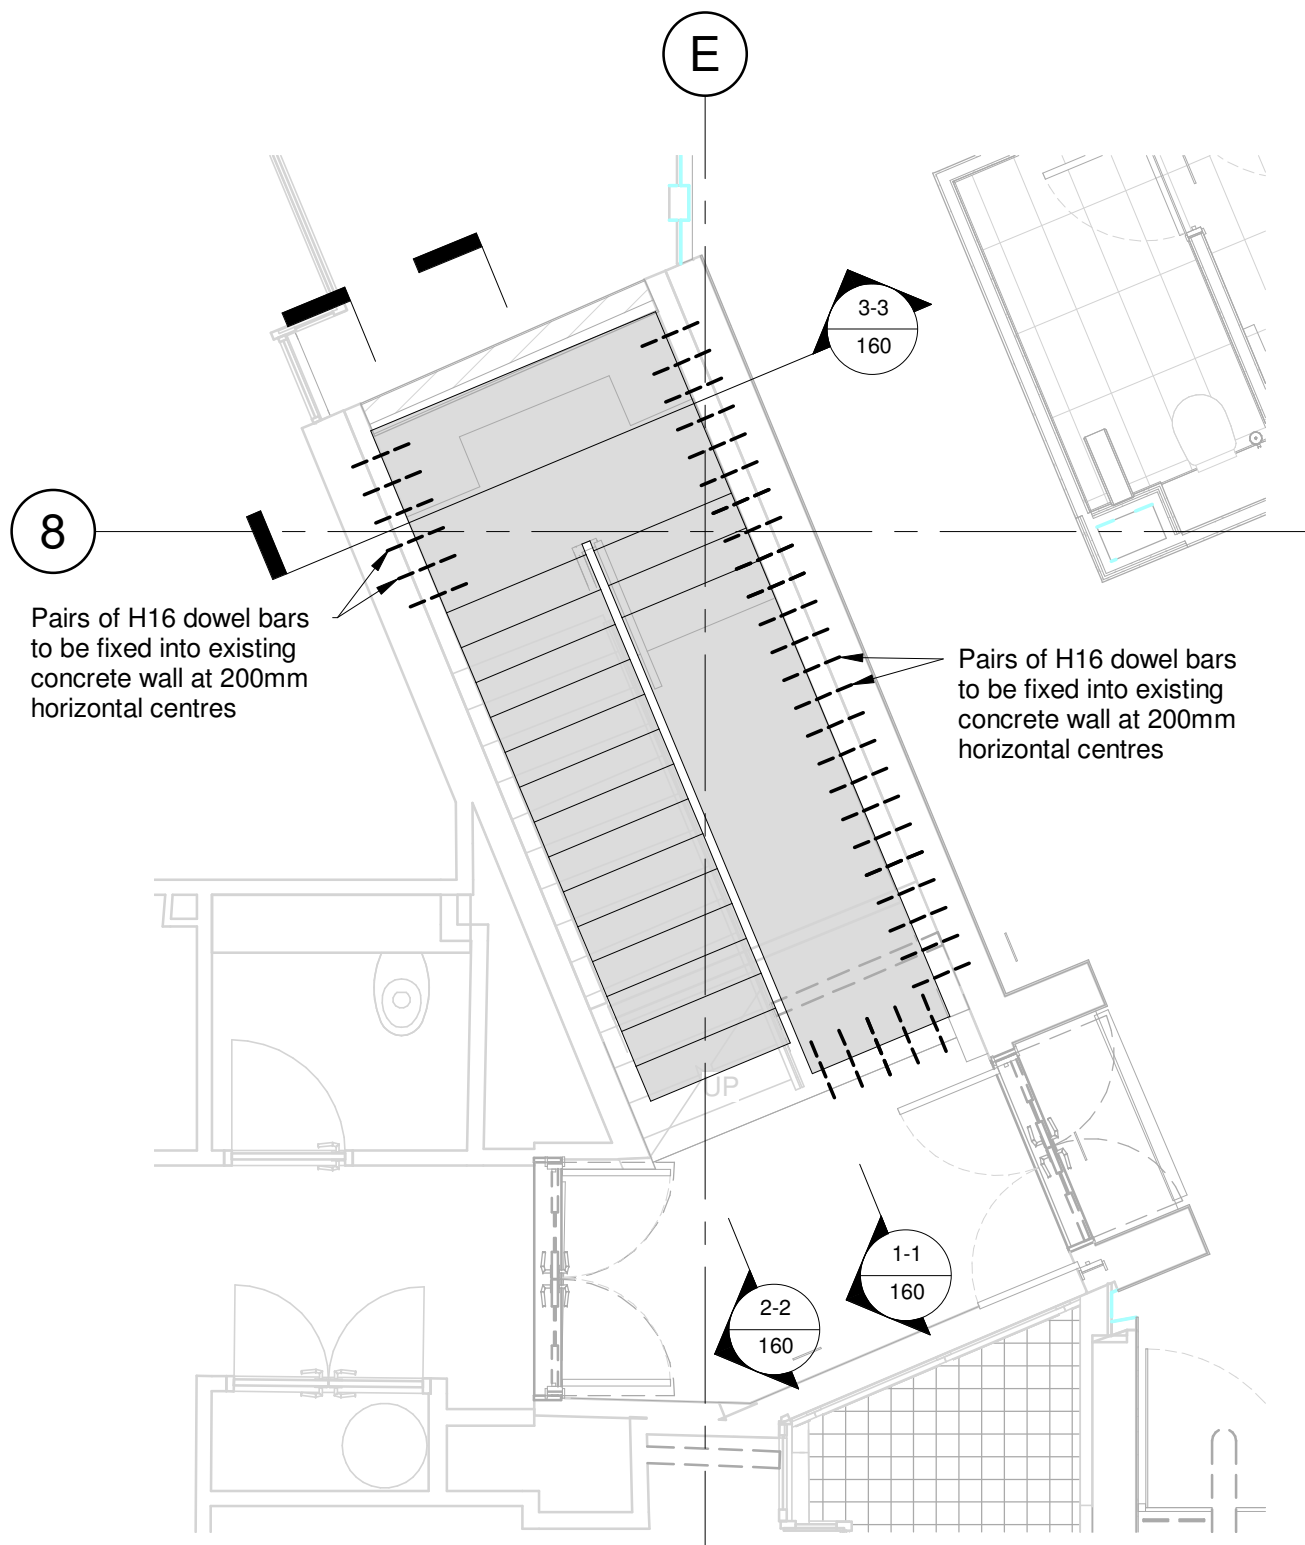


Stair 2 Layout Ground Floor Level
1 : 50

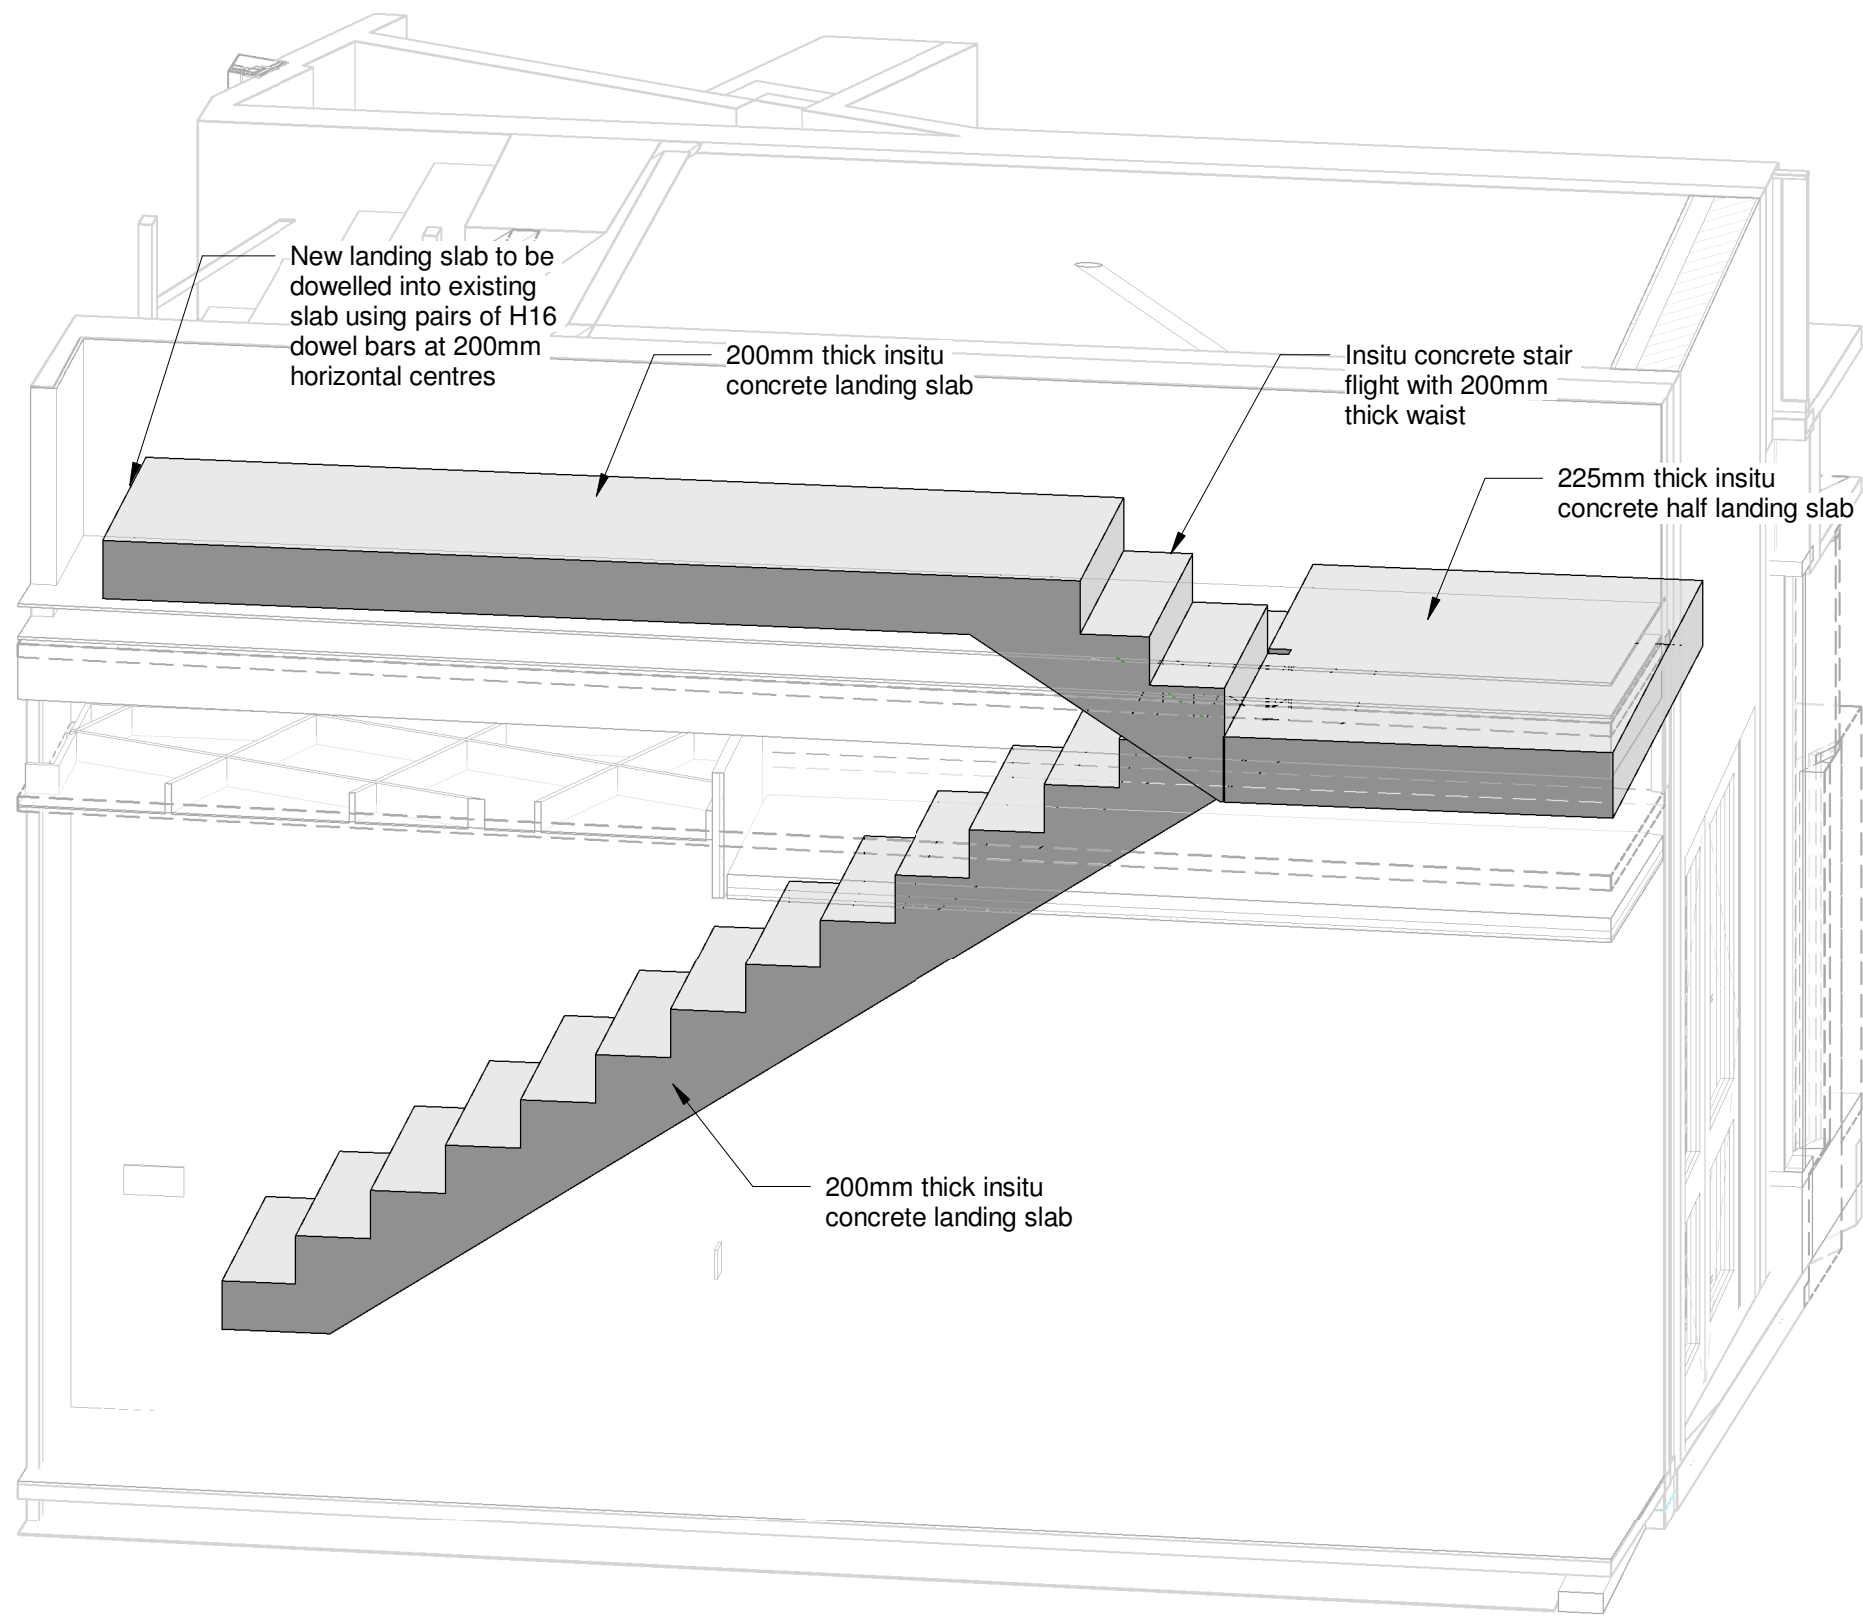


3d View Stair 2

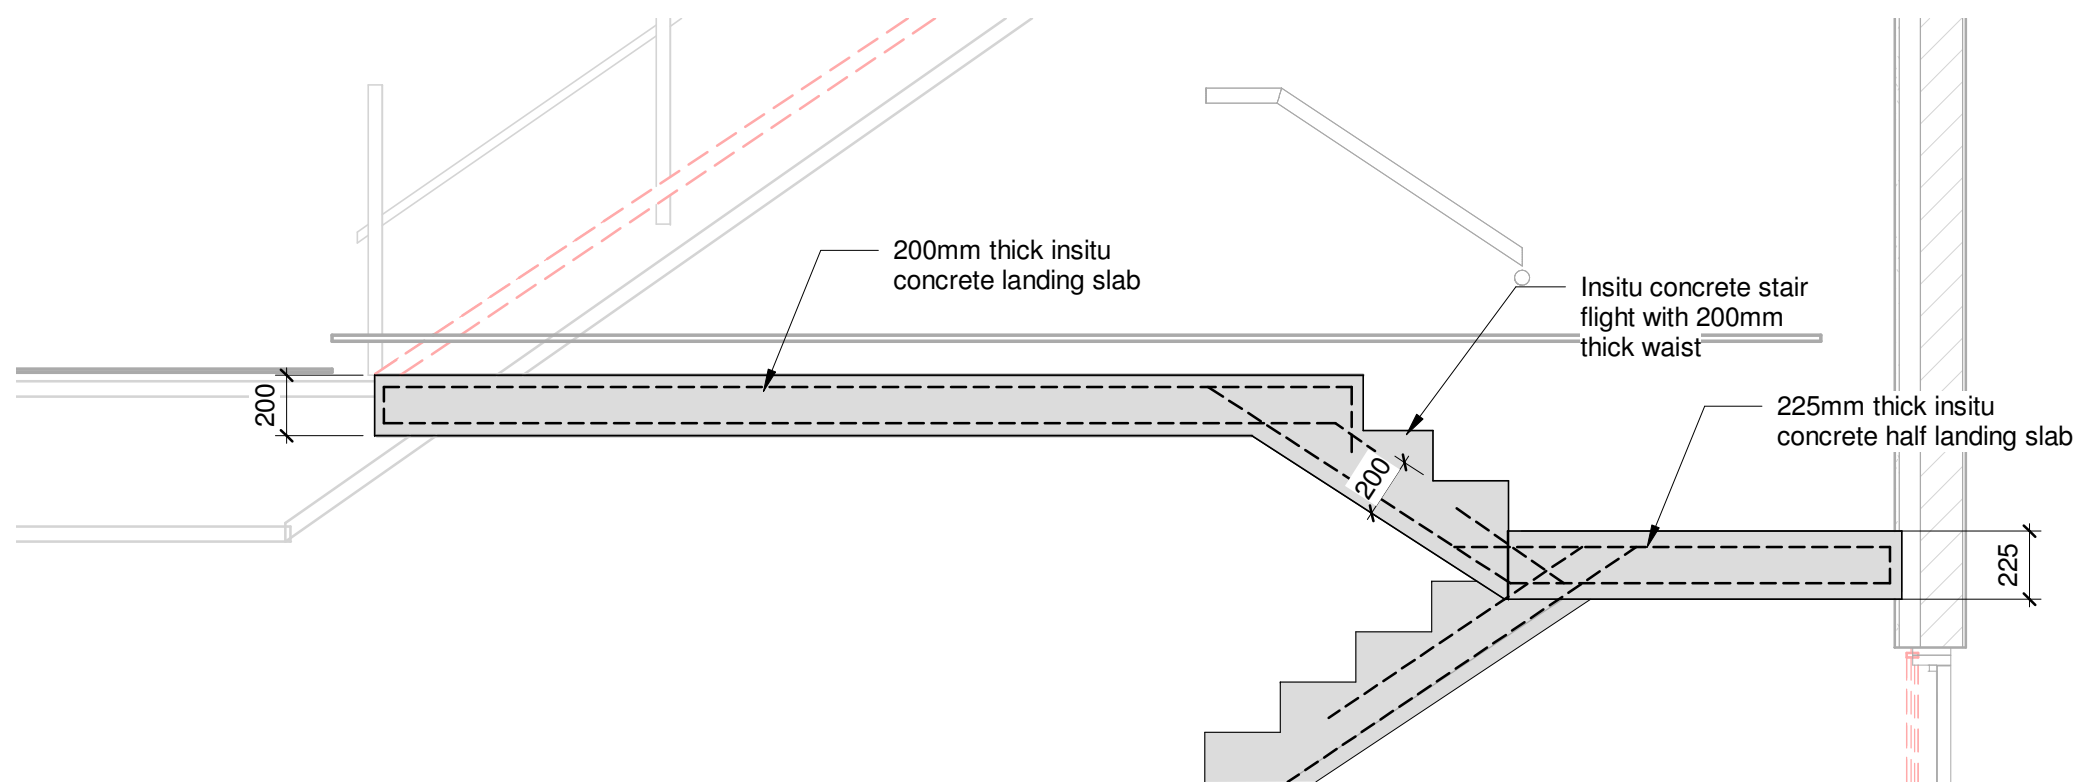


Stair 2 Section 1-1
1 : 25

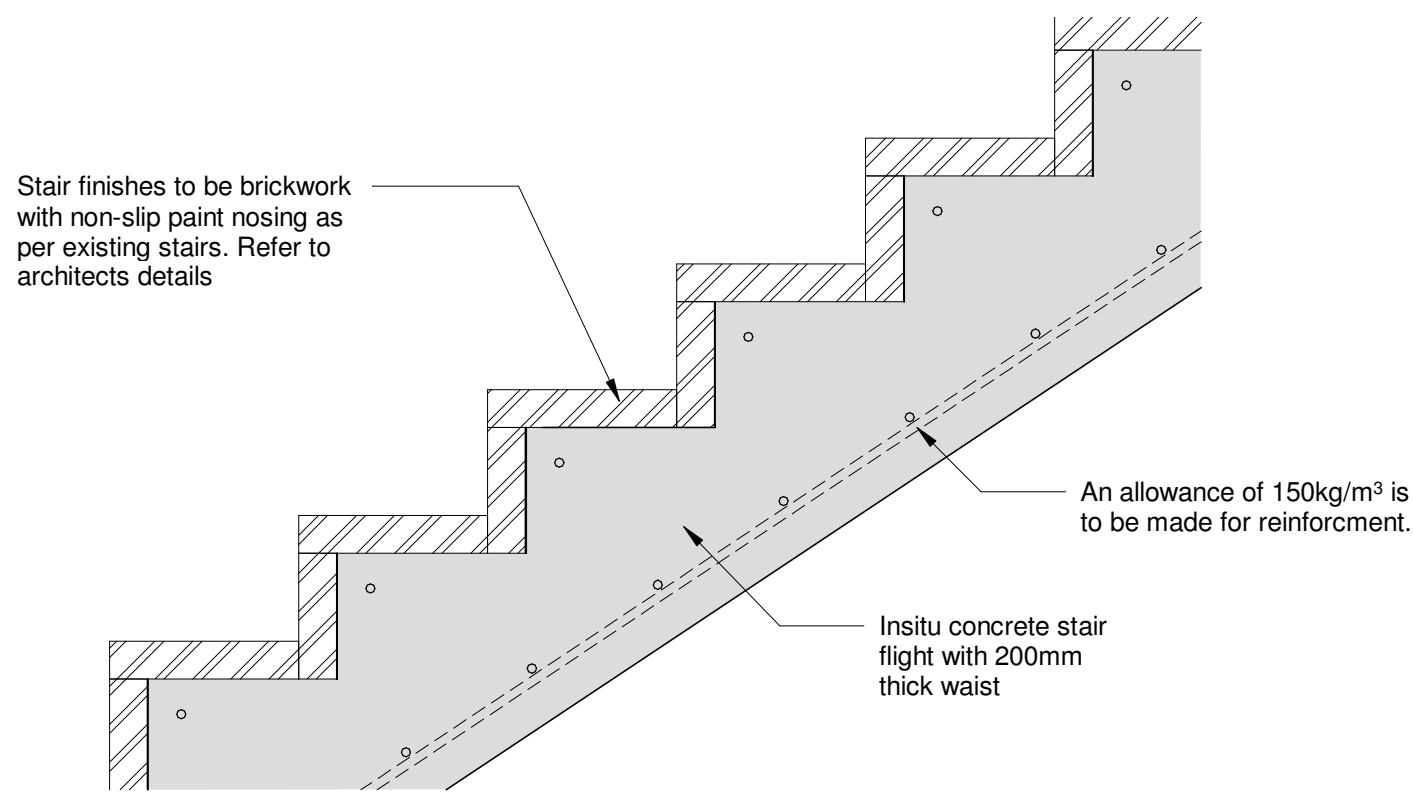


Stair 2 Detail A
1 : 10

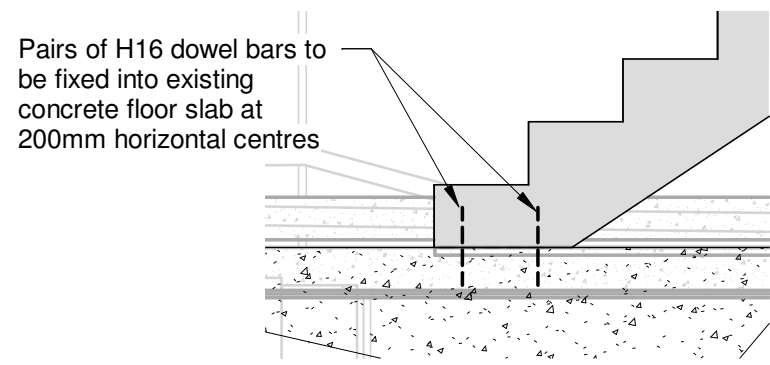

Stair 2 Detail B
1 : 20

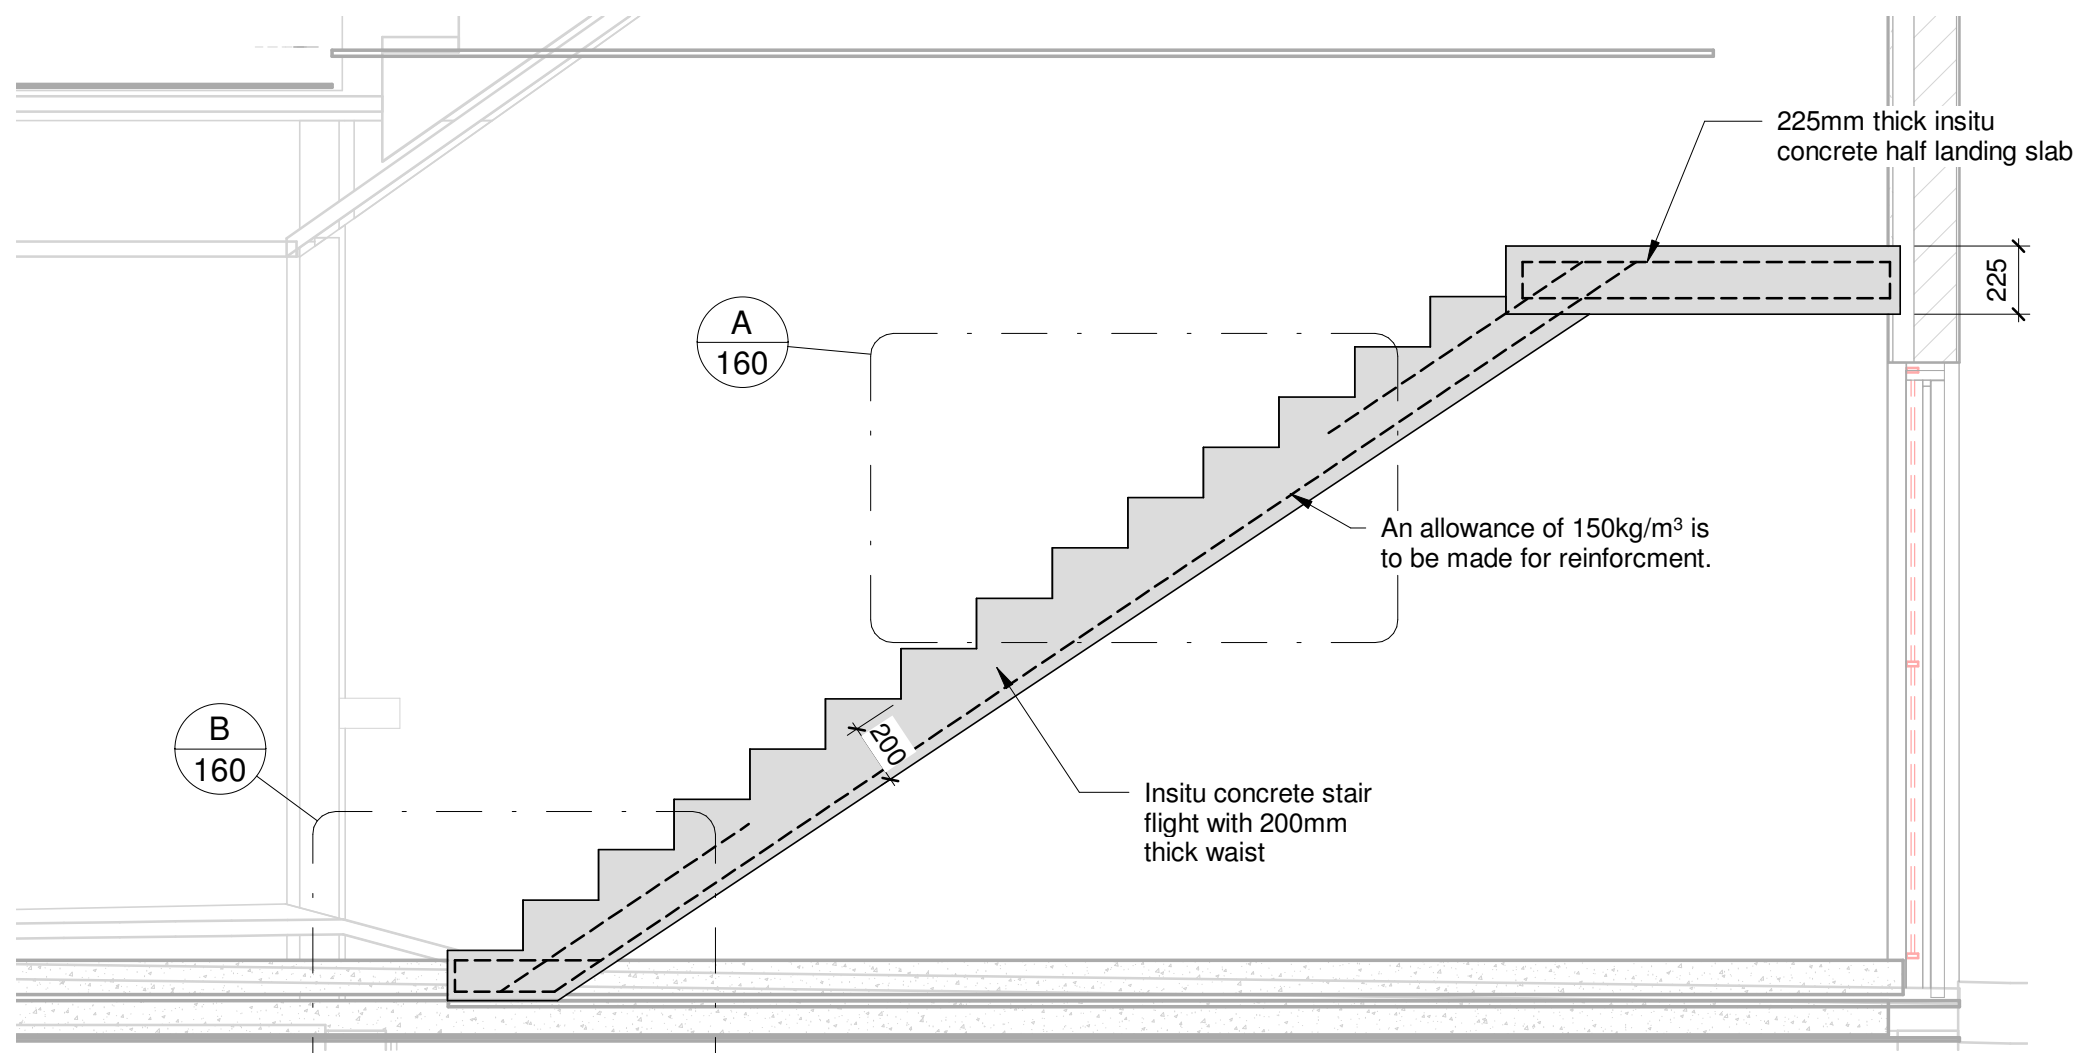

Stair 2 Section 2-2
1 : 25

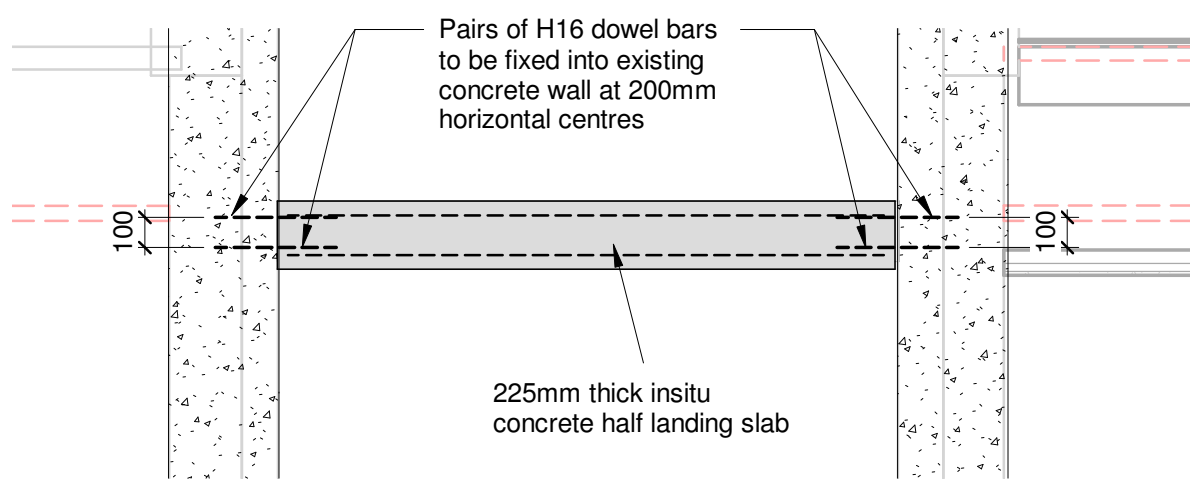

Stair 2 Section 3-3
1 : 25

GENERAL NOTES

Do not scale from this drawing. If in doubt about a dimension or level shown on this drawing, please ask.

All dimensions are in millimetres and all levels are in metres unless noted otherwise.

Contractor to check all dimensions and levels and report any omissions and errors to the Engineer.

1. All setting out and levels are to be to architects details.
2. All concrete to be grade C32/40.
3. All new concrete slabs to have smooth float finish to minimum SR3 in accordance with BS8204-2 (Ref 6) to architects requirements.
4. Minimum concrete cover to all reinforcement to be 40mm.
5. An allowance of 150kg/m³ is to be made for reinforcement.

P02	UPDATED WS4 ISSUE	IG	CJC	08.09.22
P01	UPDATED WS4 ISSUE	IG	CJC	24.08.22
Rev	Description	By	Auth	Date

Revisions



Marsland House, Marsland Road
Sale, Cheshire, M33 3AQ
Tel: 0161 969 4144
Web: www.dwlip.com

THE CONCEPTS AND THE INFORMATION CONTAINED IN THIS DOCUMENT ARE THE COPYRIGHT OF DW CONSULTING ENGINEERS LLP. USE OR COPYING OF THE DOCUMENT IN WHOLE OR IN PART WITHOUT WRITTEN PERMISSION OF DW CONSULTING ENGINEERS LLP, CONSTITUTES AN INFRINGEMENT OF COPYRIGHT.

Client
bruntwood works

Project
**Pall Mall Manchester
Refurbishment Works**

Drawing Title
Structural Works to Stair 2

Drawing Status
Preliminary

THIS DRAWING CAN ONLY BE USED FOR CONSTRUCTION PURPOSES WHEN DRAWING STATUS IS SHOWN AS 'CONSTRUCTION'. UNTIL THEN THIS DRAWING MAY ONLY BE USED FOR INFORMATION.

Project No. DW2291		Drg No. PM- DWC- XX- DR- S- 160		
Scale As indicated		Sheet Size A1		Revision
Date AUG 22	Drawn IG	Checked CJC	Auth CJC	P02

NOTE
ALL LEVELS AND SETTING OUT
ARE TO BE CONFIRMED BY
THE ARCHITECT