

Notes




2 **Oxford Street Elevation**
Scale: 1:500




3 **Great Bridgewater Street Elevation**
Scale: 1:500

Churchgate House

Lee House

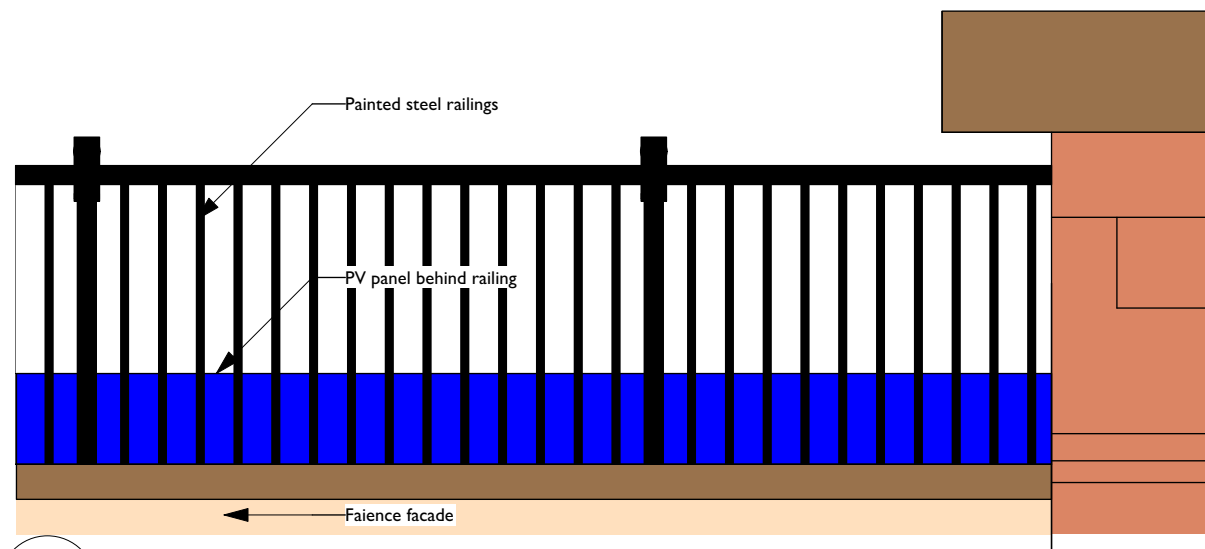

1 **Localised Elevation**
Scale: 1:20

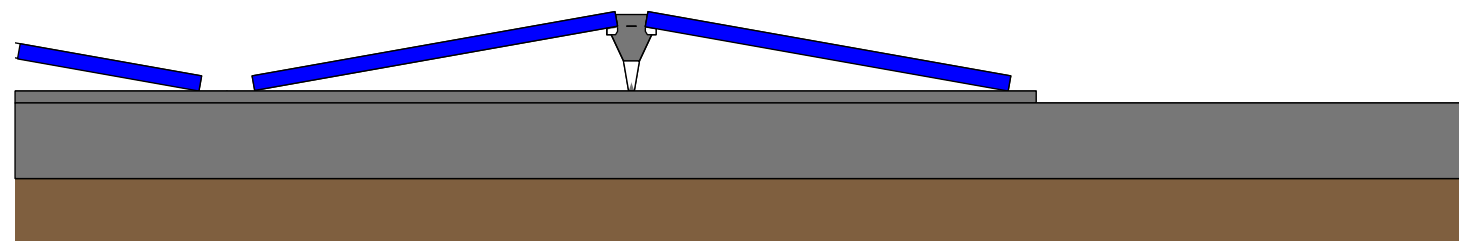

4 **Localised Elevation**
Scale: 1:20



Rev	Note	DRN	CHK
-----	------	-----	-----

Tootal Building PV Panels

Localised Elevation Detail

scheme	1966
drwg no.	P(400)
revision	

scale	1:200 @ A3
date first drawn	Aug 2022
drawn	HW

SK sketch E existing P proposed T tender C construction FI final issue

www.ateliermb.co.uk
t 0161 236 0051
e architect@ateliermb.co.uk