
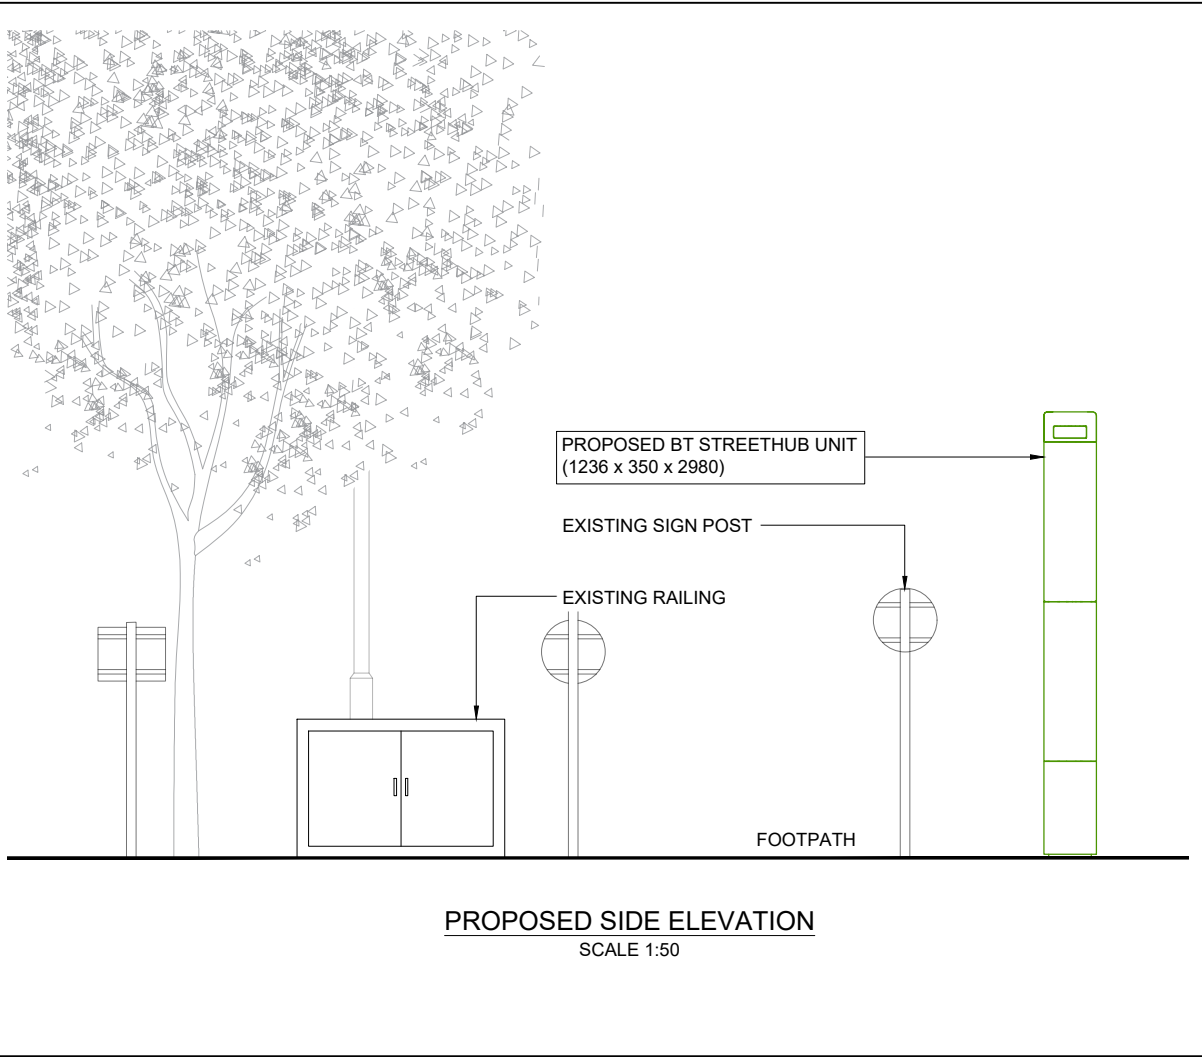
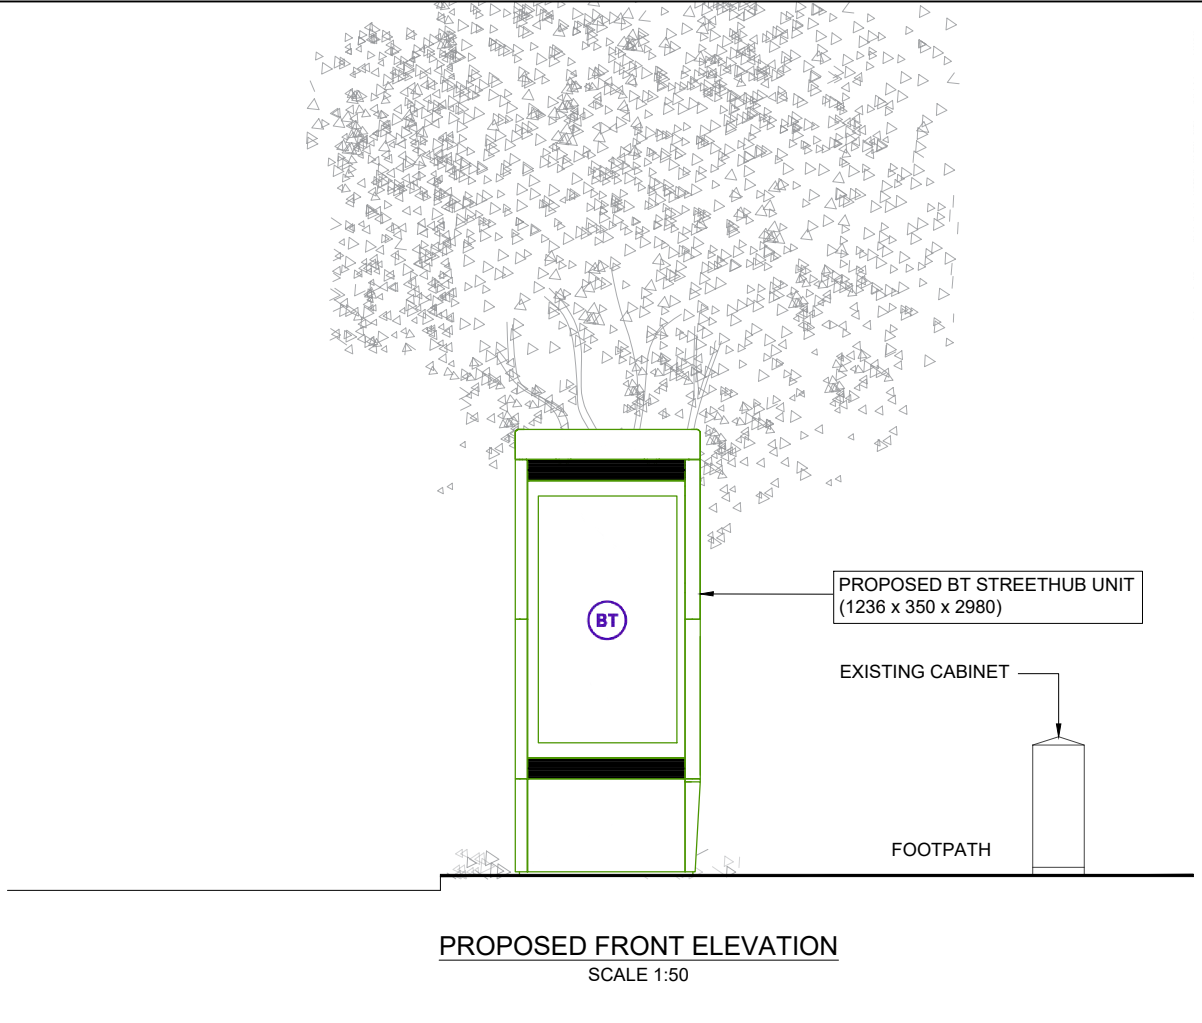


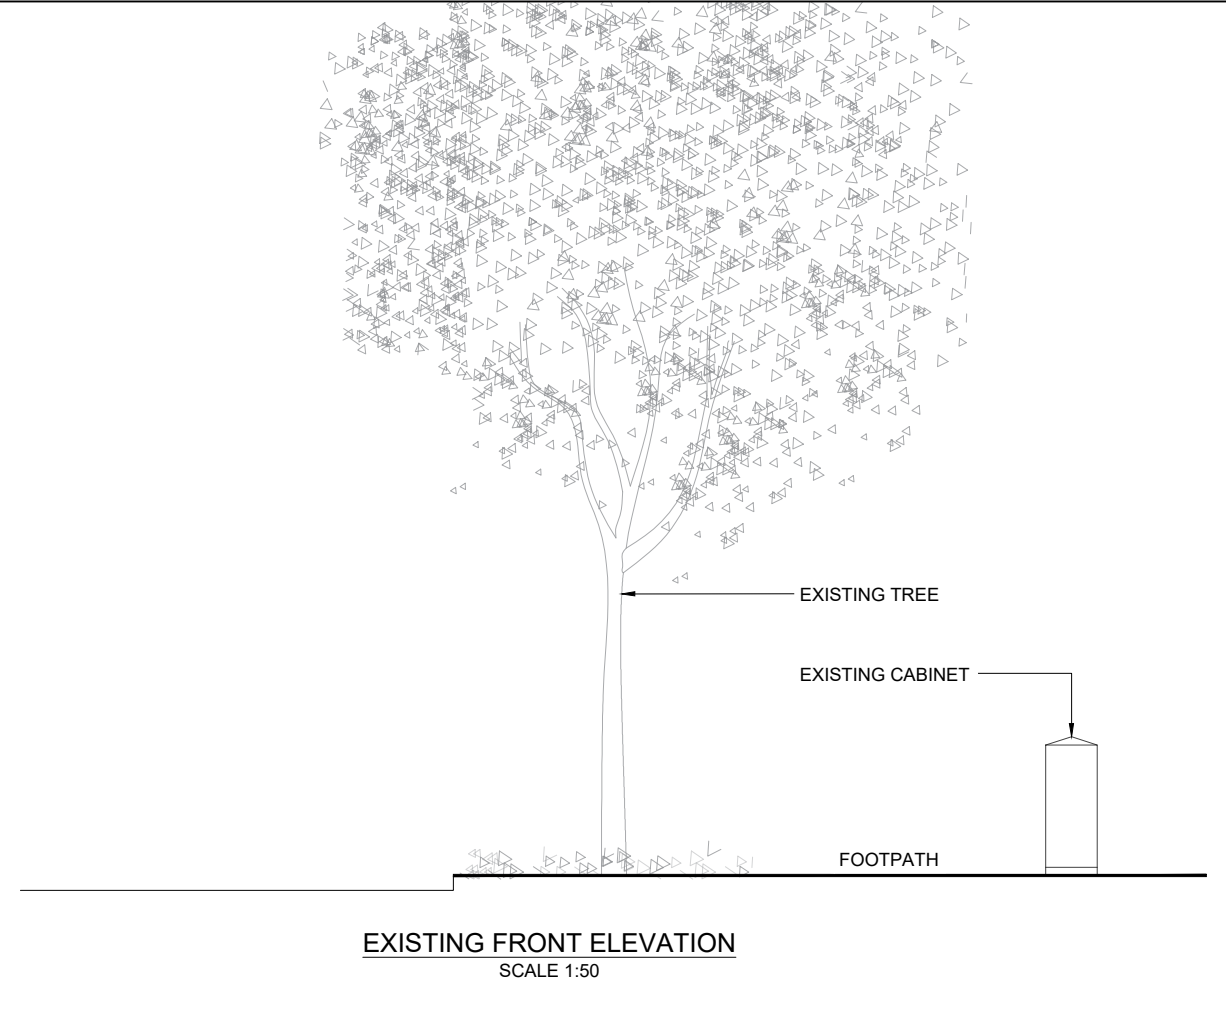

GENERAL NOTES					
Use written dimensions only, do not scale from drawing. Use latest revision of all referenced information.					
A	28.10.22	New BT Streethub Structure	MD	JE	
Rev	Date	Description	Drawn	Chkd	
Solutions30 Solutions for New Technologies					
BT					
Drg Status PLANNING					
Cell No. & Name MAN107					
Site Name & Address Pavement o/s 14A Rowlandsway, Civic Centre, Wythenshawe, Manchester M22 5RG					
Drawing Title EXISTING AND PROPOSED ELEVATIONS					
Scale 1:50		Date 28.10.2022			
Drawn By MD		Checked By JE			
Drawing Number 003				Revision A	