


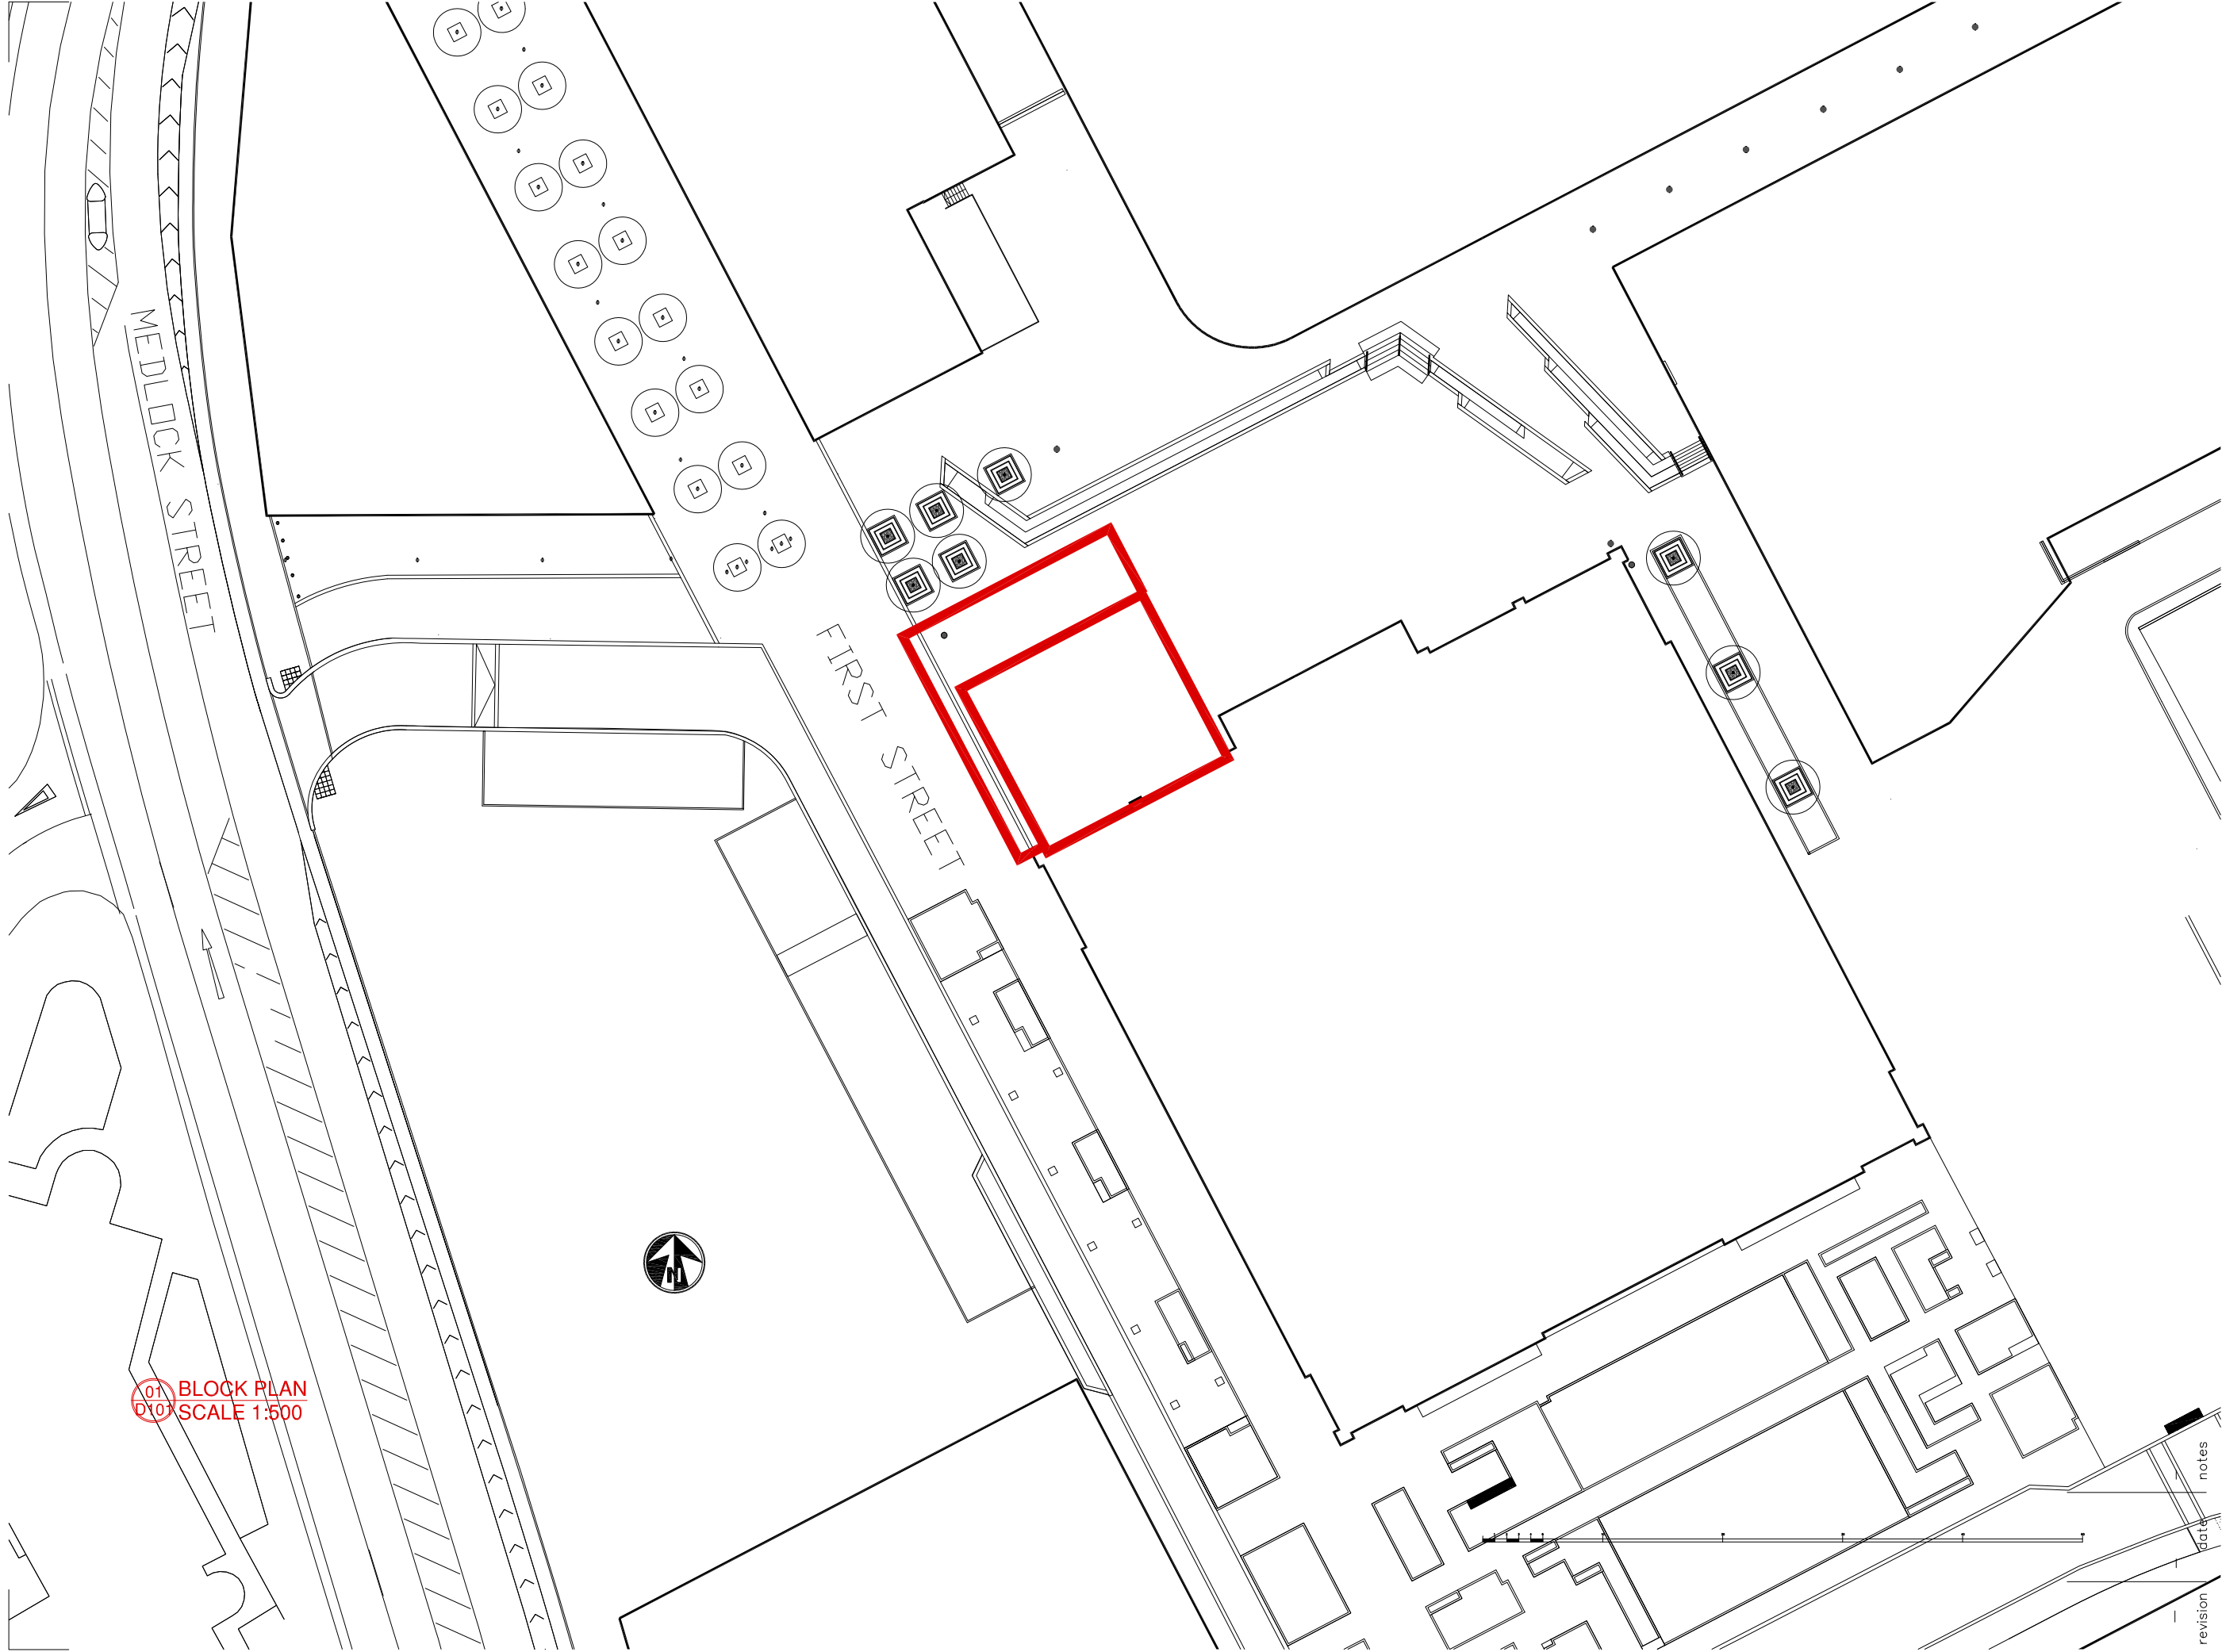

01 BLOCK PLAN
010 SCALE 1:500

BUTLER ASSOCIATES ARCHITECTURE DESIGN PROJECT MANAGEMENT	Client / Location PIZZAEXPRESS UNIT 4, FIRST STREET MANCHESTER M15 4FN	Drawing BLOCK PLAN - -	Date SEPT 2022 1:500
			Drawing No. 2254/D101
			Rev.