


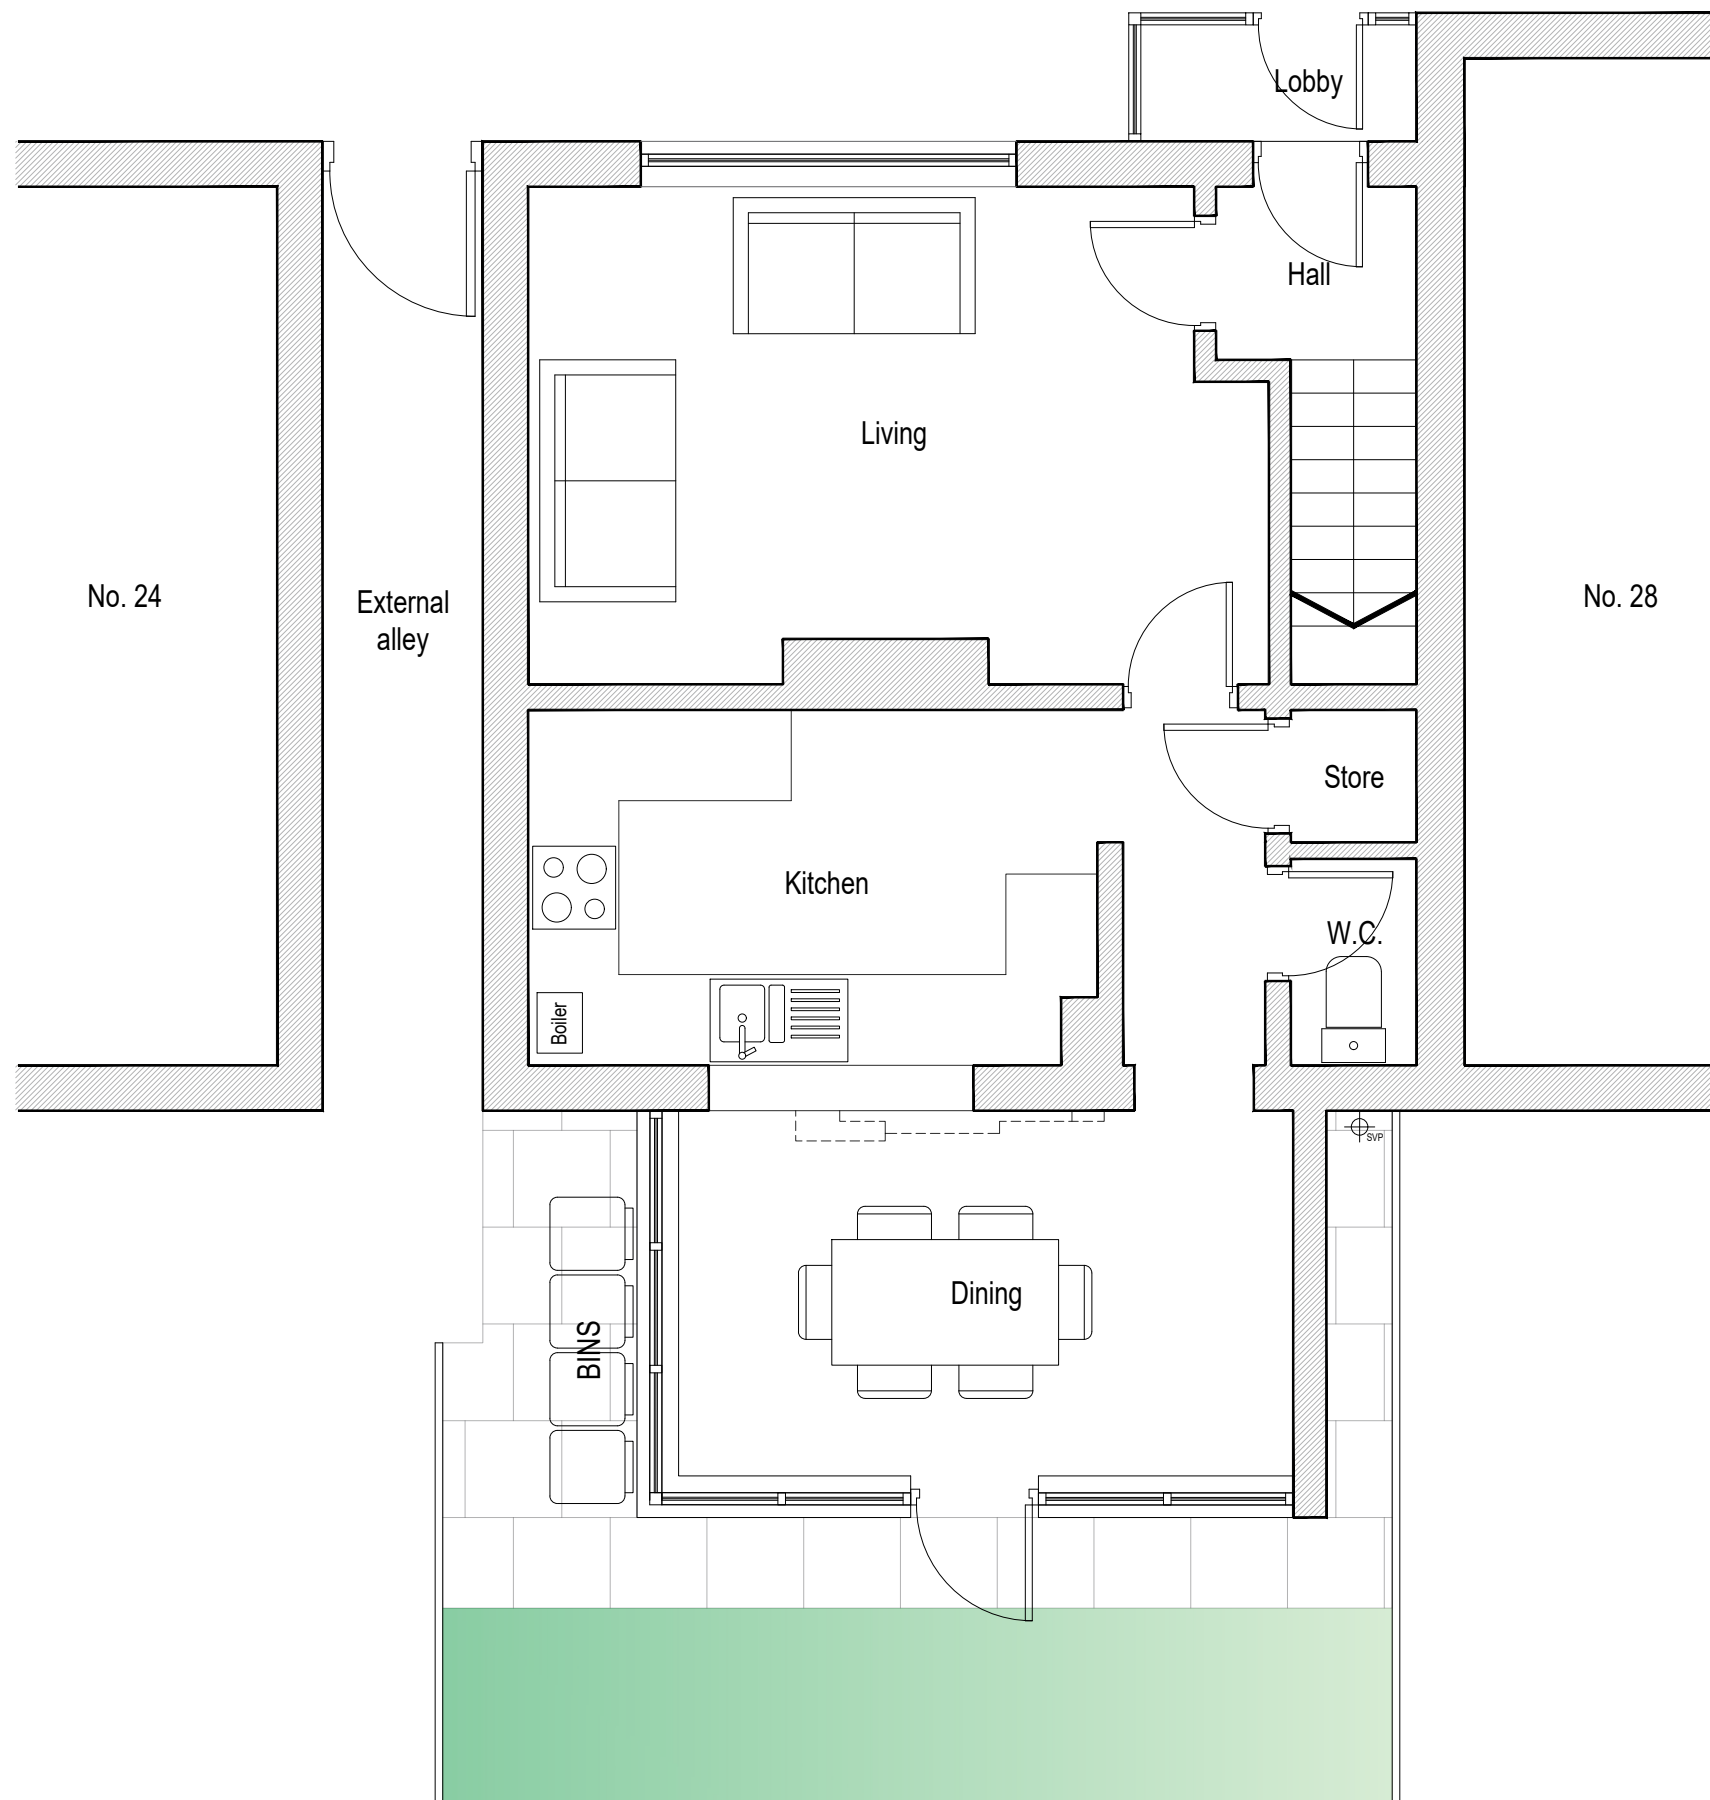

Project.

26 Mickelhurst Ave,
Didsbury, M20 2XR

Scale.

1:50 @ A3

Title.

Existing
Ground Fl
plan

Drwg No.

002

