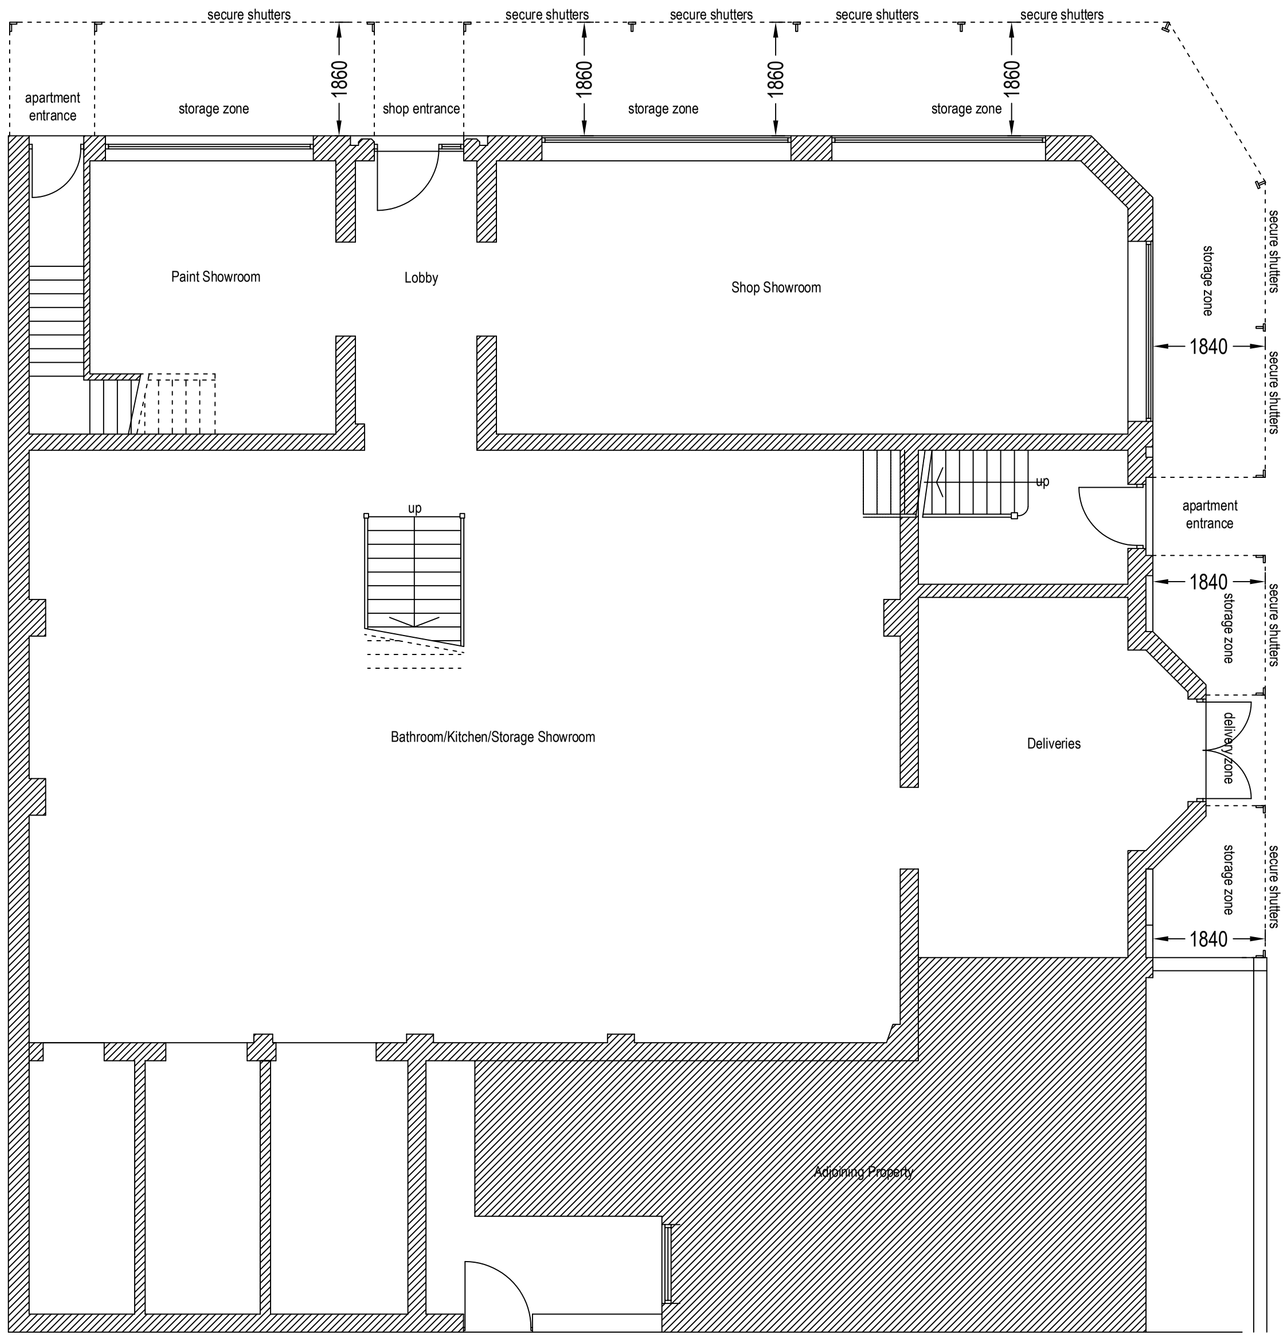

PROPOSED GROUND FLOOR PLAN

BROADFIELD ROAD PROPOSED ELEVATION

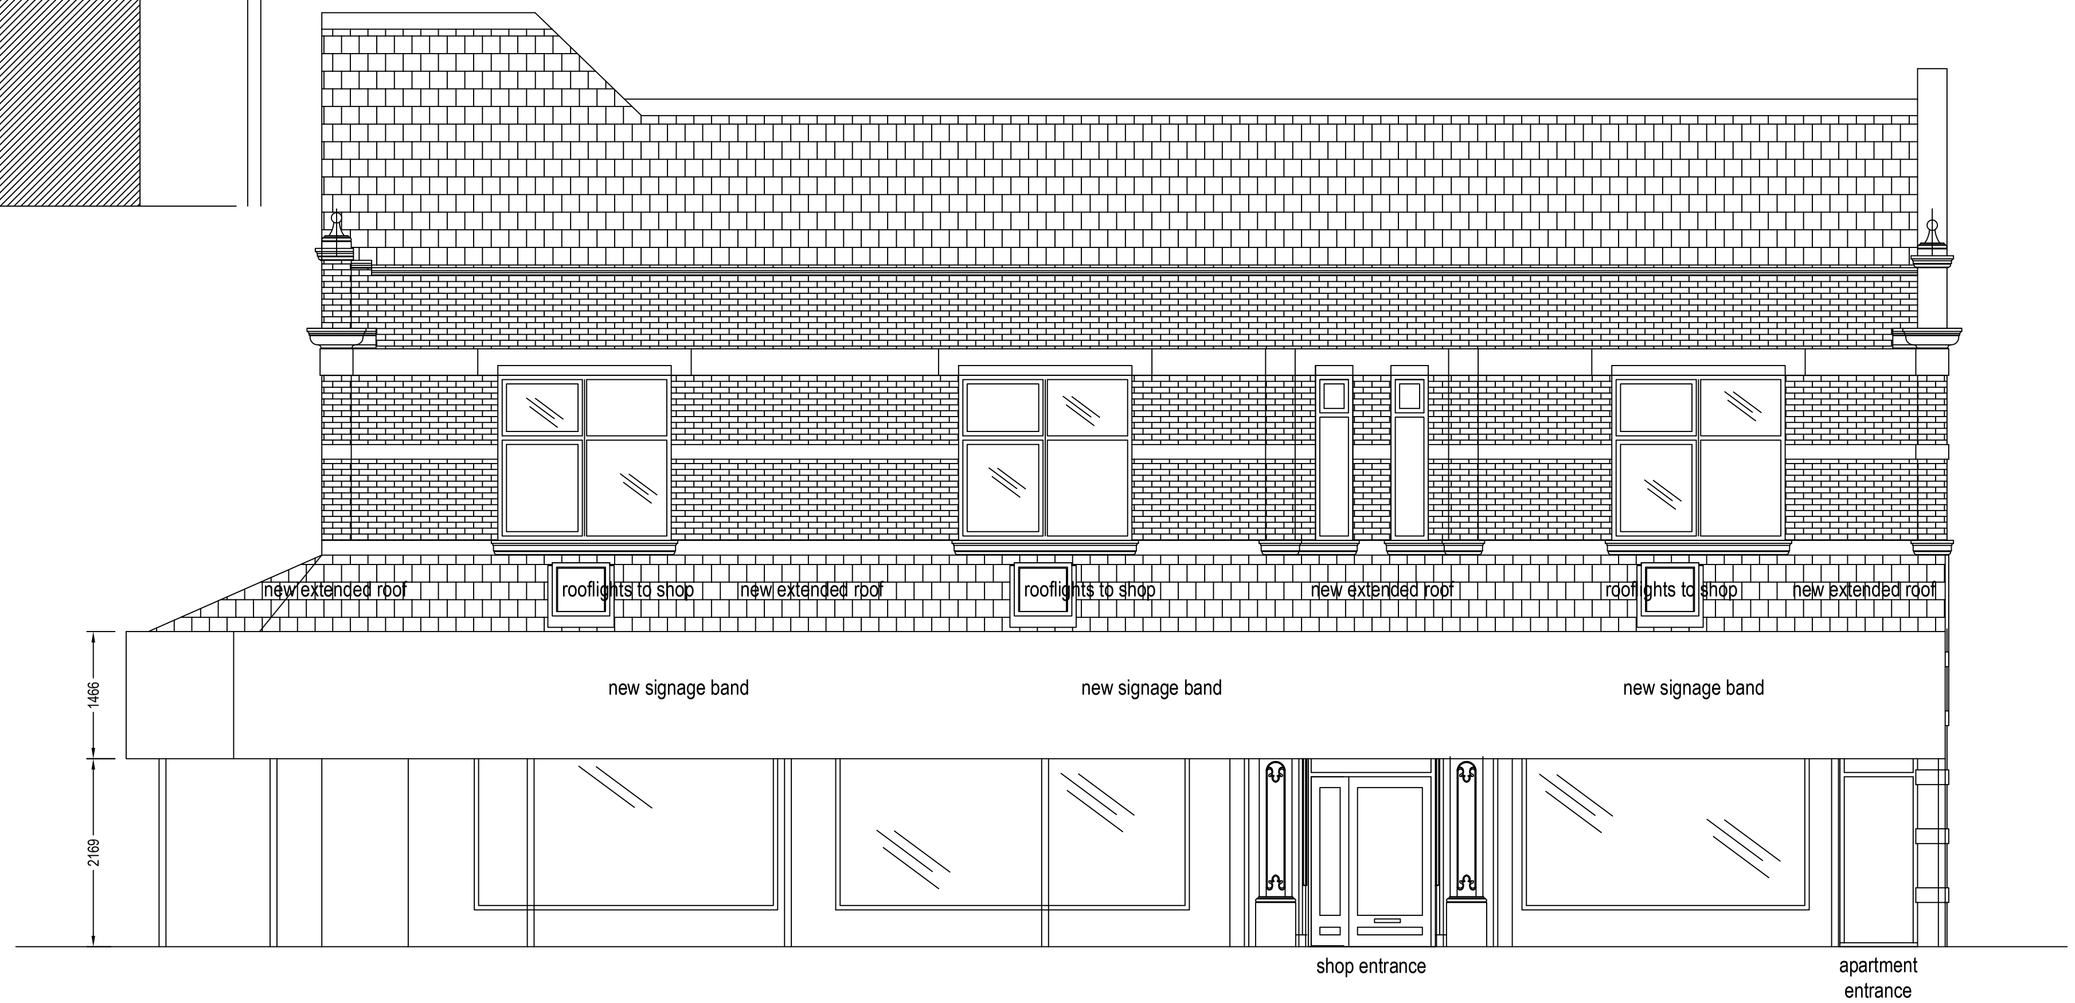

GREAT WESTERN ROAD PROPOSED ELEVATION

PAUL J ORMANDY
MCIAT - MCSD
CHARTERED ARCHITECTURAL TECHNOLOGIST
CHARTERED INTERIOR DESIGNER
T: +44 (0) 7815 301 879
E: paulormandy.odg@outlook.com

CIAT REGISTERED PRACTICE

NOTE: THIS DRAWING IS COPYRIGHT. NO UNAUTHORISED COPYING OF DRAWING WITHOUT DESIGNER'S PERMISSION. DO NOT SCALE FROM THIS DRAWING USE ONLY FIGURED DIMENSIONS. ALL ERRORS AND OMISSIONS TO BE REPORTED TO THE DESIGNER. ALL INFORMATION TO BE CHECKED ON SITE BY THE CONTRACTOR BEFORE COMMENCEMENT OF WORK. ALL WORK TO BE CARRIED OUT TO THE APPROVAL OF THE APPROPRIATE BUILDING CONTROL AND CARRIED OUT IN ACCORDANCE WITH THE CURRENT BUILDING REGULATIONS.

CONSTRUCTION DESIGN & MANAGEMENT REGULATION (CDM)

THE CLIENT HAS A DUTY TO PROVIDE A PRE-CONSTRUCTION INFORMATION PACK TO THE CHOSEN DESIGNER AS DEFINED UNDER REGULATION 2, AND WHO IS NOTIFIED THROUGHOUT ABOUT TO THOSE PARTIES OF THE CONSTRUCTION AND TO THE LIKELIHOOD THE BUILDING/STRUCTURE WILL BE A BUILDING CLIMATE PROVIDED DO THIS IS REASONABLE PRACTICAL. TAKING INTO ACCOUNT OF DESIGN CONSIDERATIONS AND REGULATIONS ASSOCIATED WITH THE PROJECT. THE DESIGNER WILL PRODUCE A PRE-CONSTRUCTION INFORMATION PACK TO THE CHOSEN CONTRACTOR WHO WILL THEN WORK WITH OTHERS IN ORDER TO IMPLEMENT THE SAFE WORK PRACTICES AND DANGERS AND CONTROLLED. THIS DESIGNER'S RISKS ARE RESTRICTED TO THE SITE OPERATIVES AND IS FURTHER NOT CONSIDERED AS A COMPLETE MATERIAL LIST OF ALL HAZARDS NOT ANY EXISTING.

Initials:

Date:

Revision:

PURPOSE:
PLANNING

CLIENT:
Mr. M. Sayada

Date.	Scale@A1.	Drawn by.
March 2022	1:50, 1:100	

Project:
Great Western Road
Moss Side
Manchester

Drawing Title:
Storage Roller Proposed Plans
Shutter Up/Open
Option. 1
(Planning Only)

Project No.	Drawing No.	Revision
22.118	P.C.100.22	