



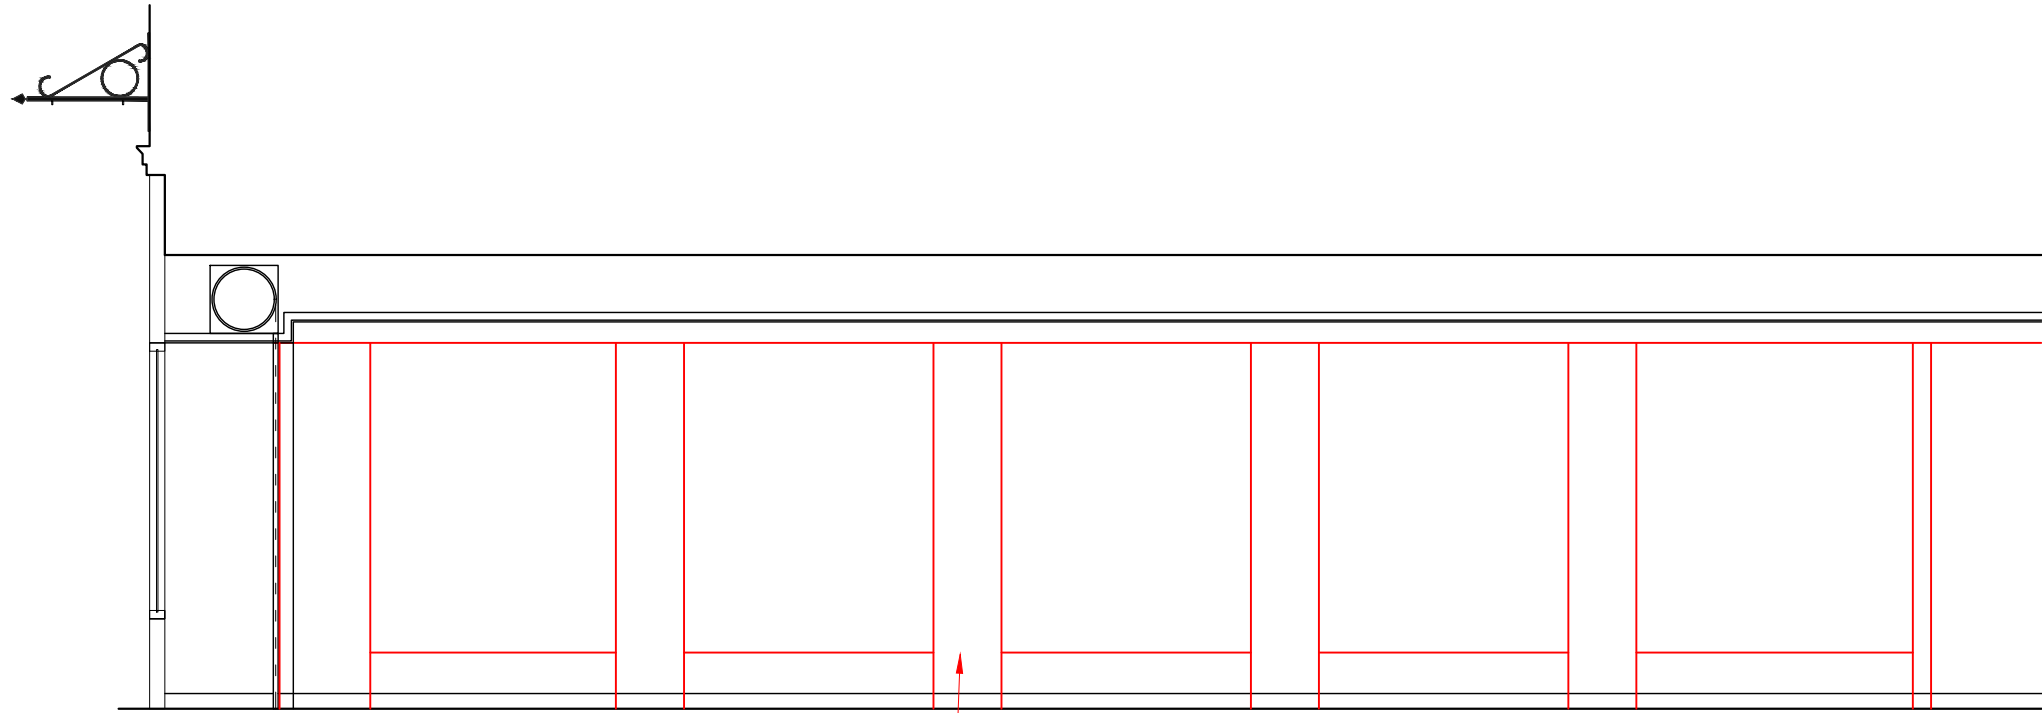


EXISTING SECTION A-A
(1:50 @ A3)

Existing boxings
to be removed,
simplifying space.

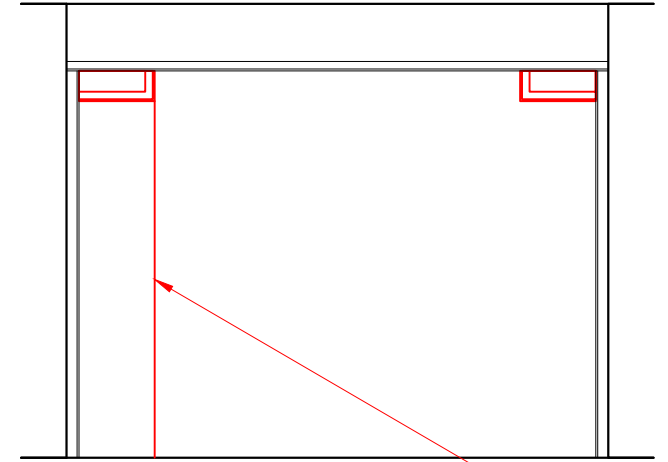


EXISTING SECTION B-B
(1:50 @ A3)

Existing boxings
to be removed,
simplifying space.

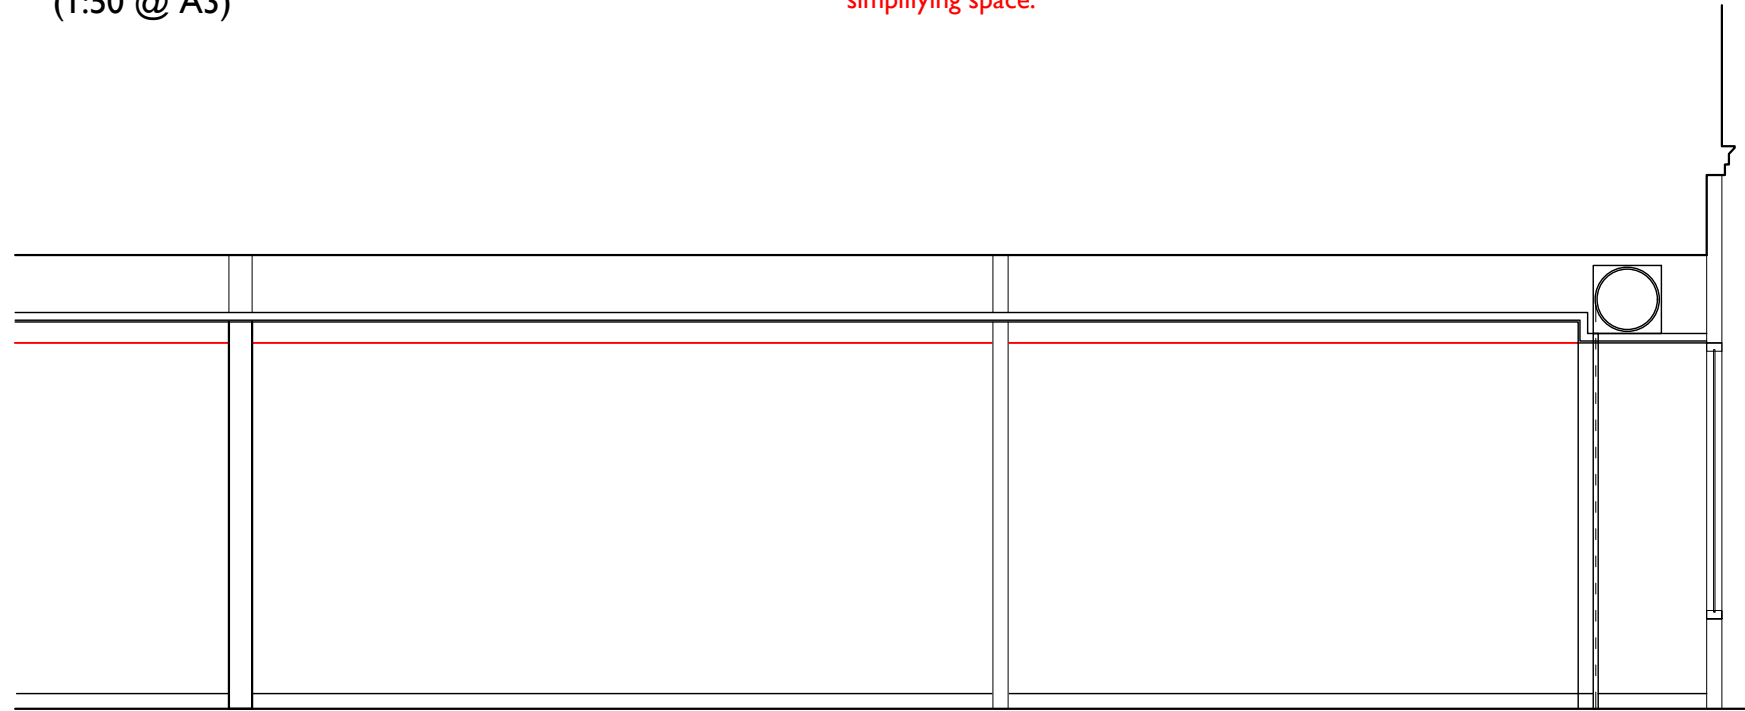

EXISTING SECTION C-C
(1:50 @ A3)

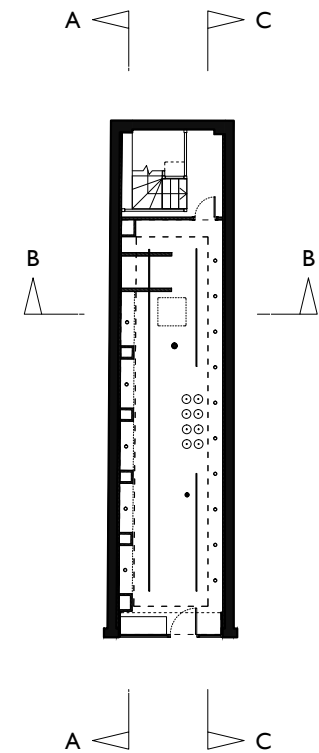

REVISIONS		
Revision	Date	Initials
Rev -		
SCALE		
0	1:50	2000
Clarks SHOEMAKERS SINCE 1825		
EXISTING SECTIONS A-A & B-B CONSTRUCTION ISSUE		
56 King Street Manchester M2 4LY		
Designer:	GB	
Date:	24.08.22	
Scale:	1:25 at A3	
Drawing Number:	ORIG/22/11	
Revision:	-	