




BASEMENT PLAN

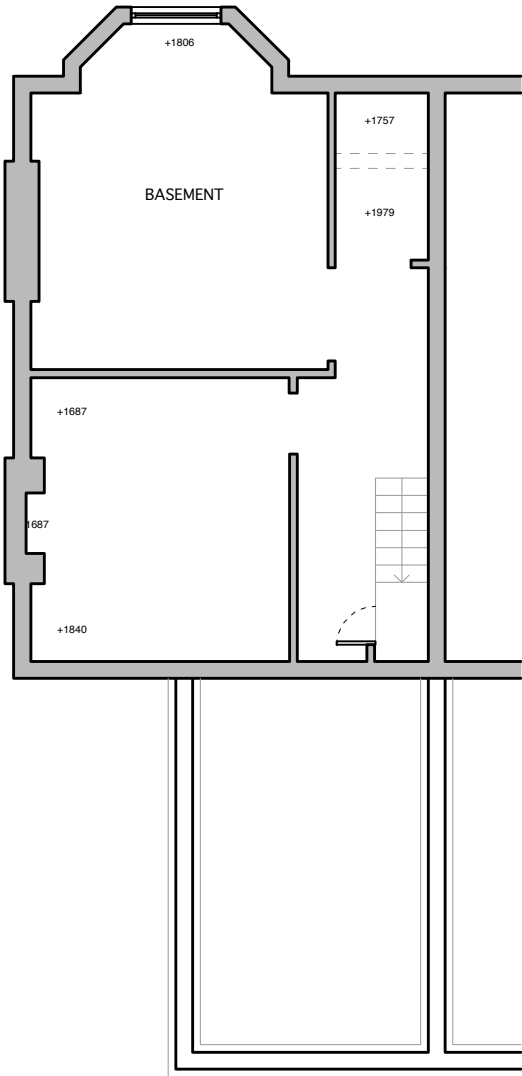



GROUND FLOOR PLAN

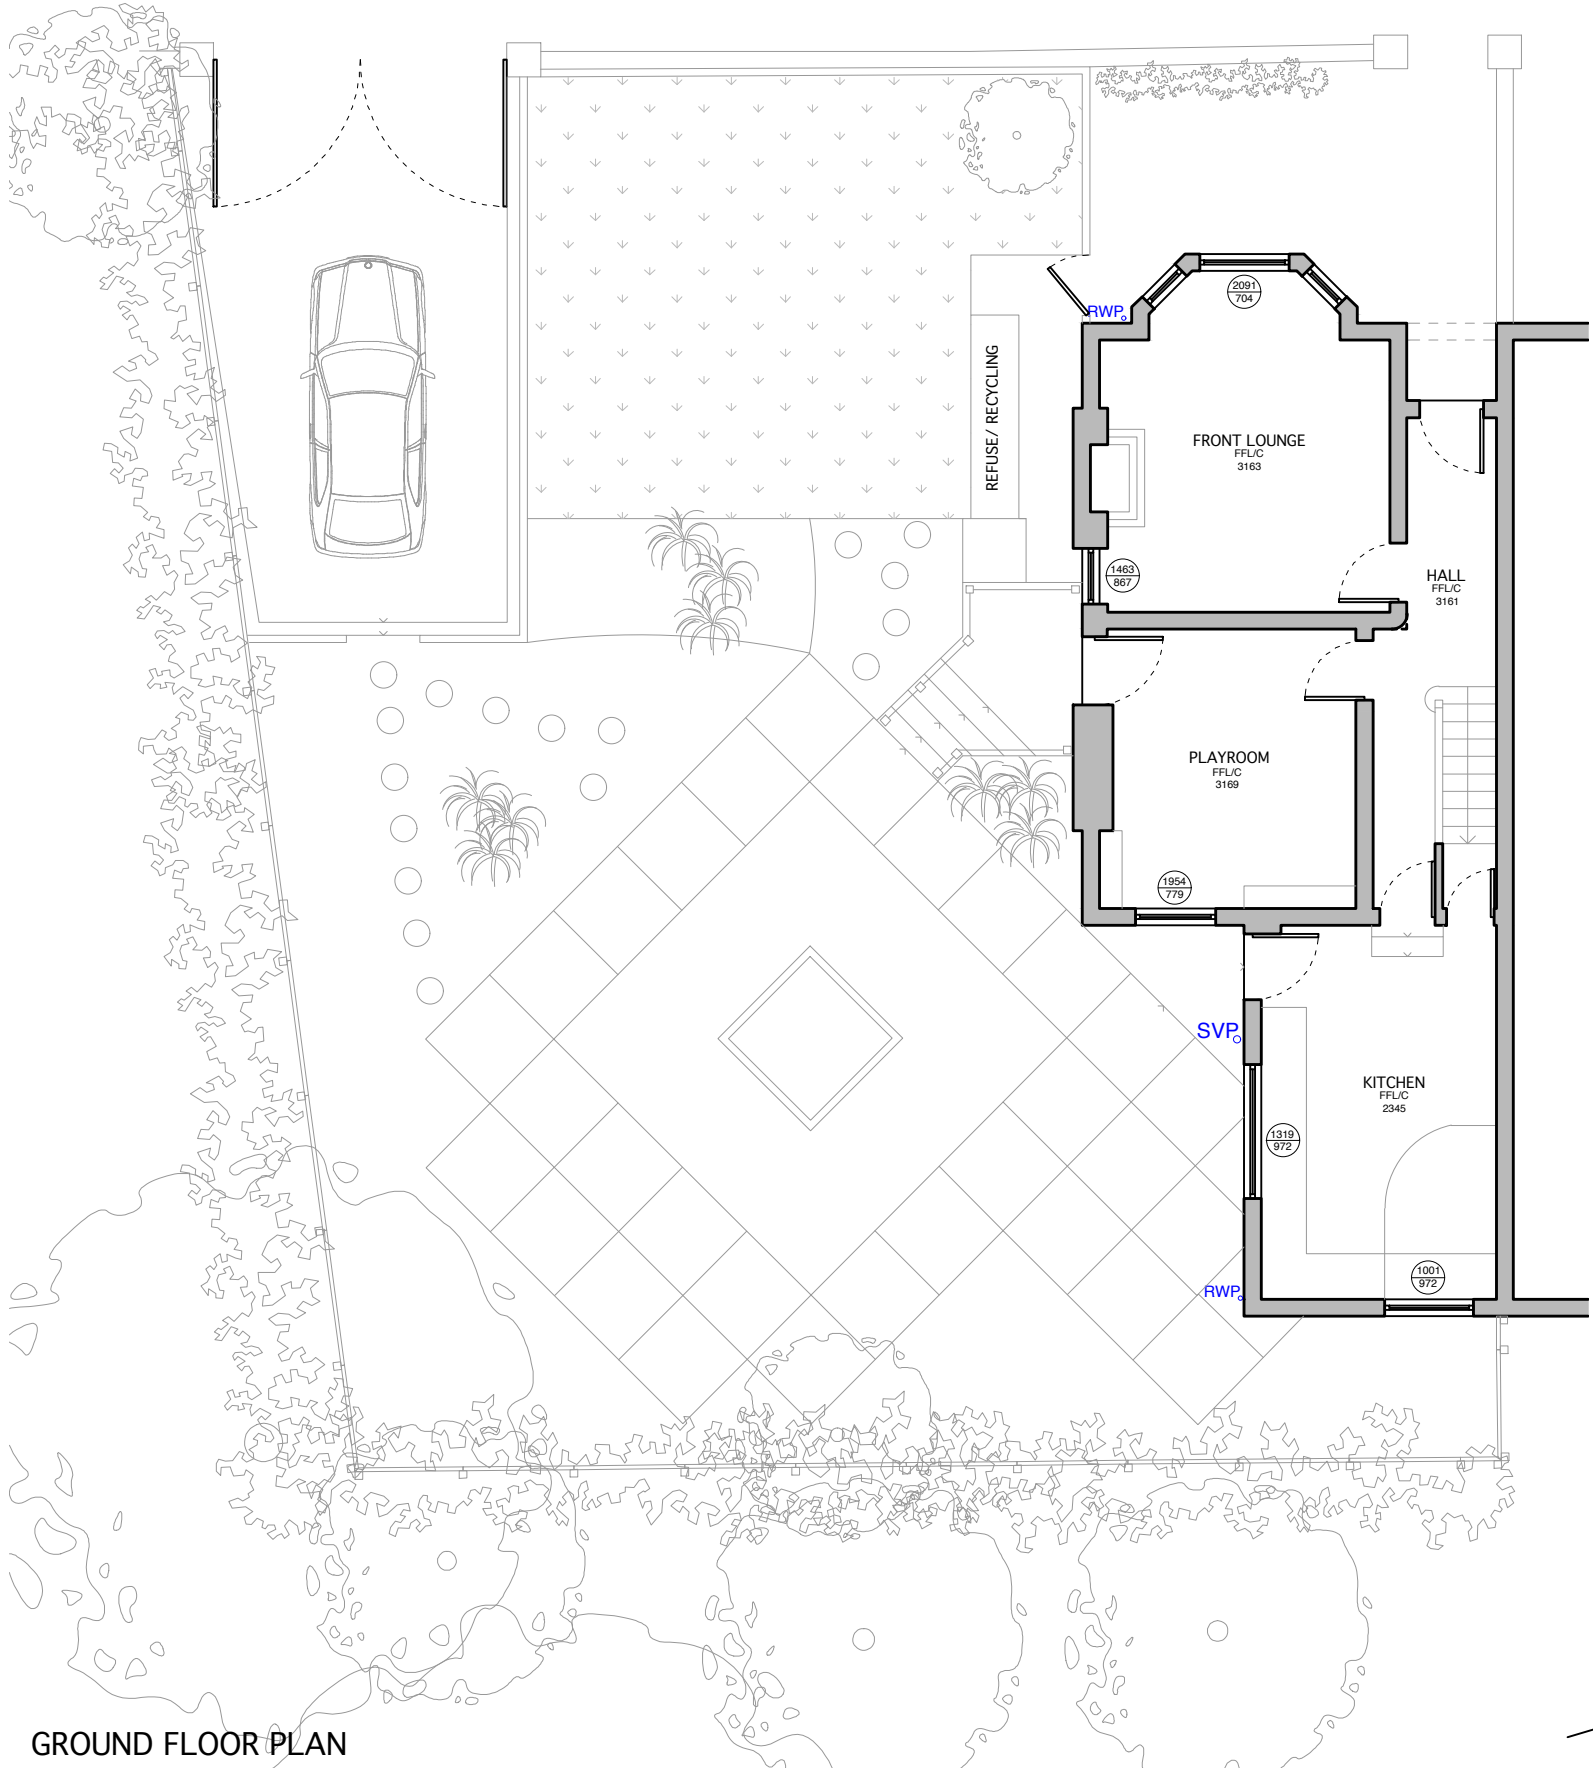


TITLE	
EXISTING BASEMENT & GROUND FLOOR PLAN	
DWG.NO.	
2255 - PL - EX - 100	
SCALE	1:100 @ A3
ISSUE	PLANNING
DATE	16-11-2021
REVISION	JOB NO.
02	2255
NOTES	
Rev	Date
00	02/12/21
01	11/12/21
02	21/03/22
Description	
Issue to Client	
Issued for arboricultural quote	
Issue to Planning	
CLIENT	
ADDRESS	
PROJECT DESCRIPTION	
PROJECT ADDRESS	
BUTTERFIELD ARCHITECTURE	
ARCHITECTURE \ INTERIORS \ PROJECT MANAGEMENT	
W \ WWW.BUTTERFIELDARCHITECTURE.CO.UK	
E \ INFO@BUTTERFIELDARCHITECTURE.CO.UK	
M \ +44 (0) 7779302856	
102 ROSENEATH ROAD, URMSTON, MANCHESTER, M41 5AZ	
© COPYRIGHT This drawing is protected by copyright, it may not be reproduced in any form or by any means for any purpose, without gaining written permission from Butterfield Architecture.	
NOTES This drawing is to be read in conjunction with all relevant Butterfield Architecture, Structural Engineer's, Service Engineer's, and Subcontractor drawings. Review all drawings and report any discrepancies to Butterfield Architecture prior to consulting. All structural walls to be confirmed by SE / Contractor on site. Do not scale from this drawing. All dimensions and levels including any abutment to existing structures to be checked on site prior to commencement. All dimensions in millimetres unless stated otherwise. Work from figured dimensions only. No deviation from details shown on this drawing is allowed without Butterfield Architecture's prior permission in writing. All work is to be carried out in accordance with British Standard Codes of Practice, Statutory requirements and the Contract Documents.	
0 1m 2m 3m 4m 5m	

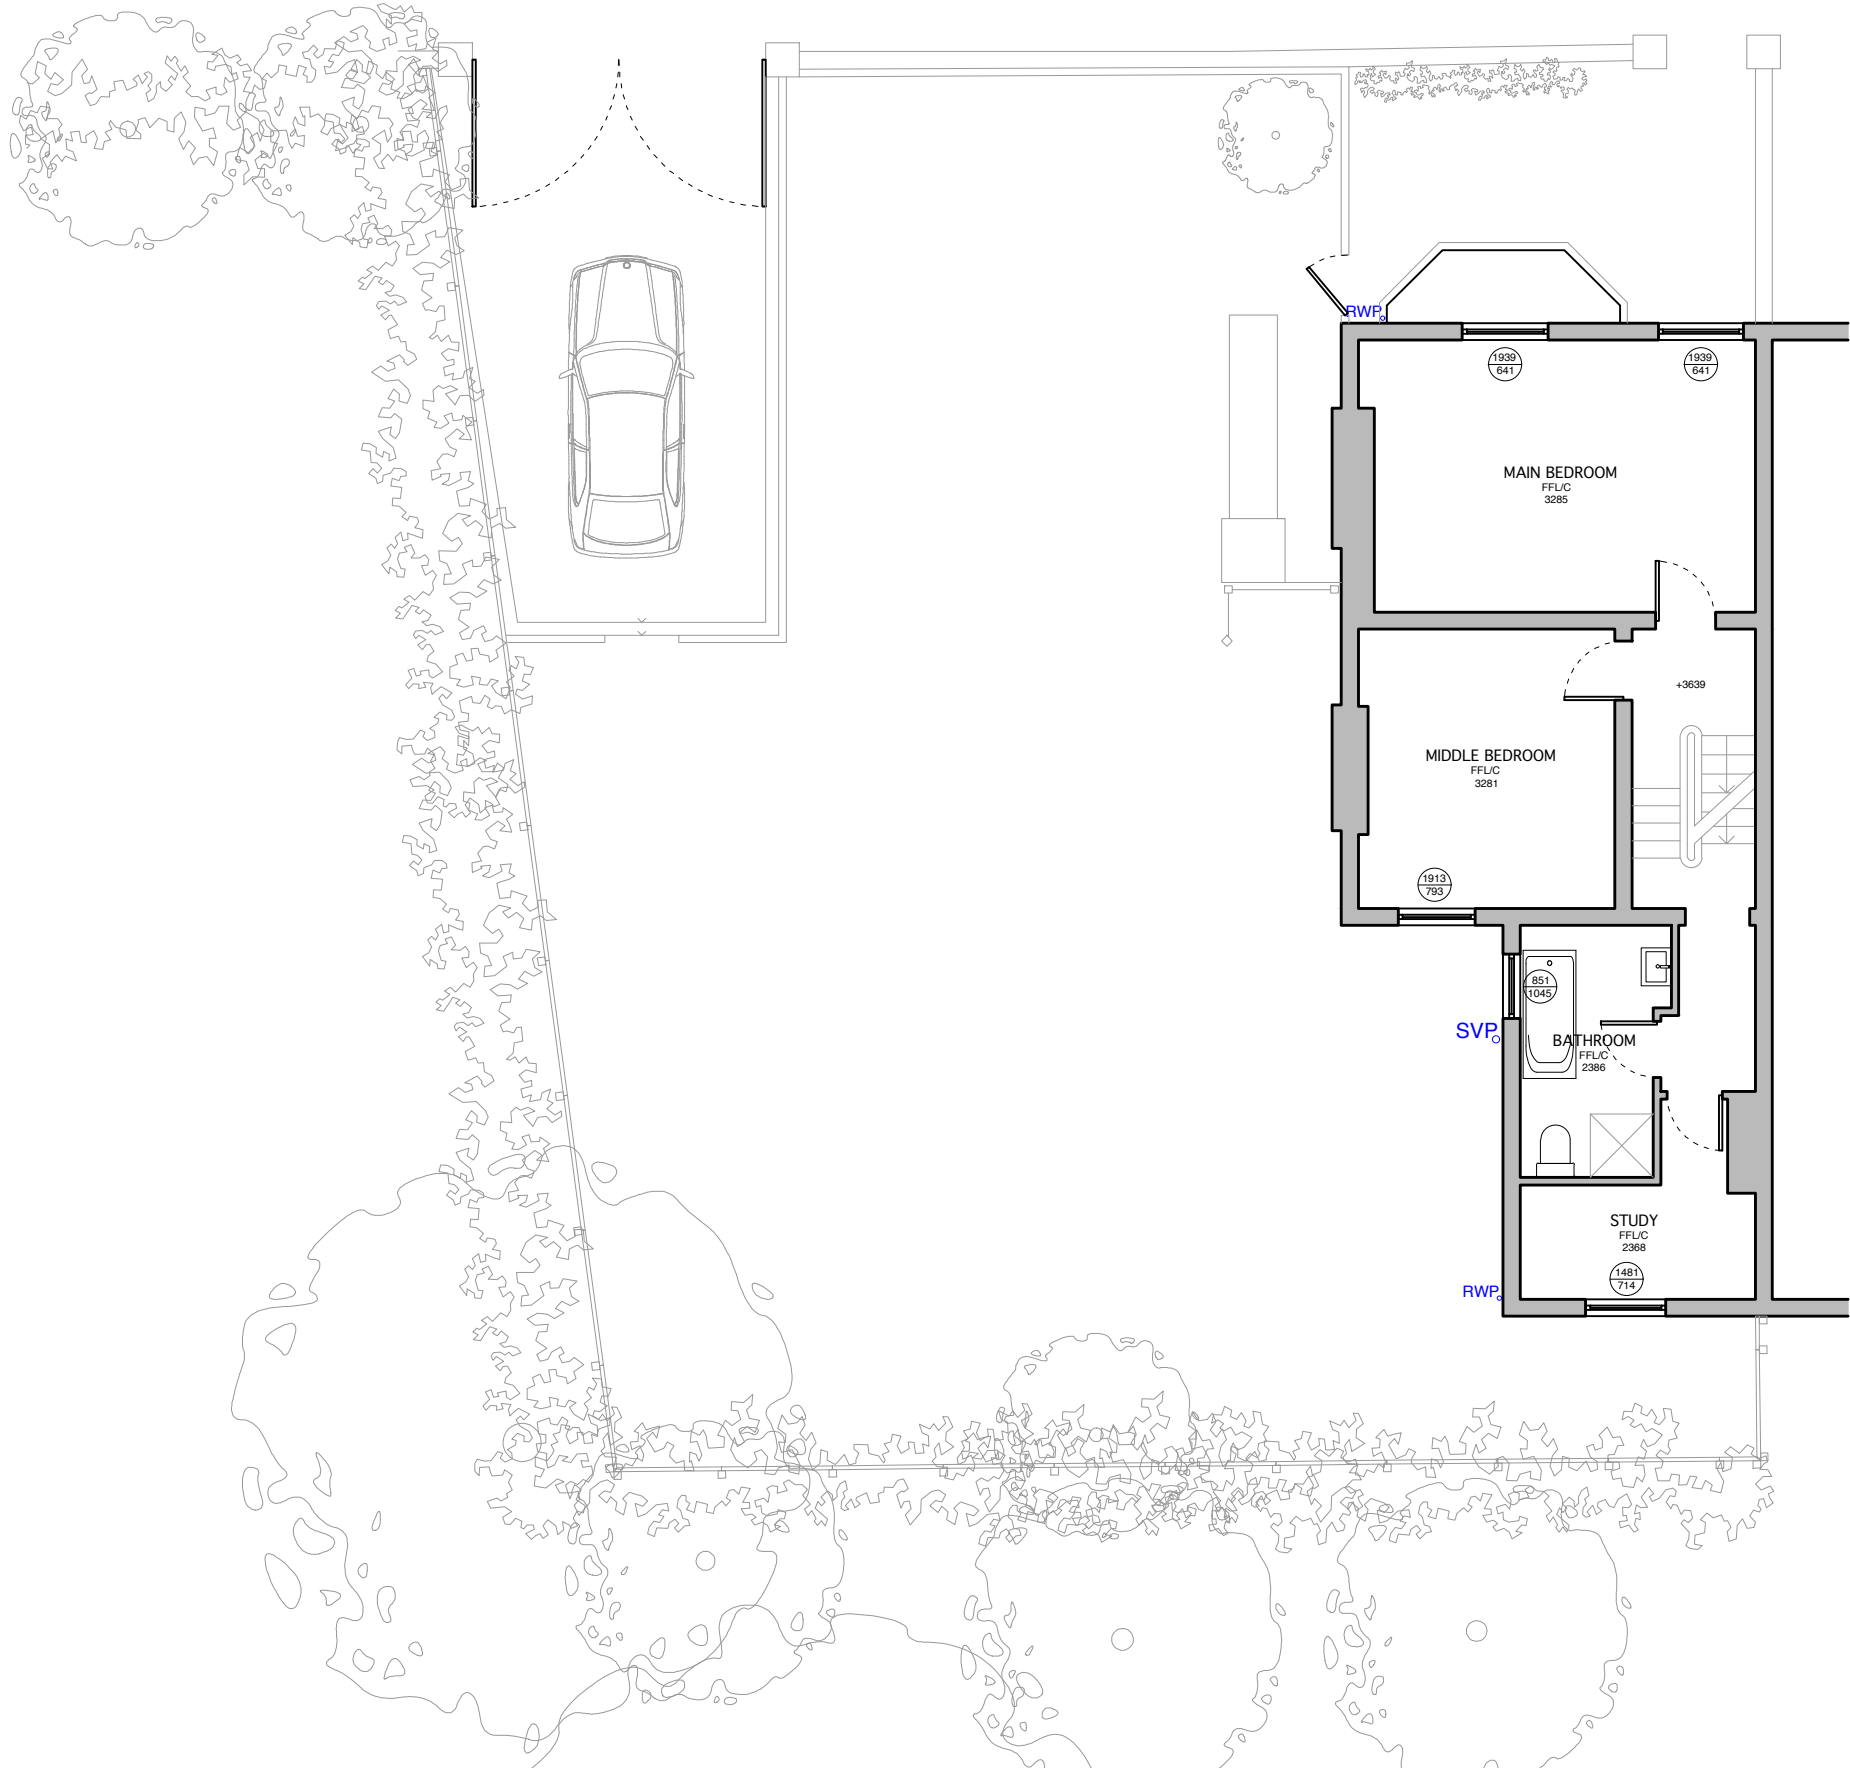



TITLE		
EXISTING FIRST FLOOR PLAN		
DWG.NO.		
2255 - PL - EX - 101		
SCALE	1:100 @ A3	
ISSUE	PLANNING	
DATE	16-11-2021	
REVISION	JOB NO.	
02	2255	
NOTES		
Rev	Date	Description
00	02/12/21	Issue to Client
01	11/12/21	Issued for arboricultural quote
02	21/03/22	Issue to Planning

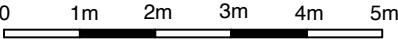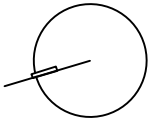

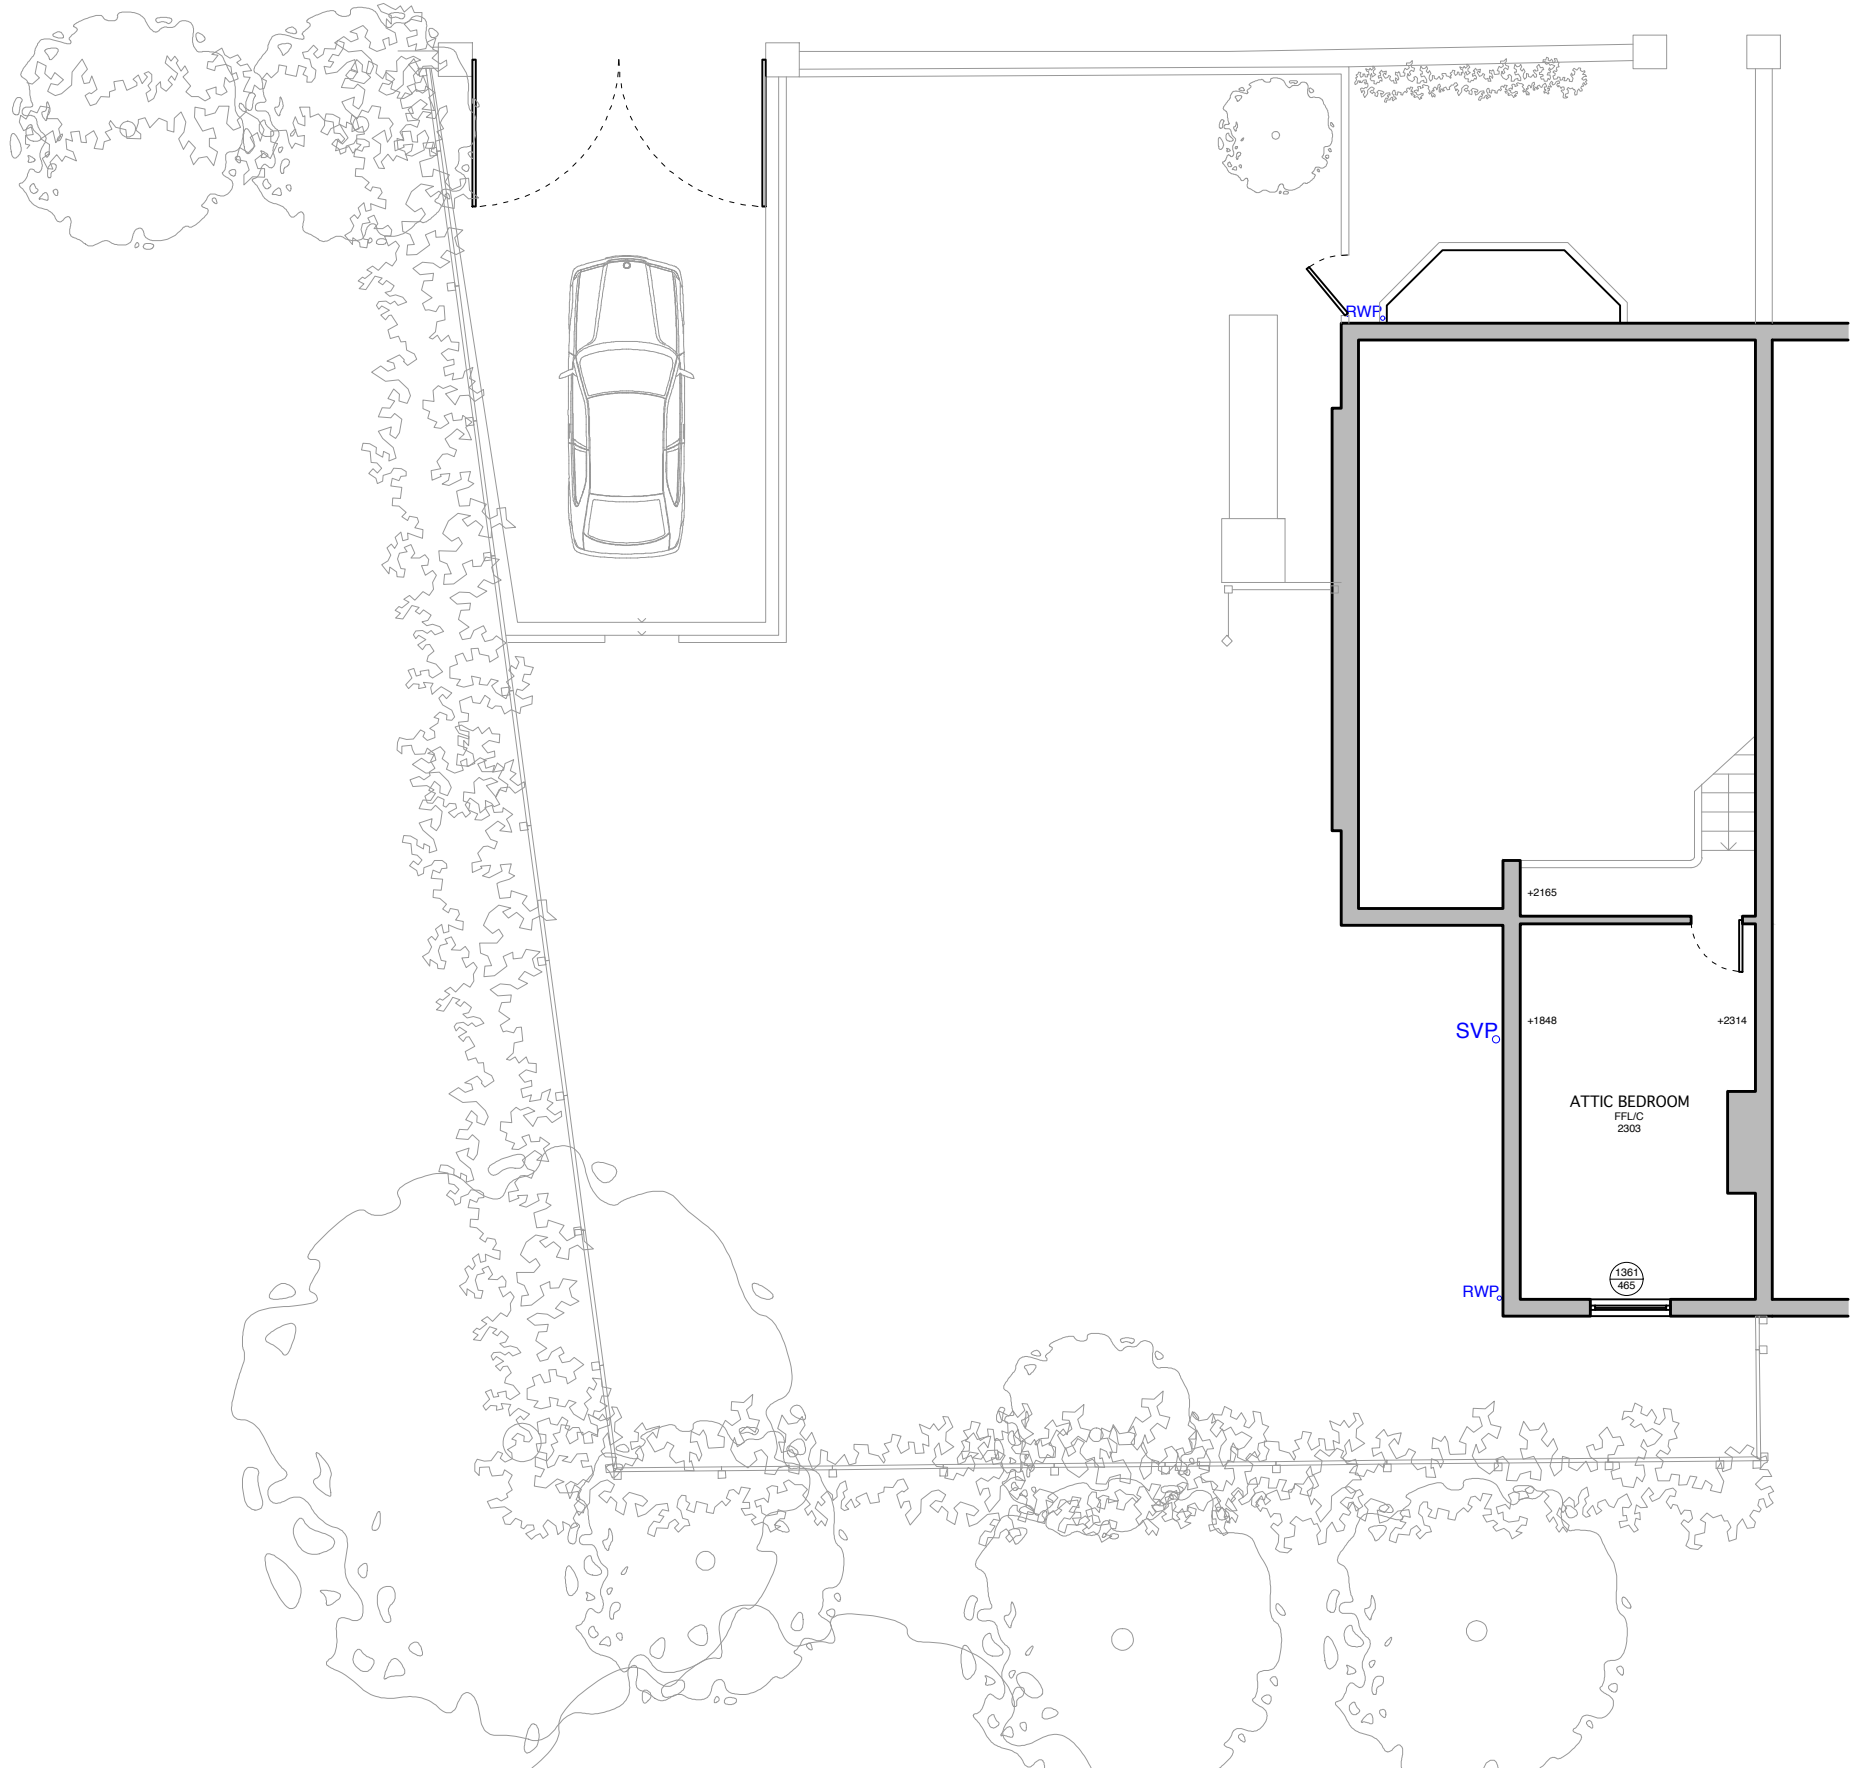

TITLE		
EXISTING SECOND FLOOR PLAN		
DWG.NO.		
2255 - PL - EX - 102		
SCALE	1:100 @ A3	
ISSUE	PLANNING	
DATE	16-11-2021	
REVISION	JOB NO.	
02	2255	
NOTES		
Rev	Date	Description
00	02/12/21	Issue to Client
01	11/12/21	Issued for arboricultural quote
02	21/03/22	Issue to Planning
CLIENT	Jamie Smith & Gemma Tate	
ADDRESS	38 Whitelow Road, Chorlton-cum-Hardy, Manchester, M21 9HR	
PROJECT DESCRIPTION	Proposed extension and internal remodel	
PROJECT ADDRESS	38 Whitelow Road, Chorlton-cum-Hardy, Manchester, M21 9HR	
BUTTERFIELD ARCHITECTURE		
ARCHITECTURE \ INTERIORS \ PROJECT MANAGEMENT		
W \ WWW.BUTTERFIELD ARCHITECTURE.CO.UK E \ INFO@BUTTERFIELDARCHITECTURE.CO.UK M \ +44 (0) 7779302856 102 ROSENEATH ROAD, URMSTON, MANCHESTER, M41 5AZ		
© COPYRIGHT This drawing is protected by copyright, it may not be reproduced in any form or by any means for any purpose, without gaining written permission from Butterfield Architecture. NOTES This drawing is to be read in conjunction with all relevant Butterfield Architecture, Structural Engineer's, Service Engineer's, and Subcontractor drawings. Review all drawings and report any discrepancies to Butterfield Architecture prior to consulting. All structural walls to be confirmed by SE / Contractor on site. Do not scale from this drawing. All dimensions and levels including any abutment to existing structures to be checked on site prior to commencement. All dimensions in millimetres unless stated otherwise. Work from figured dimensions only. No deviation from details shown on this drawing is allowed without Butterfield Architecture's prior permission in writing. All work is to be carried out in accordance with British Standard Codes of Practice, Statutory requirements and the Contract Documents.		
0 1m 2m 3m 4m 5m		

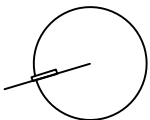

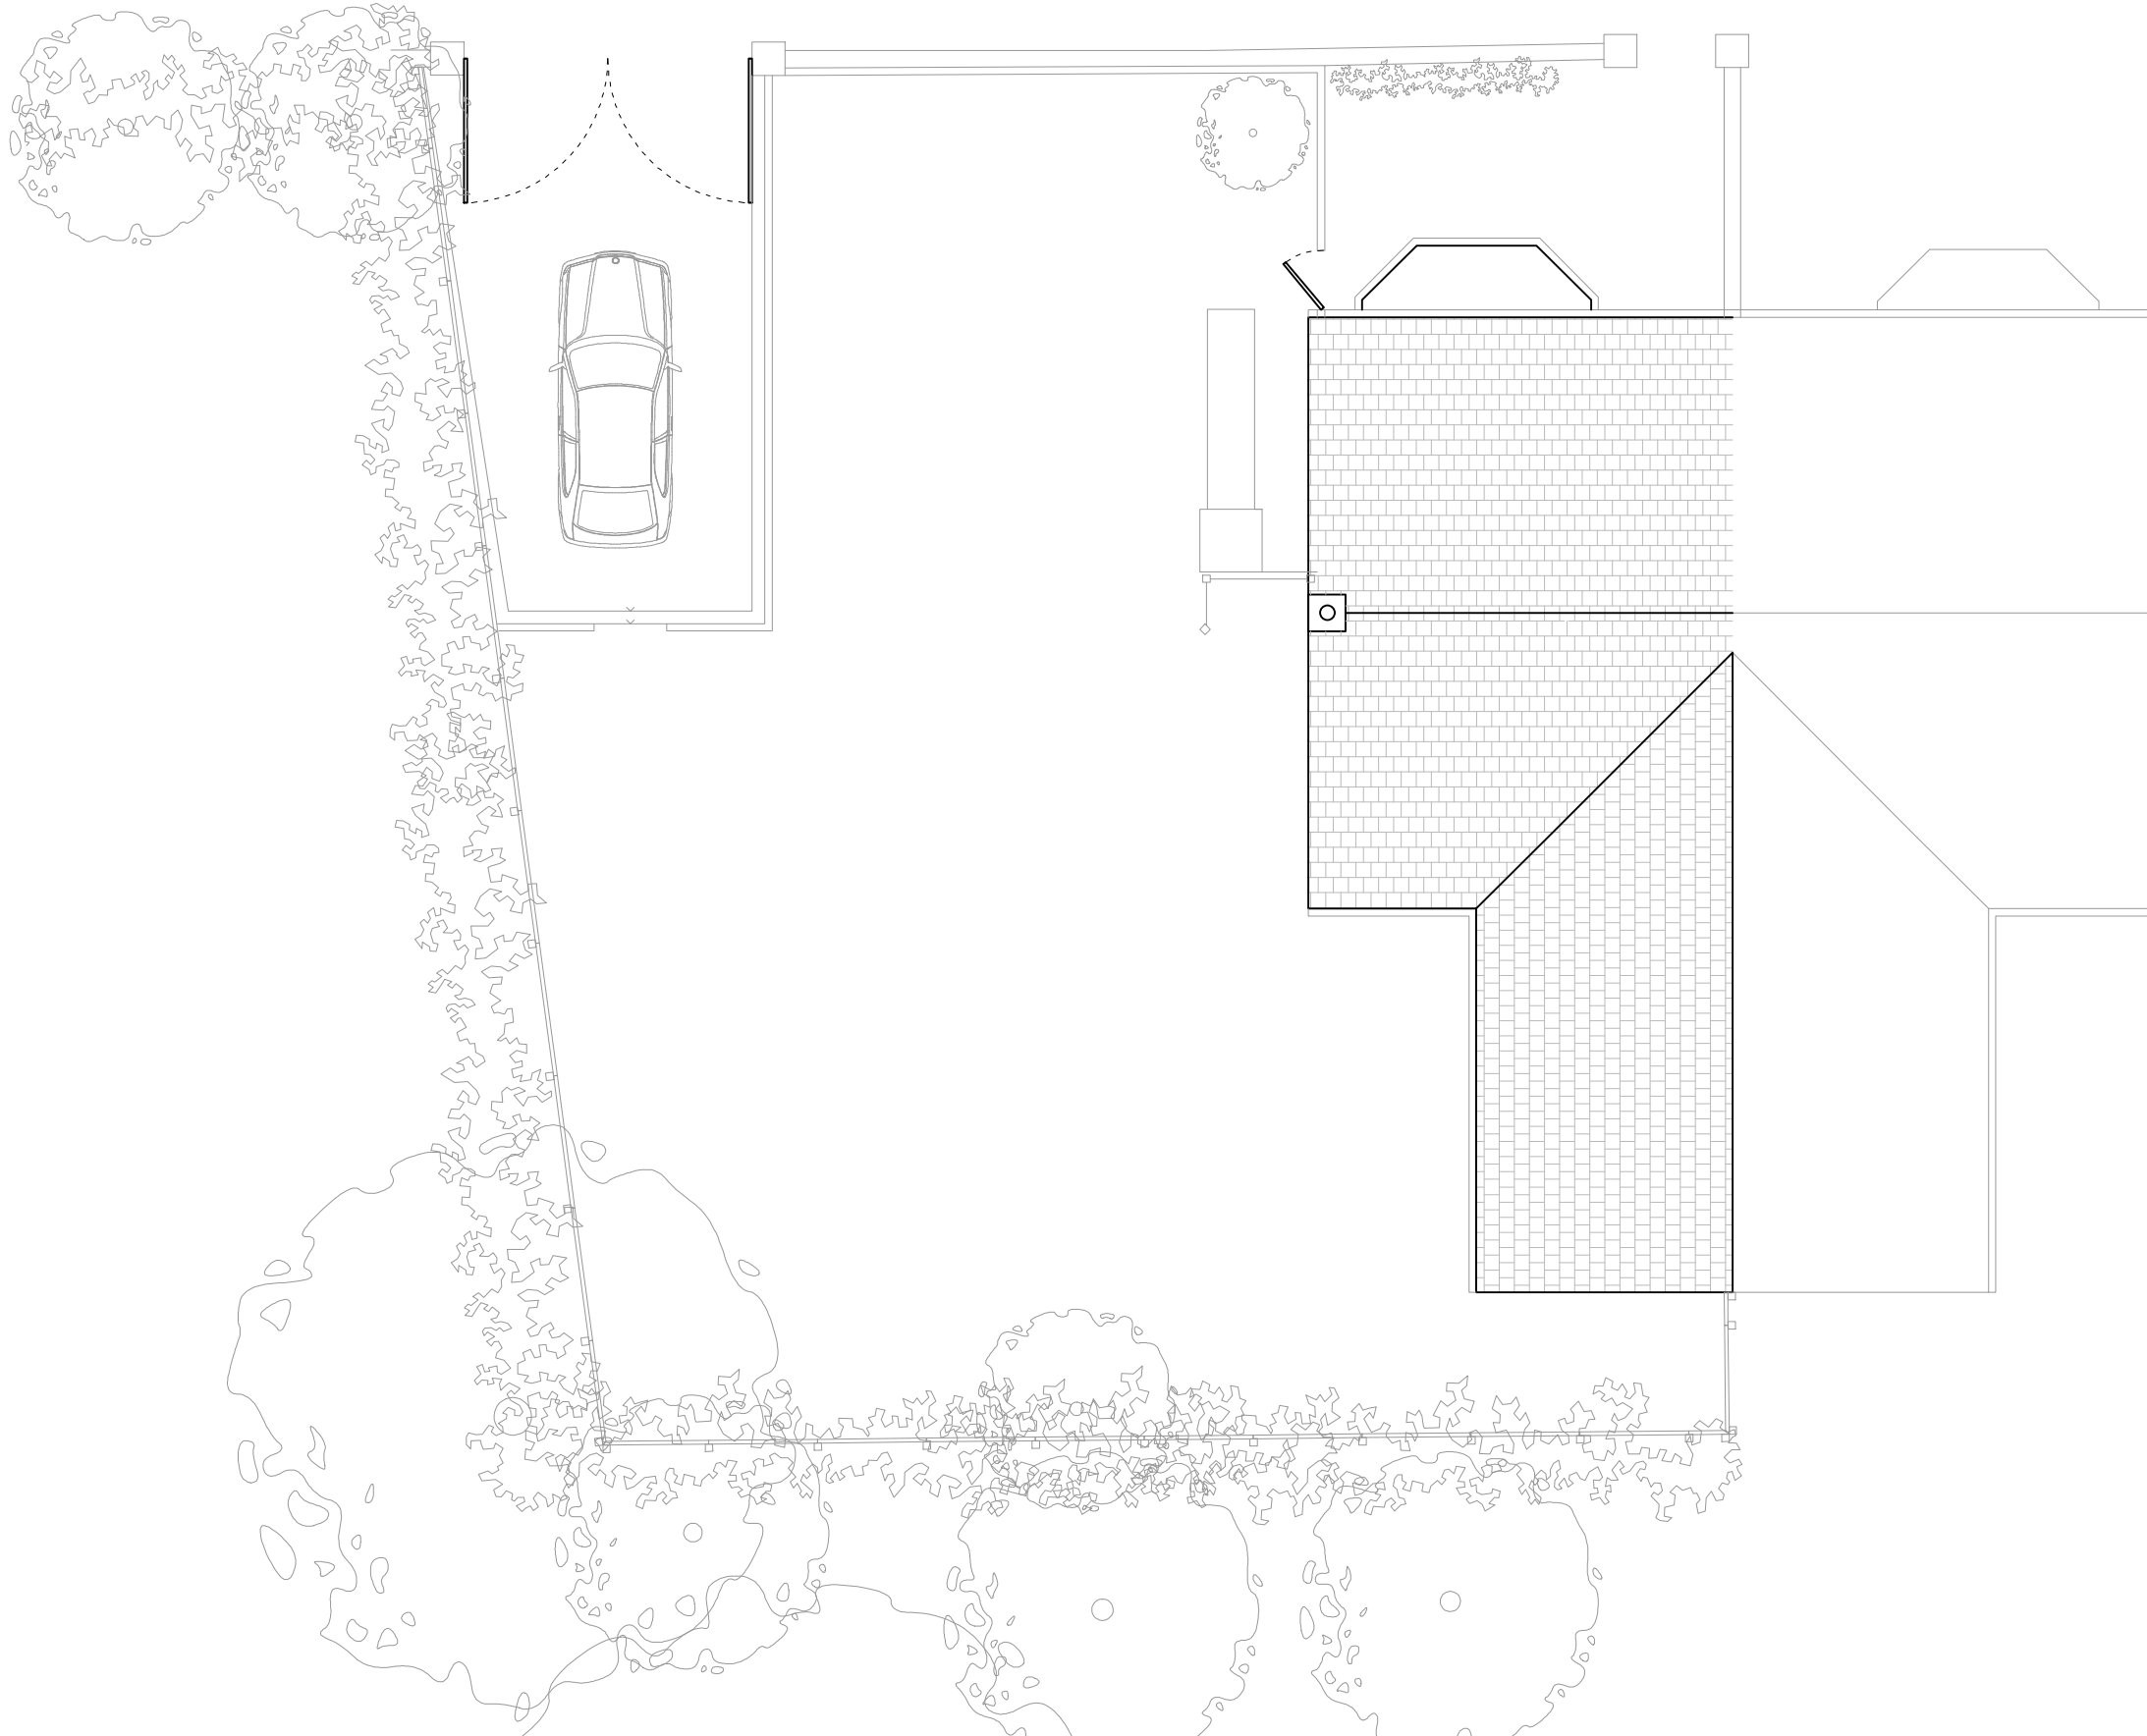

TITLE

EXISTING ROOF PLAN

DWG.NO.

2255 - PL - EX - 103

SCALE	1:100 @ A3
ISSUE	PLANNING
DATE	16-11-2021

REVISION	JOB NO.
02	2255

NOTES		
Rev	Date	Description
00	02/12/21	Issue to Client
01	11/12/21	Issued for arboricultural quote
02	21/03/22	Issue to Planning

CLIENT	Jamie Smith & Gemma Tate
ADDRESS	38 Whitelow Road, Chorlton-cum-Hardy, Manchester, M21 9HR

PROJECT DESCRIPTION	Proposed extension and internal remodel
PROJECT ADDRESS	38 Whitelow Road, Chorlton-cum-Hardy, Manchester, M21 9HR

BUTTERFIELD
ARCHITECTURE


ARCHITECTURE \ INTERIORS \ PROJECT MANAGEMENT

W \ WWW.BUTTERFIELD ARCHITECTURE.CO.UK
E \ INFO@BUTTERFIELDARCHITECTURE.CO.UK
M \ +44 (0) 7779302856
102 ROSENEATH ROAD, URMSTON, MANCHESTER, M41 5AZ


© **COPYRIGHT** This drawing is protected by copyright, it may not be reproduced in any form or by any means for any purpose, without gaining written permission from Butterfield Architecture.

NOTES This drawing is to be read in conjunction with all relevant Butterfield Architecture, Structural Engineer's, Service Engineer's, and Subcontractor drawings. Review all drawings and report any discrepancies to Butterfield Architecture prior to consulting. All structural walls to be confirmed by SE / Contractor on site. Do not scale from this drawing. All dimensions and levels including any abutment to existing structures to be checked on site prior to commencement. All dimensions in millimetres unless stated otherwise. Work from figured dimensions only. No deviation from details shown on this drawing is allowed without Butterfield Architecture's prior permission in writing. All work is to be carried out in accordance with British Standard Codes of Practice, Statutory requirements and the Contract Documents.

0 1m 2m 3m 4m 5m

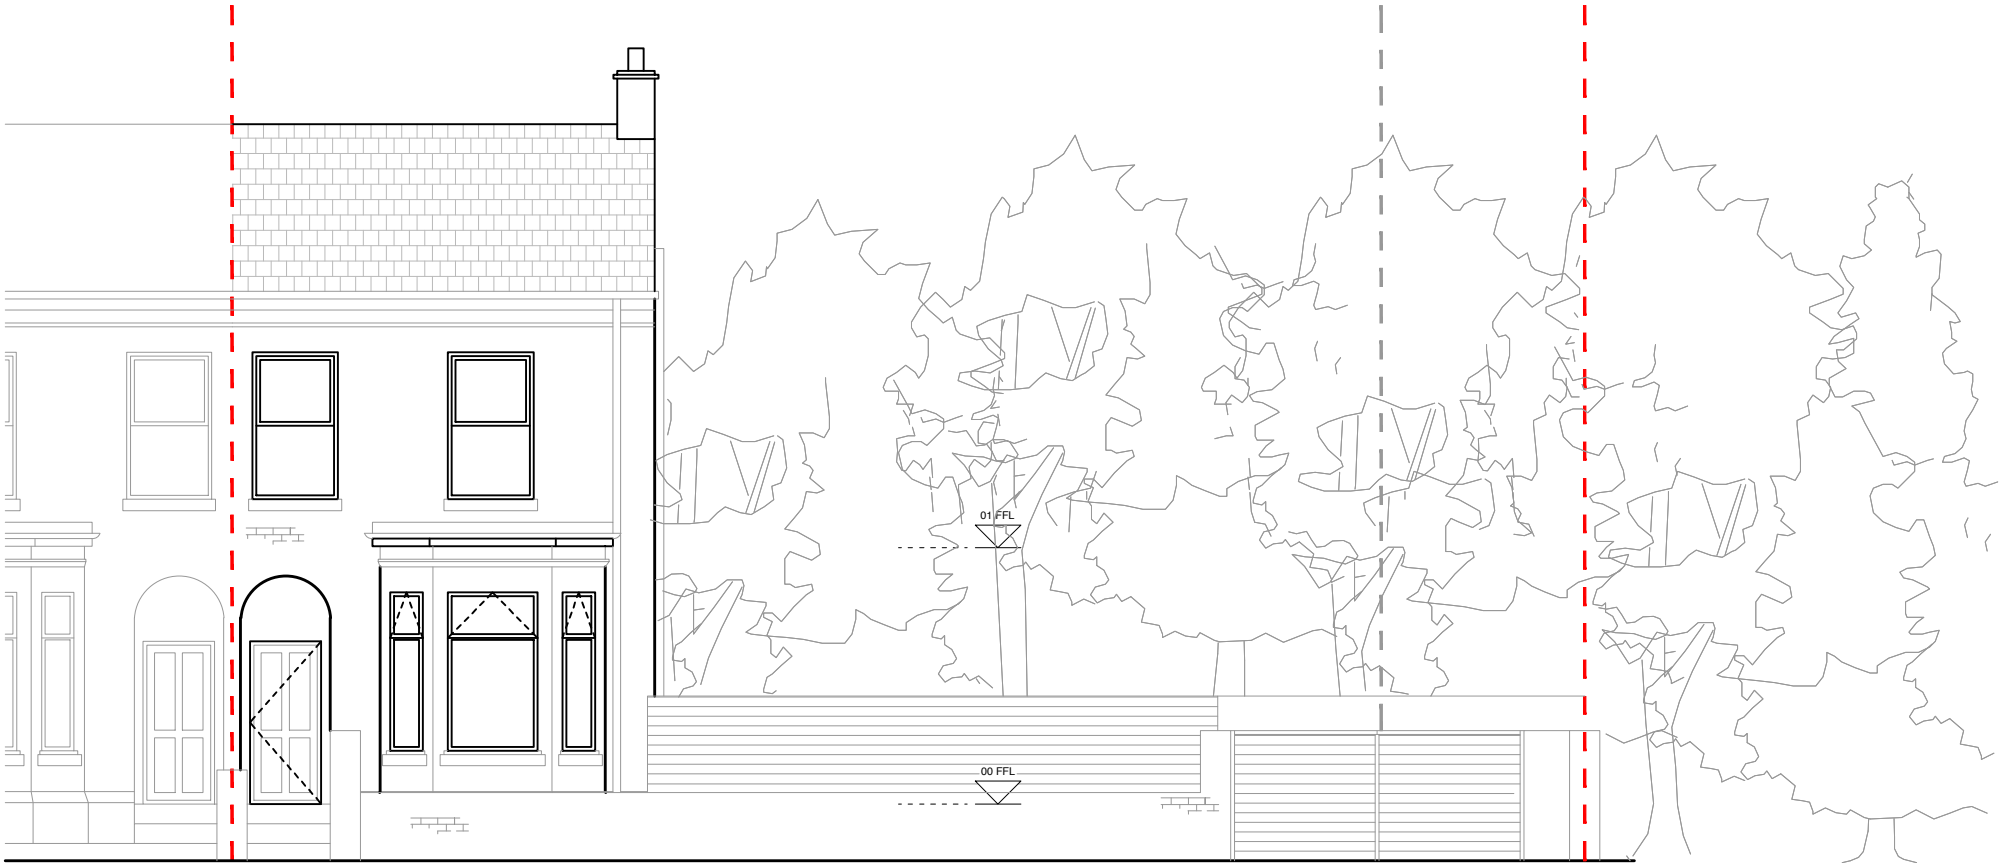


FRONT ELEVATION

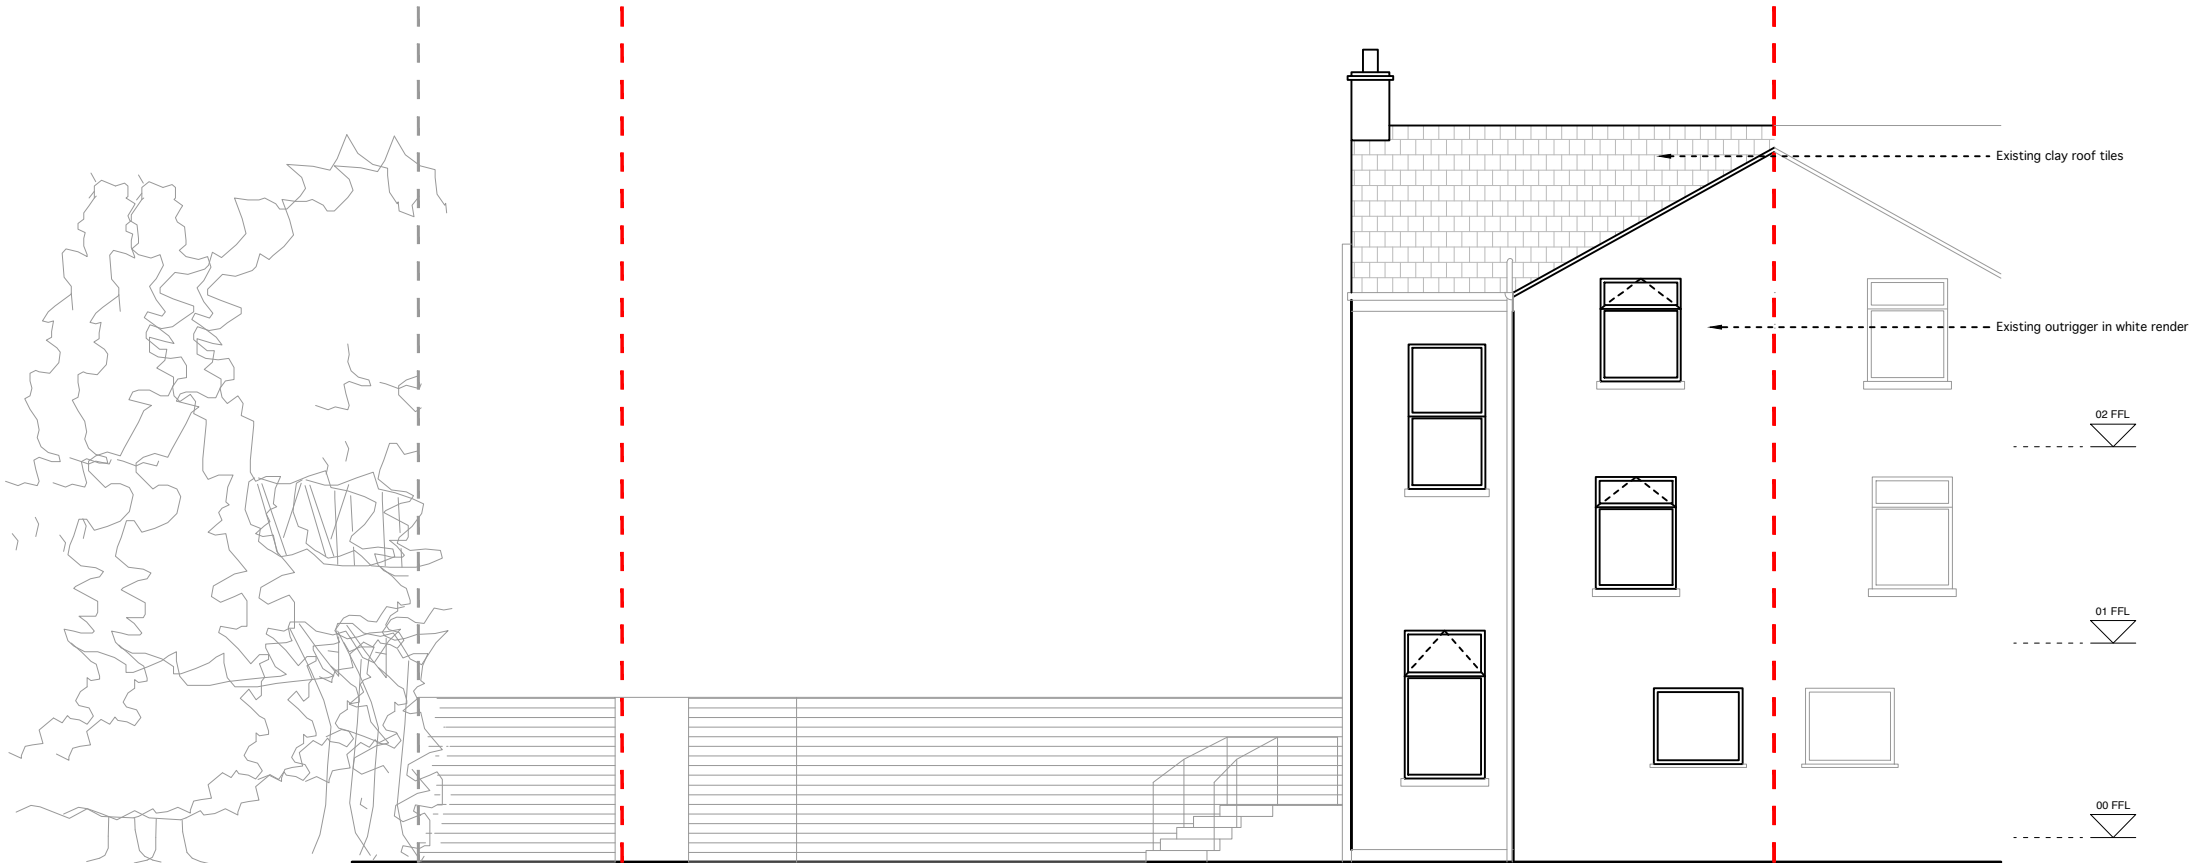

REAR ELEVATION

TITLE		
EXISTING FRONT & REAR ELEVATION		
DWG.NO.		
2255 - PL - EX - 200		
SCALE	1:100 @ A3	
ISSUE	PLANNING	
DATE	16-11-2021	
REVISION	JOB NO.	
02	2255	
NOTES		
Rev	Date	Description
00	02/12/21	Issue to Client
01	11/12/21	Issued for arboricultural quote
02	21/03/22	Issue to Planning

NORTH ELEVATION

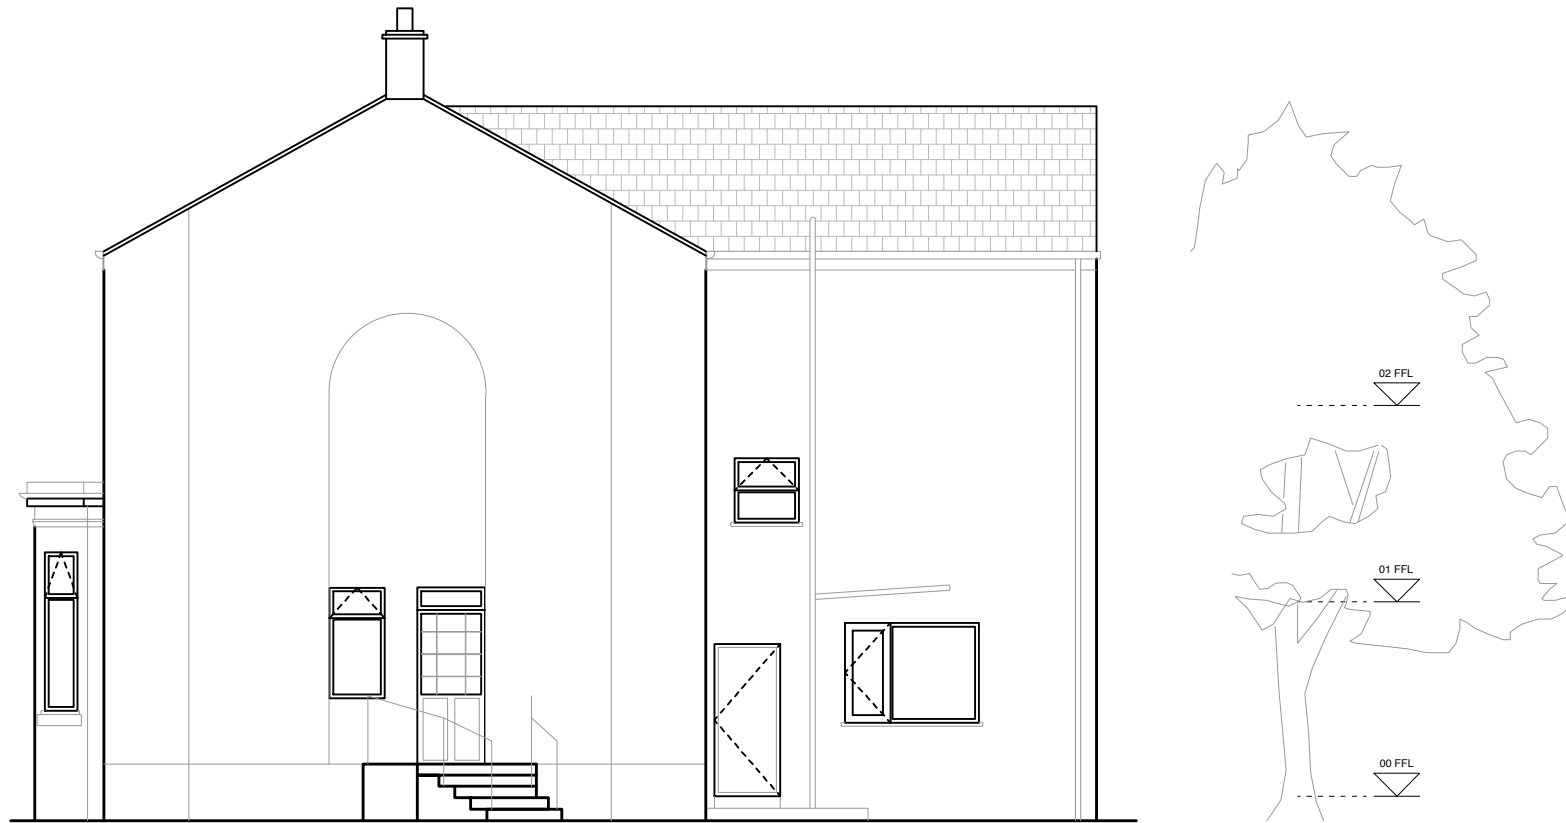

SOUTH ELEVATION



TITLE		
EXISTING NORTH & SOUTH ELEVATION		
DWG.NO.		
2255 - PL - EX - 201		
SCALE	1:100 @ A3	
ISSUE	PLANNING	
DATE	16-11-2021	
REVISION	JOB NO.	
02	2255	
NOTES		
Rev	Date	Description
00	02/12/21	Issue to Client
01	11/12/21	Issued for arboricultural quote
02	21/03/22	Issue to Planning