



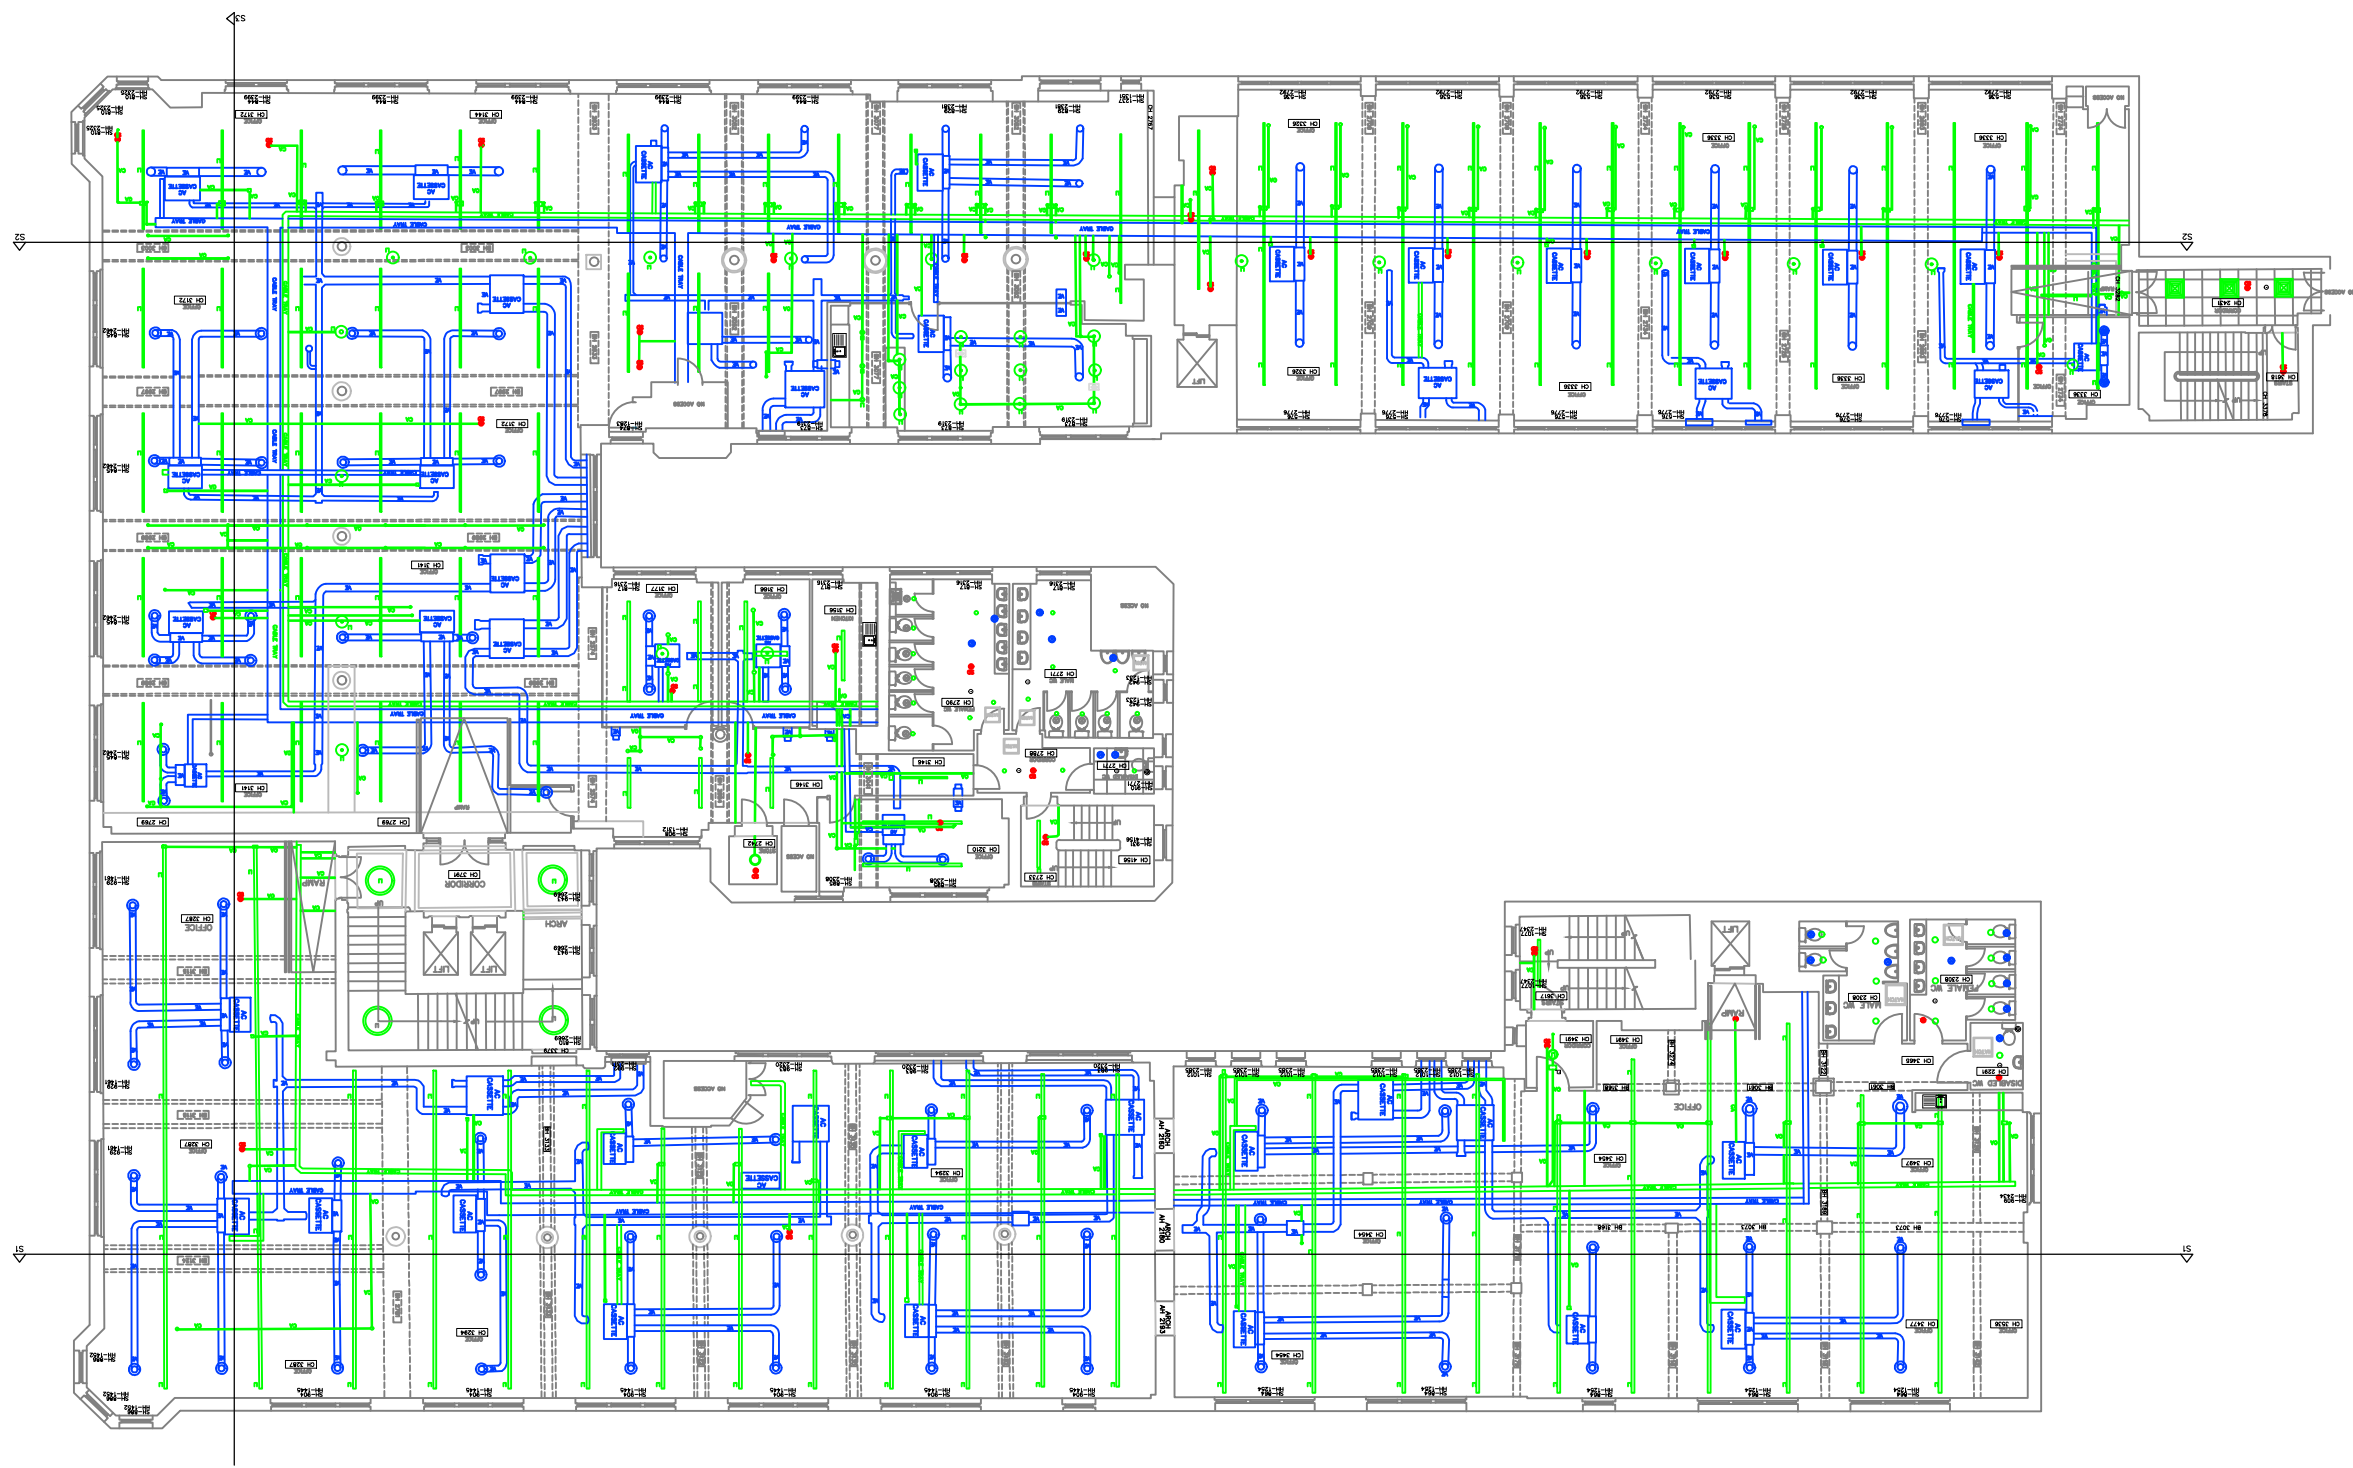

NOTE: ALL DIMENSIONS TO BE CHECKED ON SITE
NO DIMENSIONS TO BE SCALED UNLESS
OTHERWISE STATED.

S3

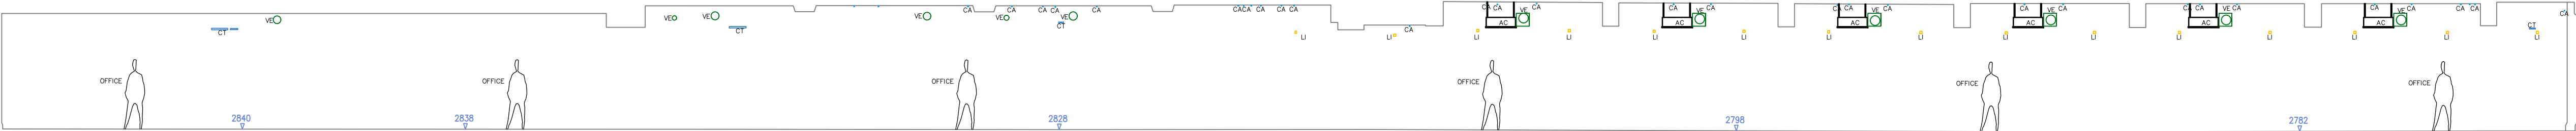


S3

SECTION 2

Datum OM

S1

S2

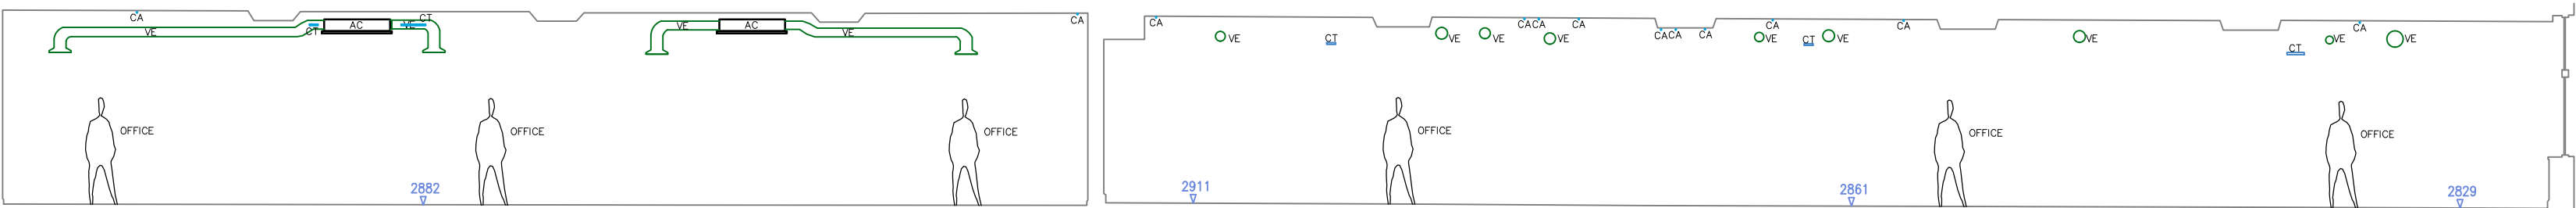


S1

S2

Datum OM

SECTION 3

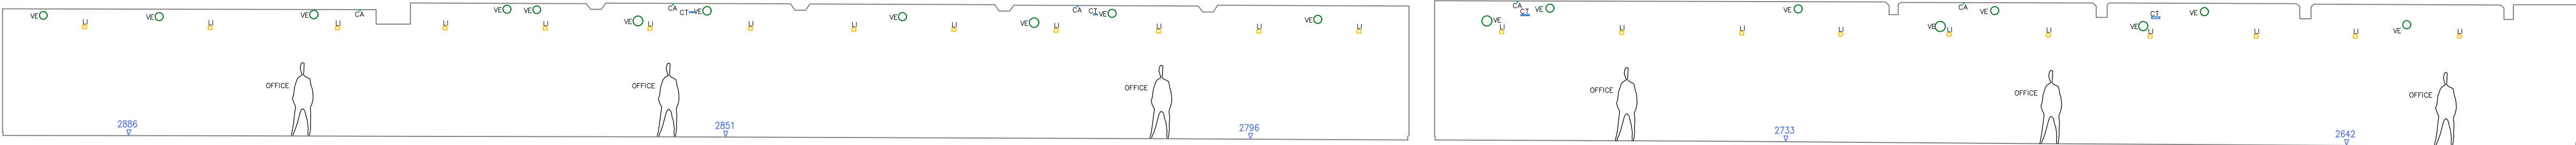

S3

SECTION 1

Datum OM

DRAWING STATUS		
FOR CONSTRUCTION		
REV	DESCRIPTION	DATE/INITIAL



orega
workplace

THE WORKPLACE (2280A COURT) (CORNER OF MANCHESTER ROAD) MANCHESTER
T: 0161 655 0290 www.adtworkplace.com

DEVELOPMENT	MIKE MILLWARD
PROJECT MANAGER	JEREMY COX
DESIGN	CHLOE ROGERS
DRAWN BY	STACEY ROBINSON
SCALE	1:100
DATE	07.10.22
PROJECT	OREGA TOOTAL BUILDINGS 56 OXFORD ST MANCHESTER M1 6EU
DRAWING NO.	C1837_03_00_102
DRAWING TITLE	EXTG 3RD FLOOR SECTION c/w M&E SURVEY