


AS EXISTING

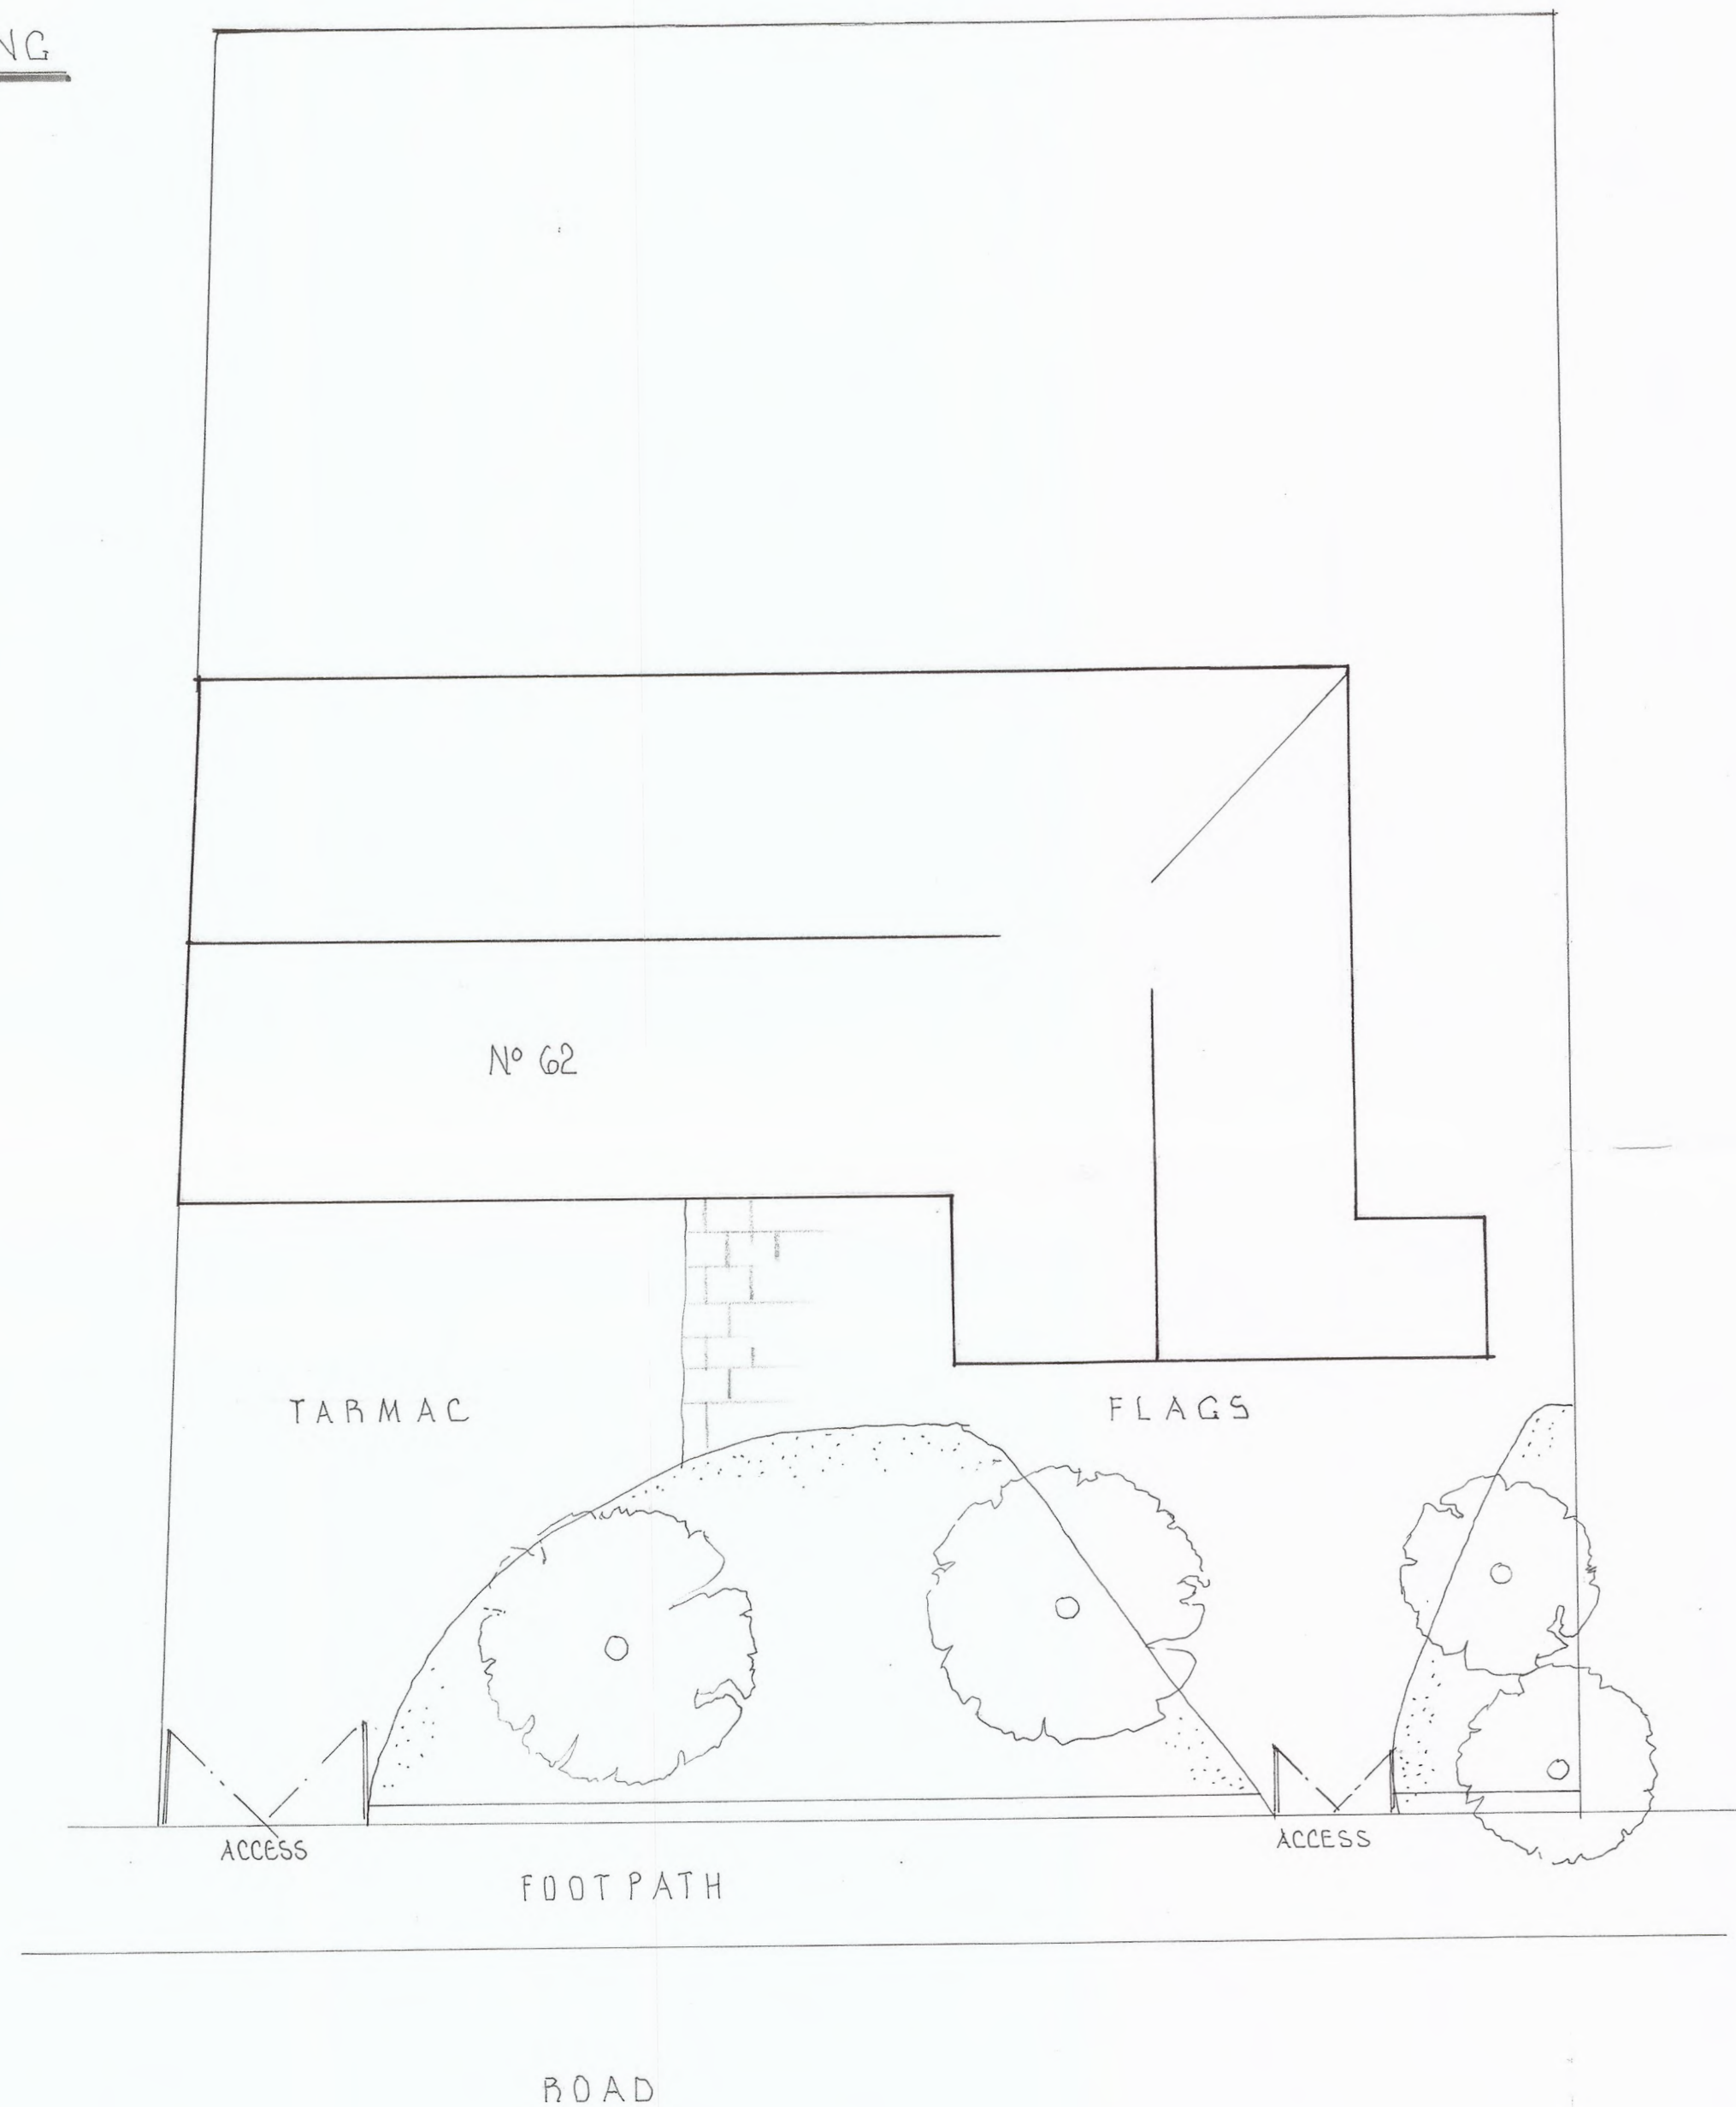

LAYOUT PLAN

CLIENT STEWART DUFFY 07876501892 stewartpduffy@gmail.com
PROJECT EXTENSION & ALTERATIONS
LOCATION 62, HILL LANE BLACKLEY M9 6PF
S. INGRAM & ASSOCIATES Building Surveyors & Design Consultants CIVIC TRUST AWARD 2002 - COMMENDATION FOR GOOD DESIGN
DESIGN STUDIO HEIGHTS LANE HEIGHTS DELPH OLDHAM OL3 5TU Telephone: 0145 787 6500 Mobile: 07708910347
SCALES: 1:100
DRAWN BY: S. INGRAM
DATE: JULY 2022
DRAWING No. 37 'D'