



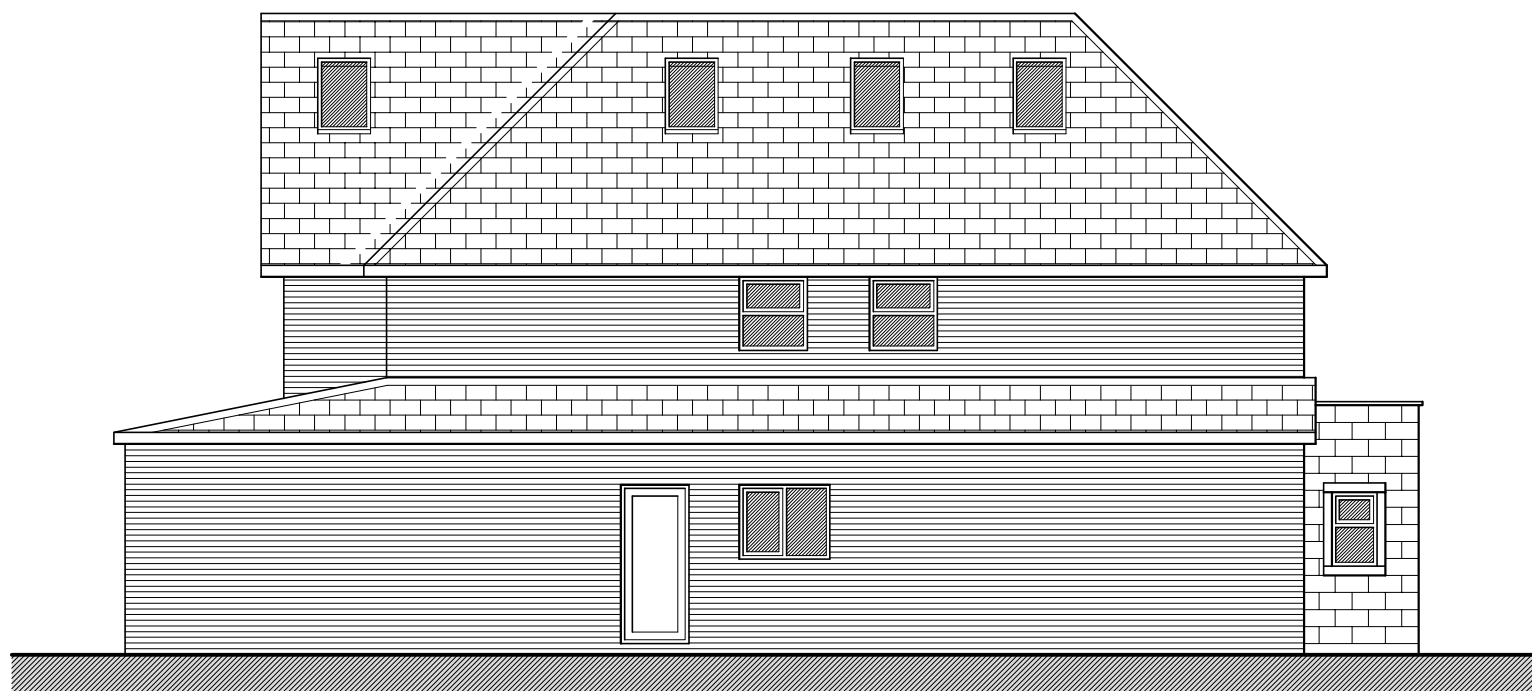


Proposed Rear Elevation 1:100

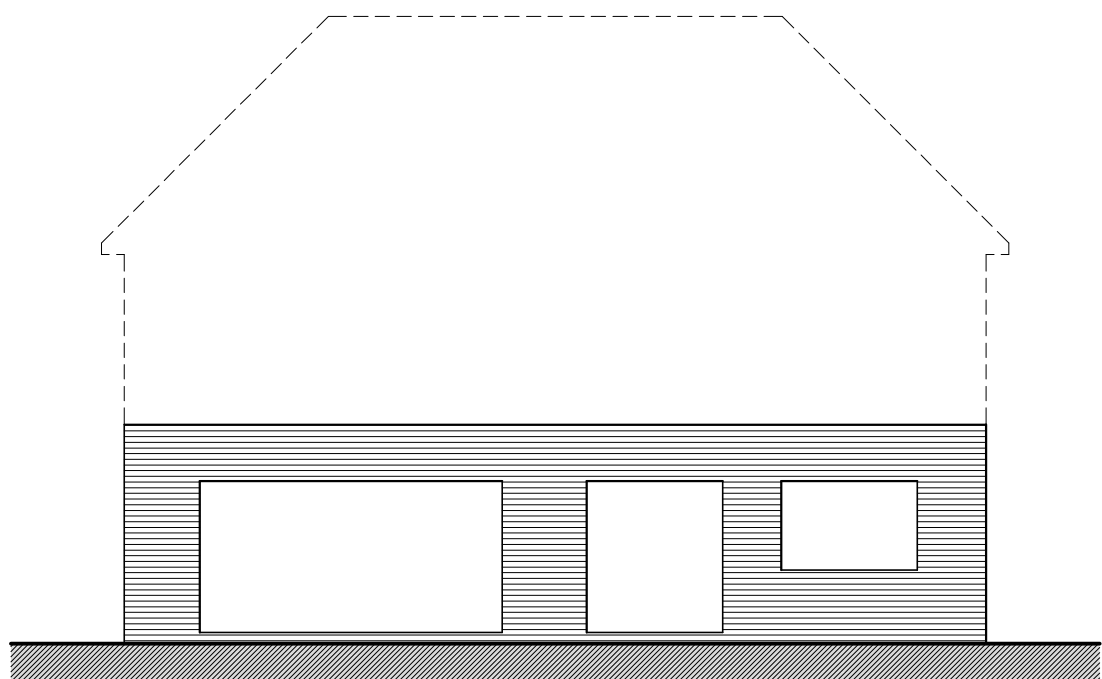

Proposed East Elevation 1:100




Existing Rear Elevation 1:100

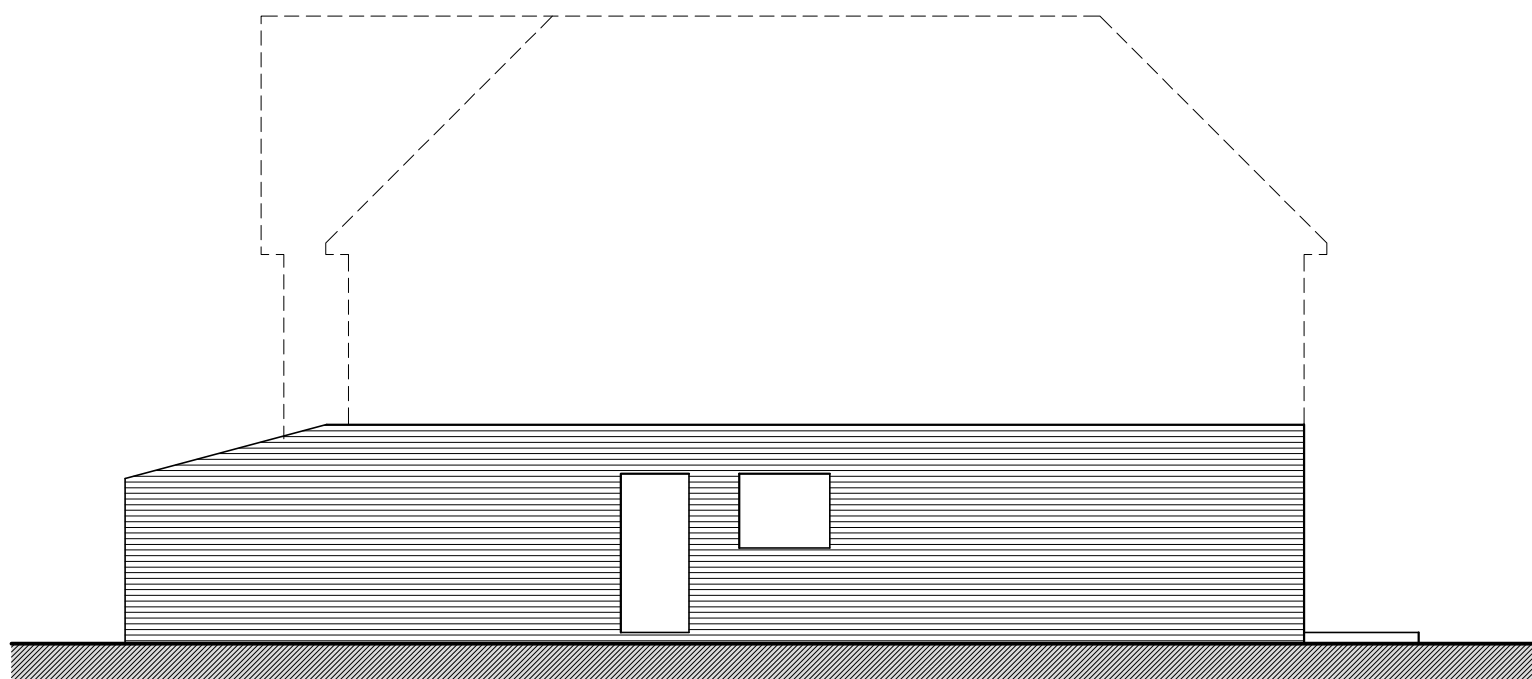


Existing East Elevation 1:100



Proposed Wilbraham Road Elevation 1:100


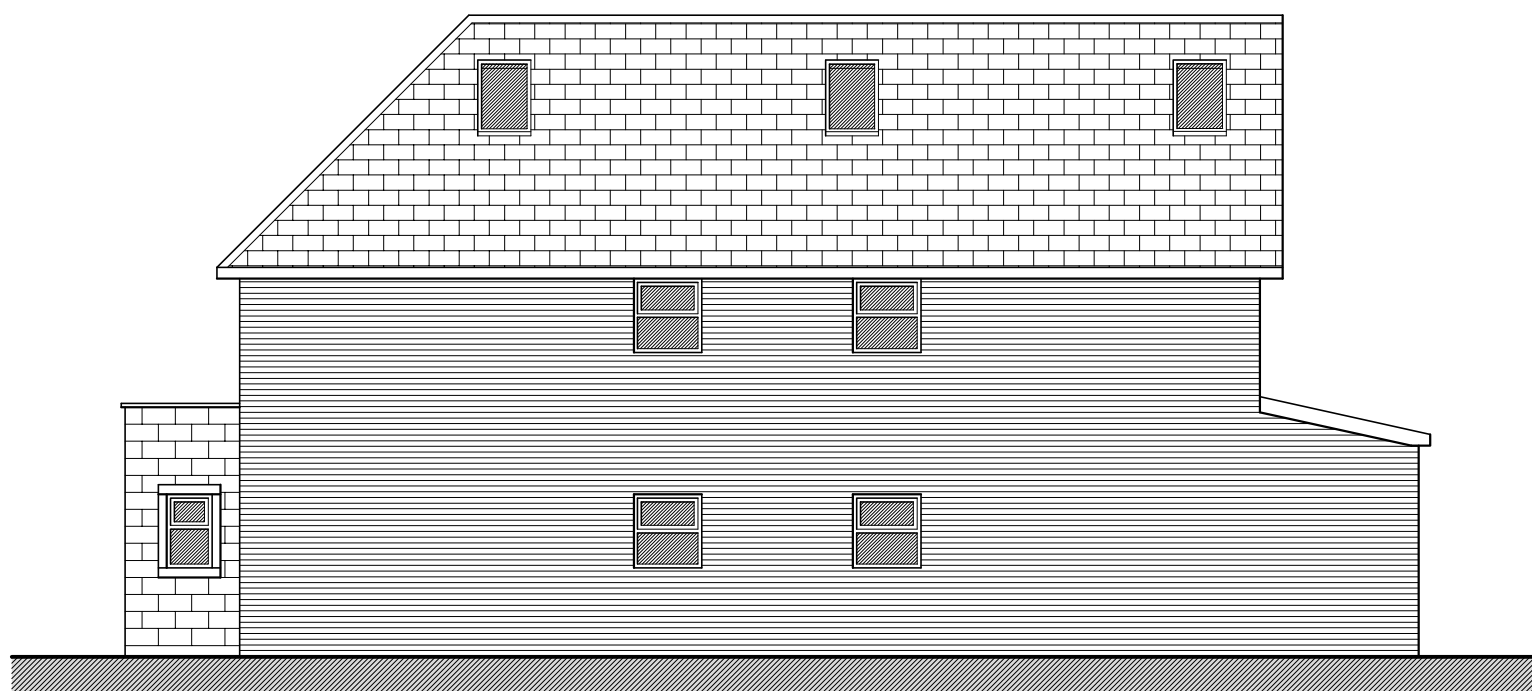


Proposed West Elevation 1:100

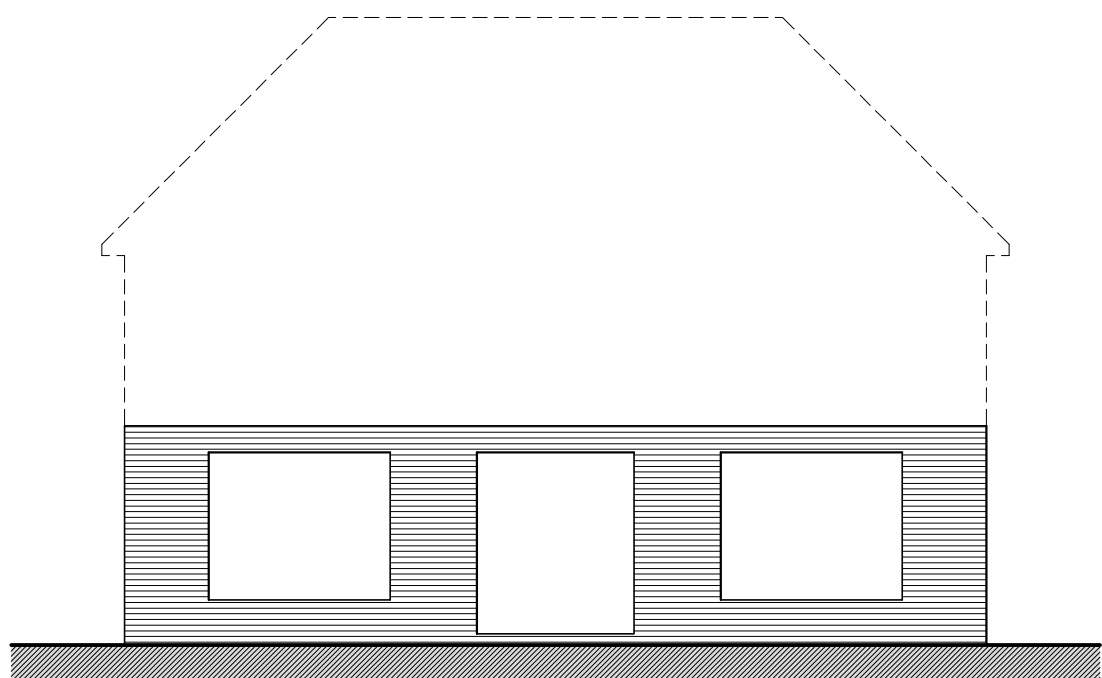

Existing Wilbraham Road Elevation 1:100

Scale Bar 1:100

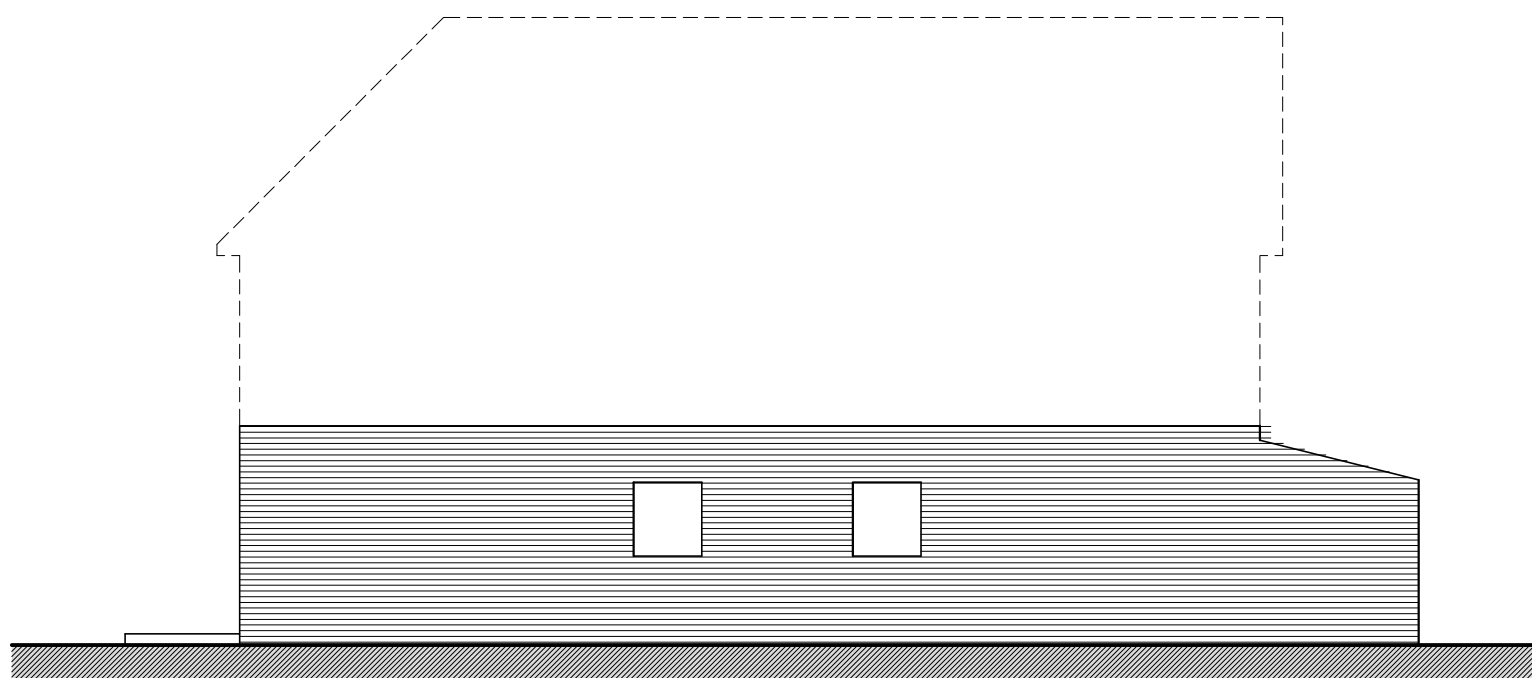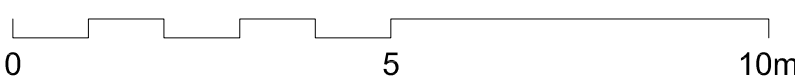

Existing West Elevation 1:100