


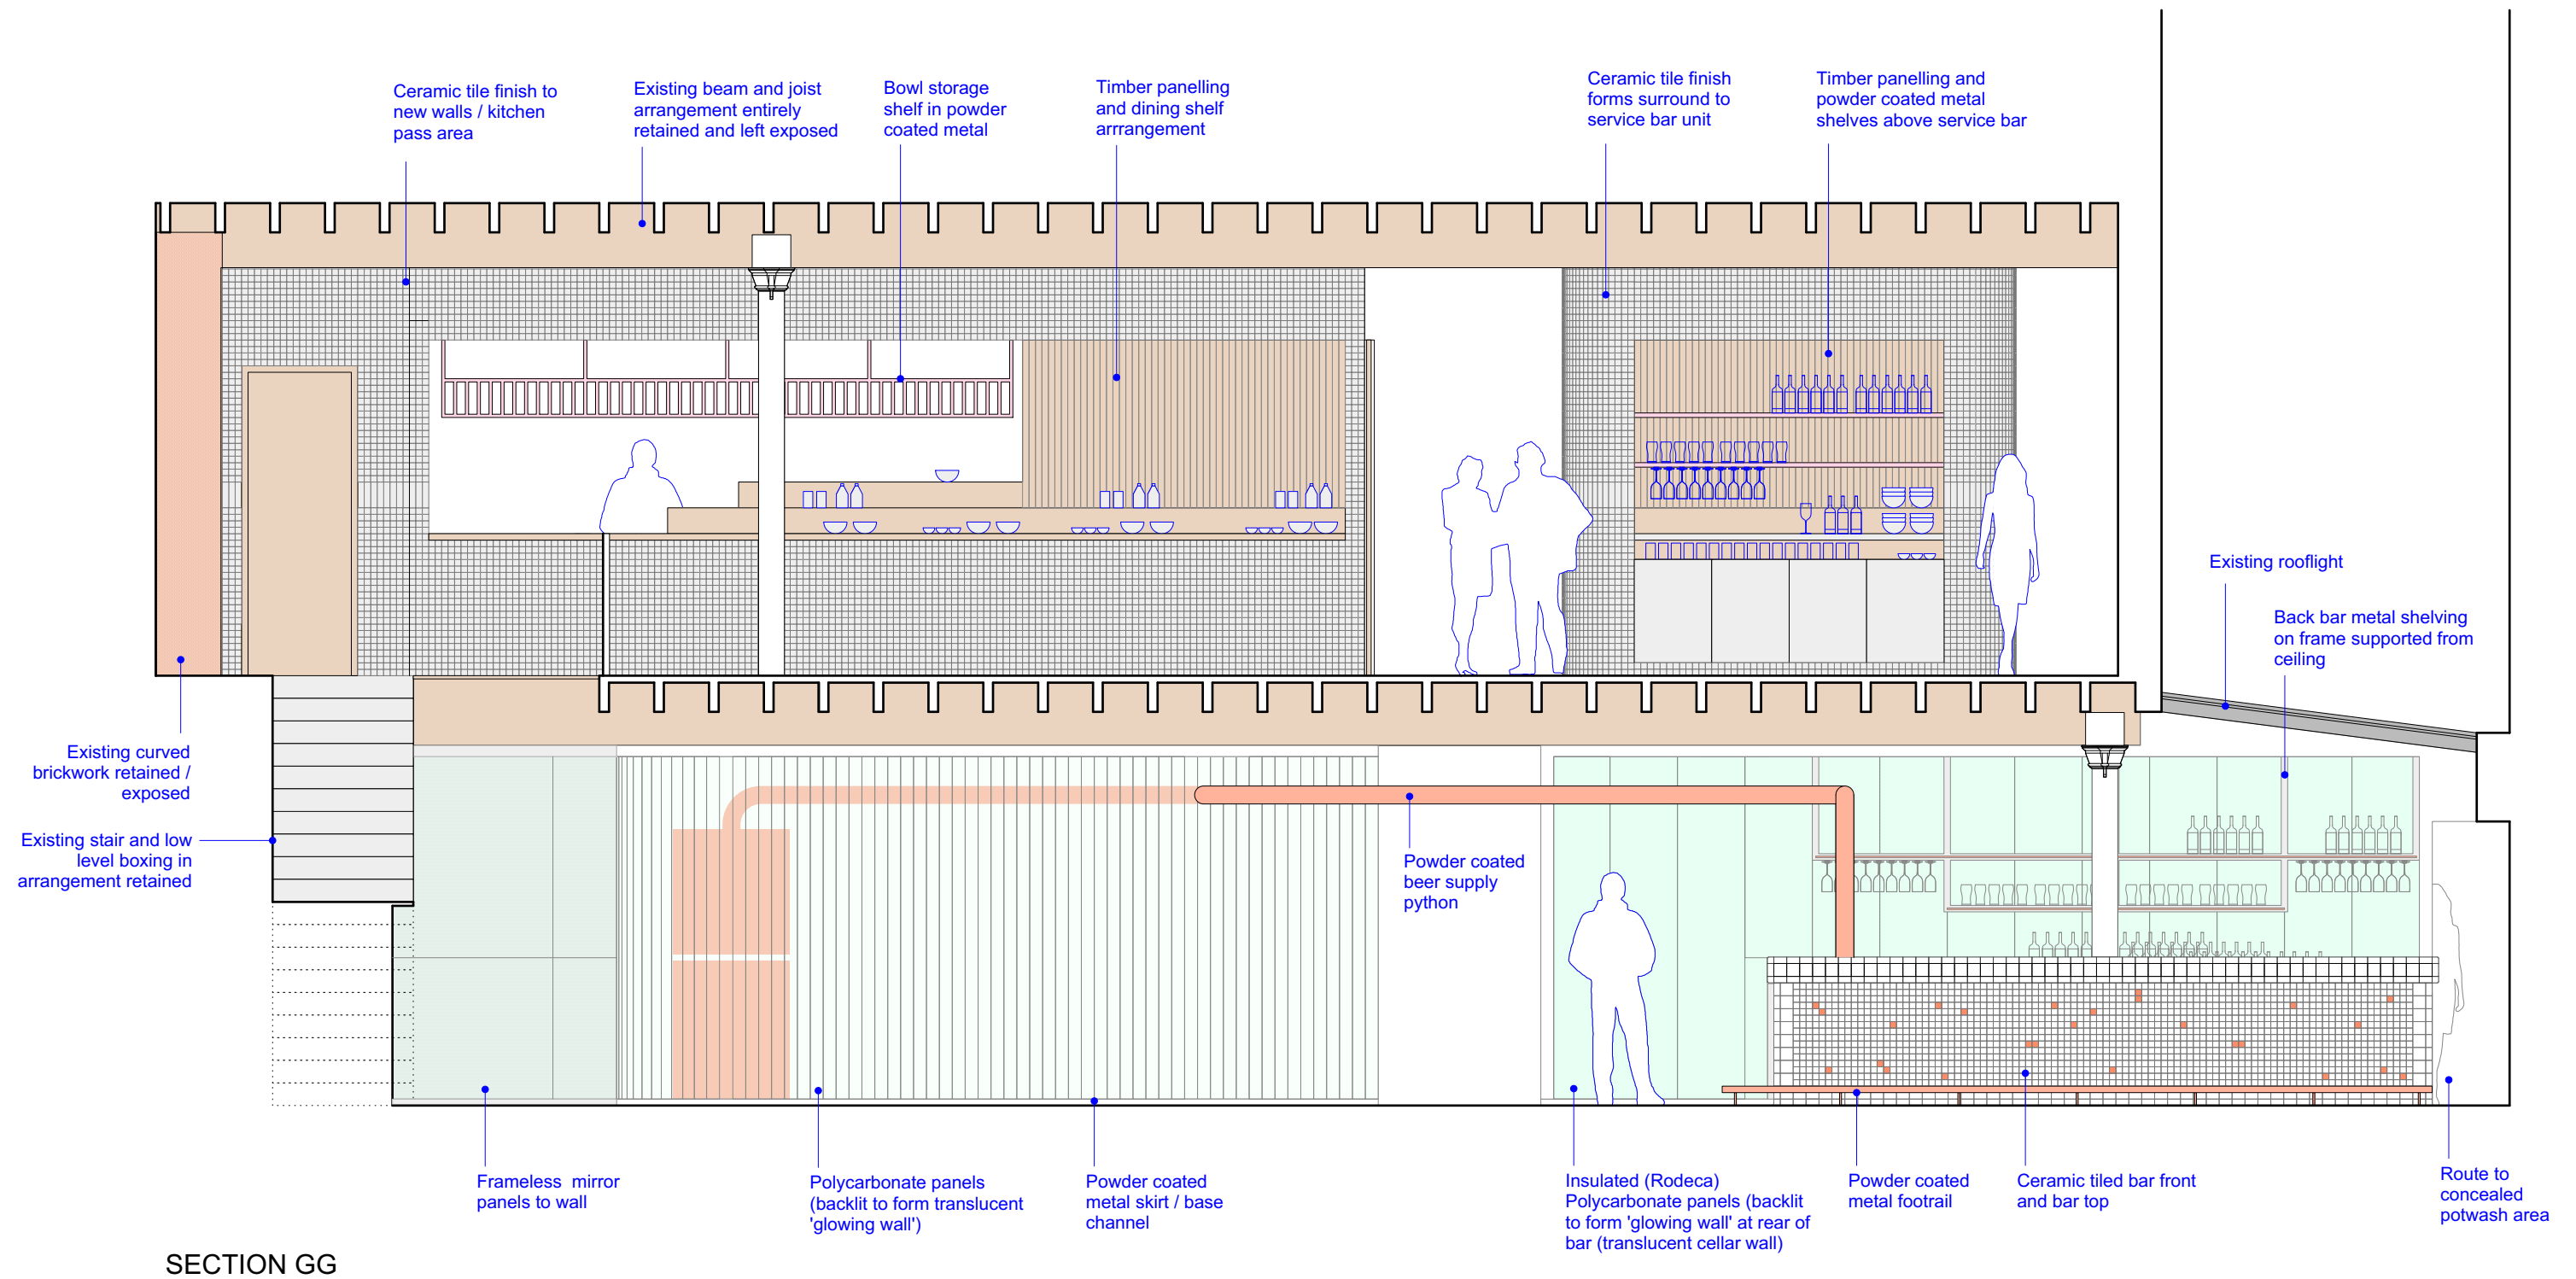

All dimensions are to be checked on site, any discrepancies are to be reported to the Architect before work commences. Do not scale from this drawing.

This drawing is to be read in conjunction with all relevant consultants and specialists drawings / documents, any discrepancies are to be reported to the Architect before the affected work commences. All structural components shown are indicative only. Details & calculations of structural members are to be provided by the Structural Engineer.



## Up North Architects

Up North Architects Ltd. Holyoake House, Hanover Street, Manchester, M4 4AH  
Company No. 10437056 Tel: 0161 237 1871 E-MAIL: mail@upnortharchitects.com

This drawing copyright 2020 by Up North Architects Ltd. and is licensed to the client for the purposes related to the RIBA work stage above only

Project, location  
113-115 Portland Street

RIBA Workstage  
2 Concept design

Drawing purpose  
Client comment

Client  
House of Fu

Job No.  
M852

Drawing no.  
68A

Revision

Drawing Title  
Proposed section GG

Scale  
1:50 @ A3

Date  
16.08.22