

ALBH-EPR-ZZ-ZZ-A3-A-0001_Central.rvt
27/06/2022 11:54:47

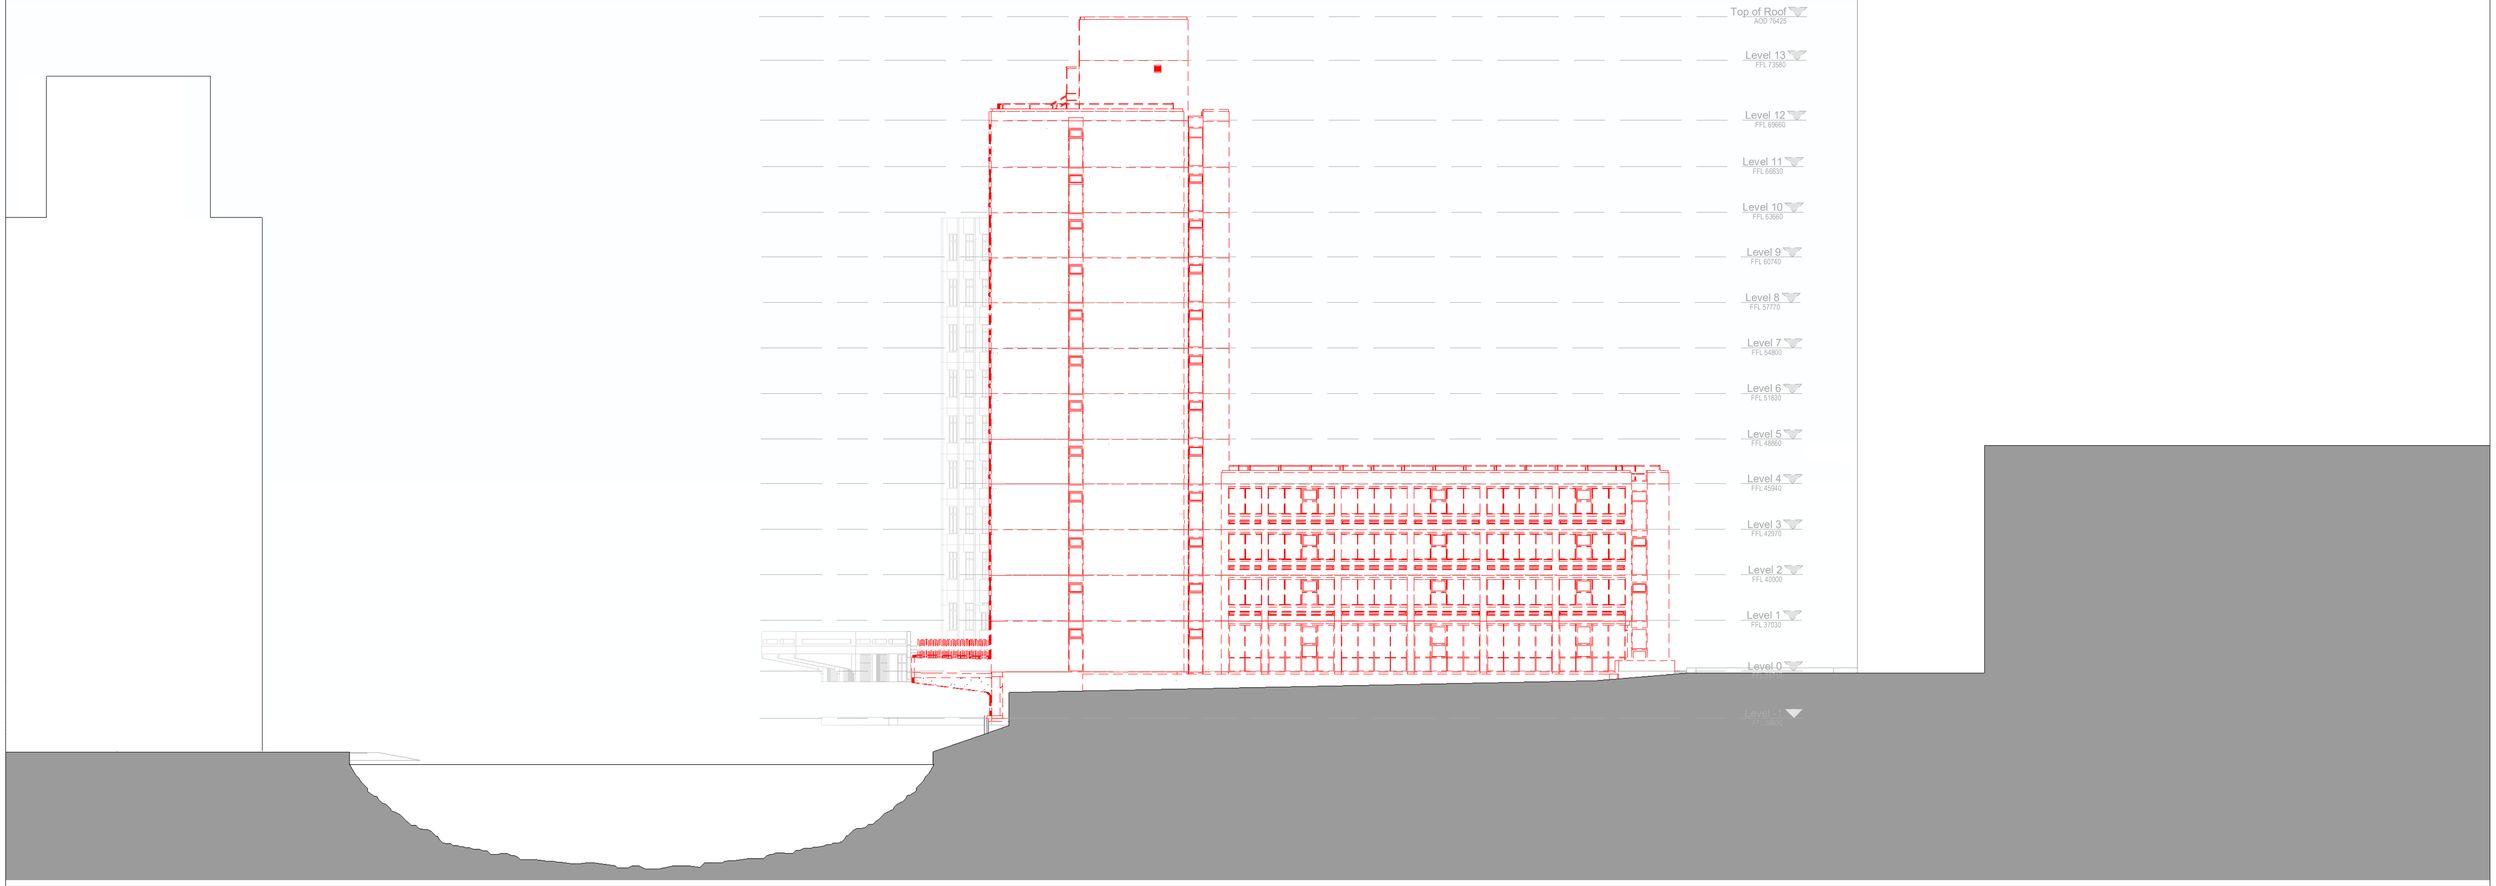

Keyplan

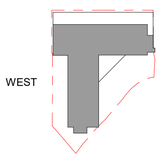

North



Notes:
Do not scale off this document/drawing/model for any purposes other than those required in connection with the application for planning consent for the project.

This document/drawing/model is prepared for the sole use of EPR Architects' employer and the benefit of the employer's permitted licensees. No liability to any other persons is accepted by EPR Architects.

EPR Architects accepts no liability for any use of this document/drawing/model by parties other than the party for whom it was prepared or for purposes other than those for which it was prepared.

Copyright in the design contained in this document/drawing/model remains vested in EPR Architects.

Key:

- Existing to be demolished
- Existing to be demolished at later stage by main contractor
- Cardinal House
- Existing building retained
- Alberton House Planning Application Boundary
- Extent of highways works to be delivered via s278 in association with this development

No.	Revision	Date	Initial	Chk'd
P03	Town Planning	27.09.22	DH	DNB
P02	Town Planning	24.06.22	WW	DNB
P01	Town Planning	17.06.22	WW	DNB

EPR Architects
30 Millbank, London SW1P 4DU
+44(0)20 79327600
www.epr.co.uk

Alberton House
St Mary's Parsonage, Manchester

EPR Project No 11343

Demolition Elevation
West Elevation

Scale @A1	Status	Suitability	Revision
1:200	Planning	S2	P03

Project Code	Originator	Zone	Level	Type	Role	Class.	Number
ALBH	EPR	ZZ	WE	TP	A	04	0423