


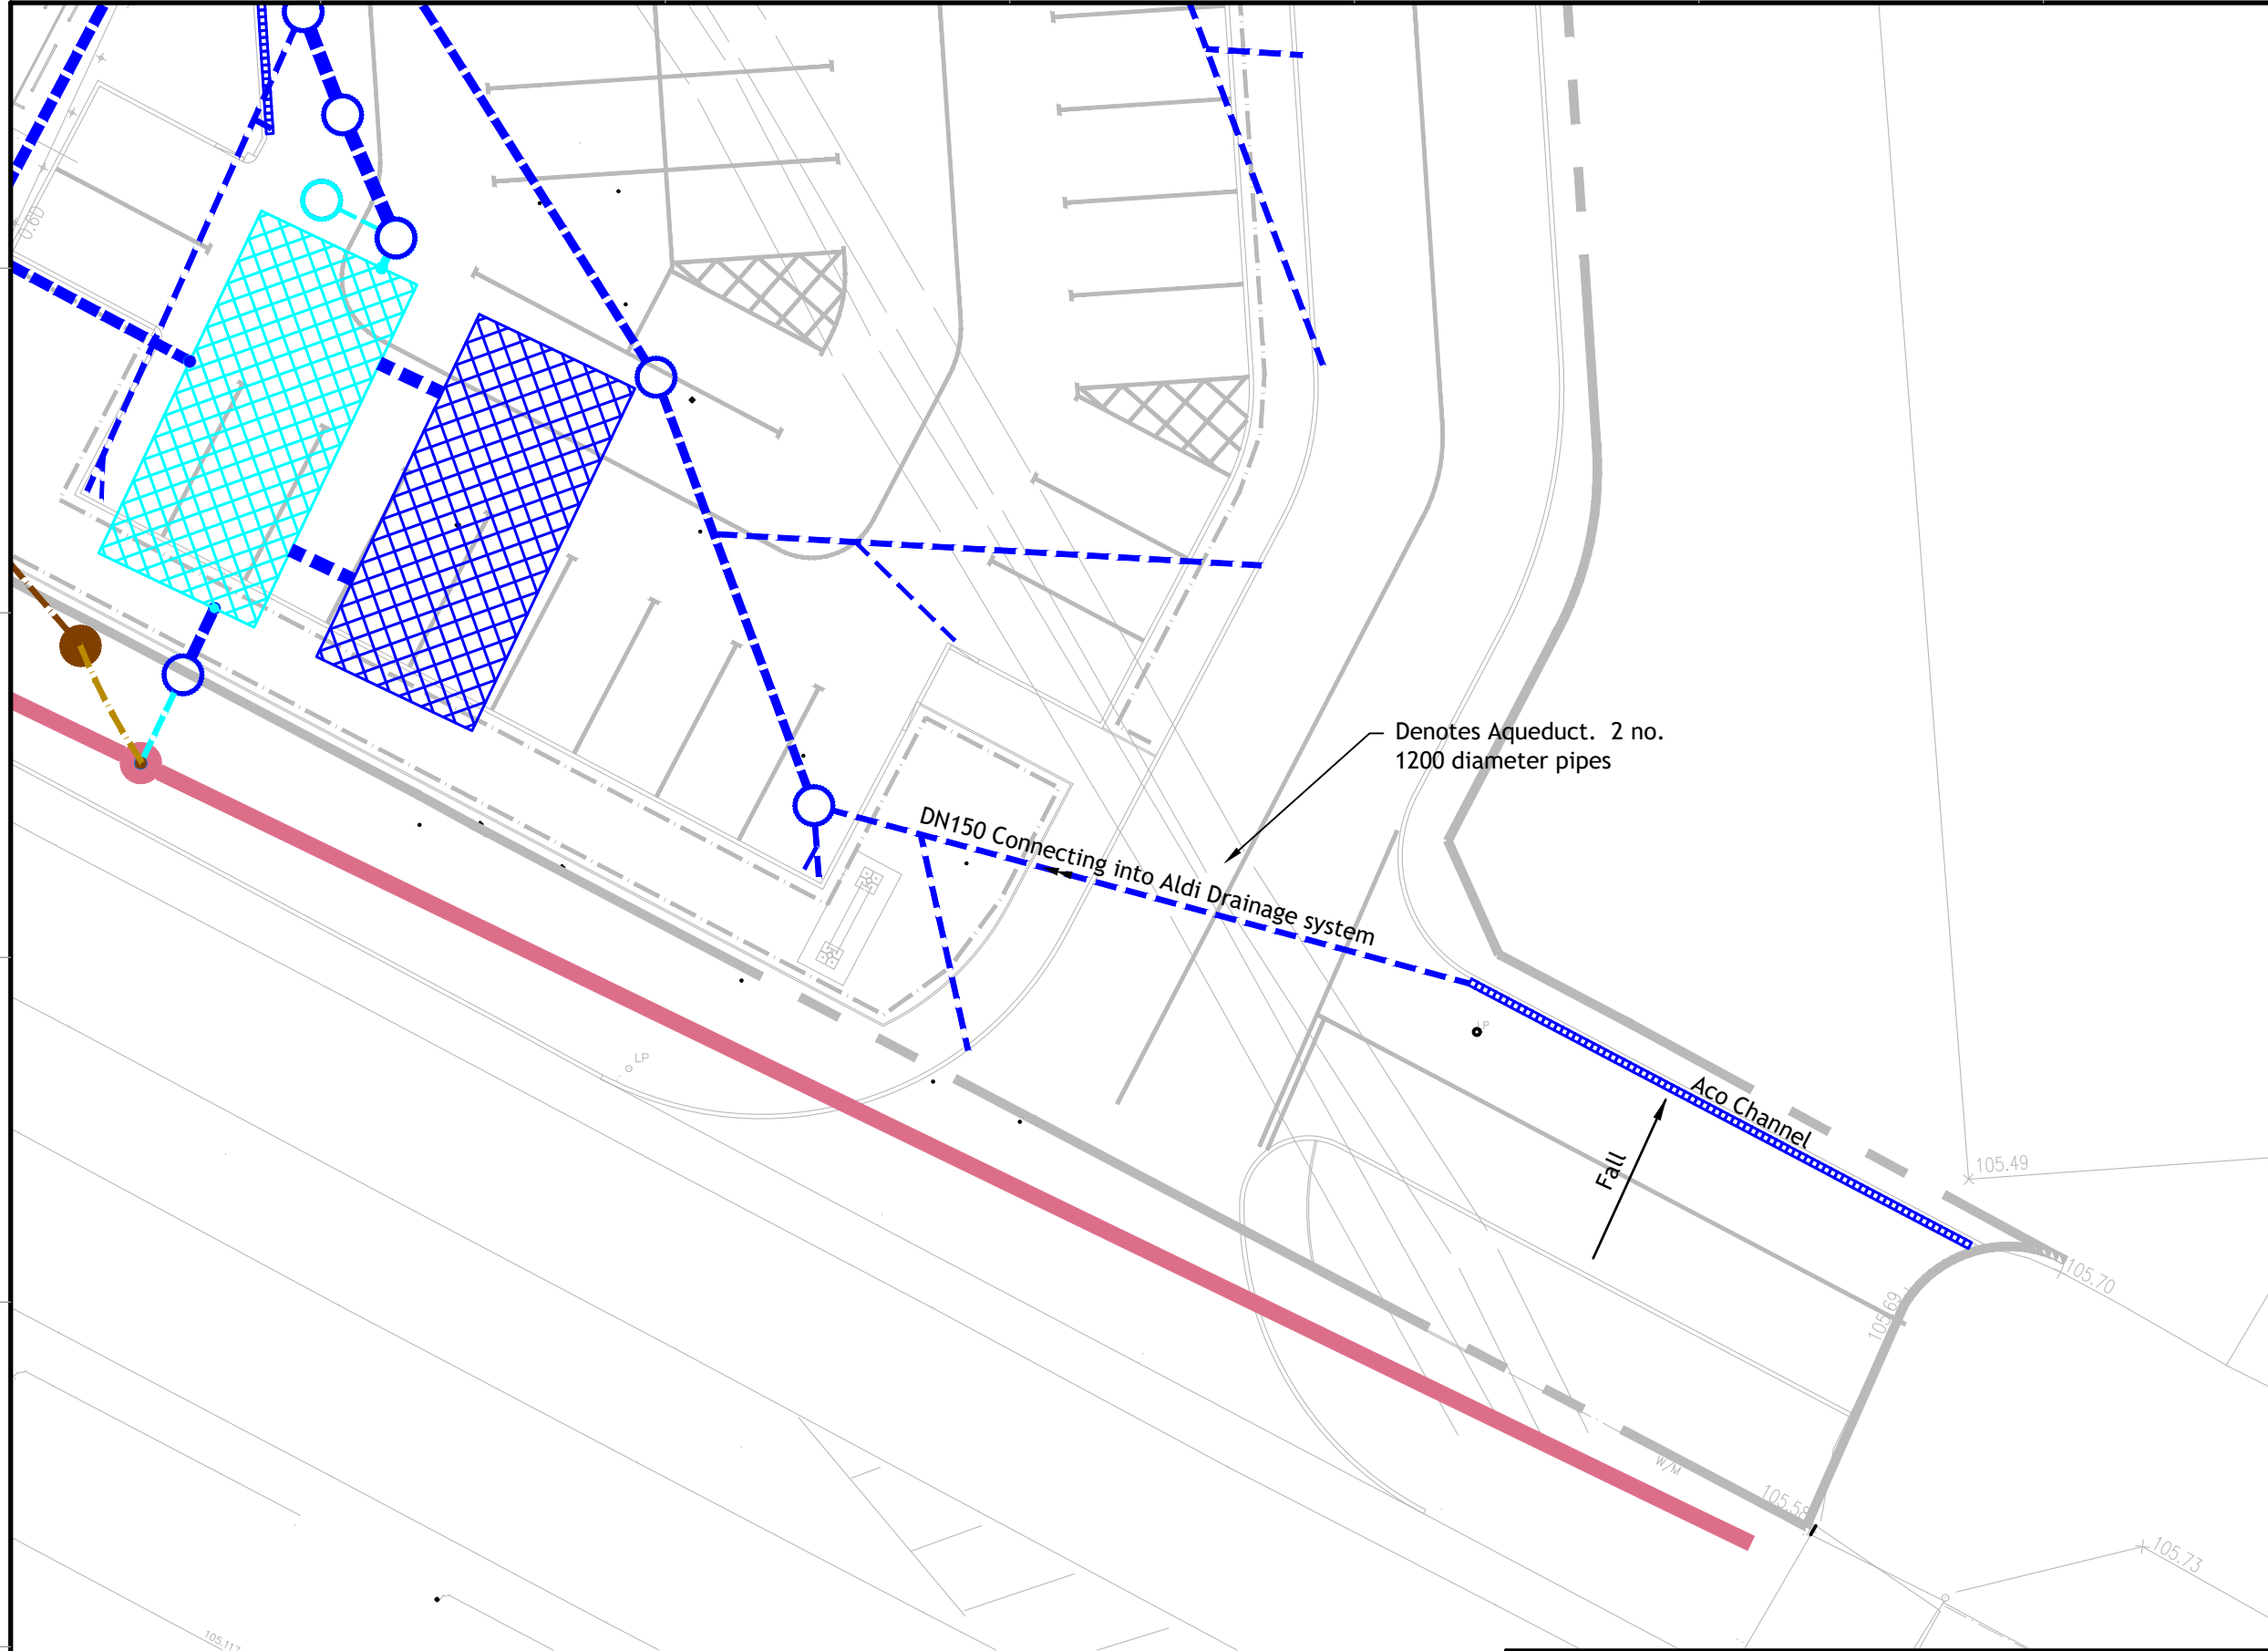

GENERAL

1. ALL DRAWINGS TO BE READ IN CONJUNCTION WITH THE SPECIFICATION
2. ALL DRAWINGS TO BE READ IN CONJUNCTION WITH THE RELEVANT ARCHITECTURAL AND STRUCTURAL DRAWINGS.
3. ALL DIMENSIONS ARE IN MILLIMETRES UNLESS NOTED OTHERWISE.
4. ALL LEVELS ARE IN METRES RELATIVE TO ORDNANCE DATUM.
5. ALL DIMENSIONS ARE TO BE CHECKED ON SITE BY THE CONTRACTOR PRIOR TO THE COMMENCEMENT OF CONSTRUCTION

P01	15.07.22	Issued for Information	DR	DR
Rev	Date	Description	By	Chkd
Scale	1:200	@A3	JULY 2022	By DR Chkd DR

Drawing Title SKETCH RUGBY CLUB ACCESS ROAD DRAINAGE		Client ALDI STORES LTD	
Project - Originator - Func. - Spat. - Form - Disc. - Number 9104-SWF-XX-XX-DR-S-9006		Revision P01	
Status S1: SUITABLE FOR COORDINATION		Classification PM_40_40	

Project
ALDI STORE
VICTORIA AVENUE EAST
MOSTON

Unit 4, Millbank House, Riverside Business Park,
Wilmslow, Cheshire. SK9 1BJ.
Tel: 01625 419866
email: mail@swf.uk.com
www.swf.uk.com

