




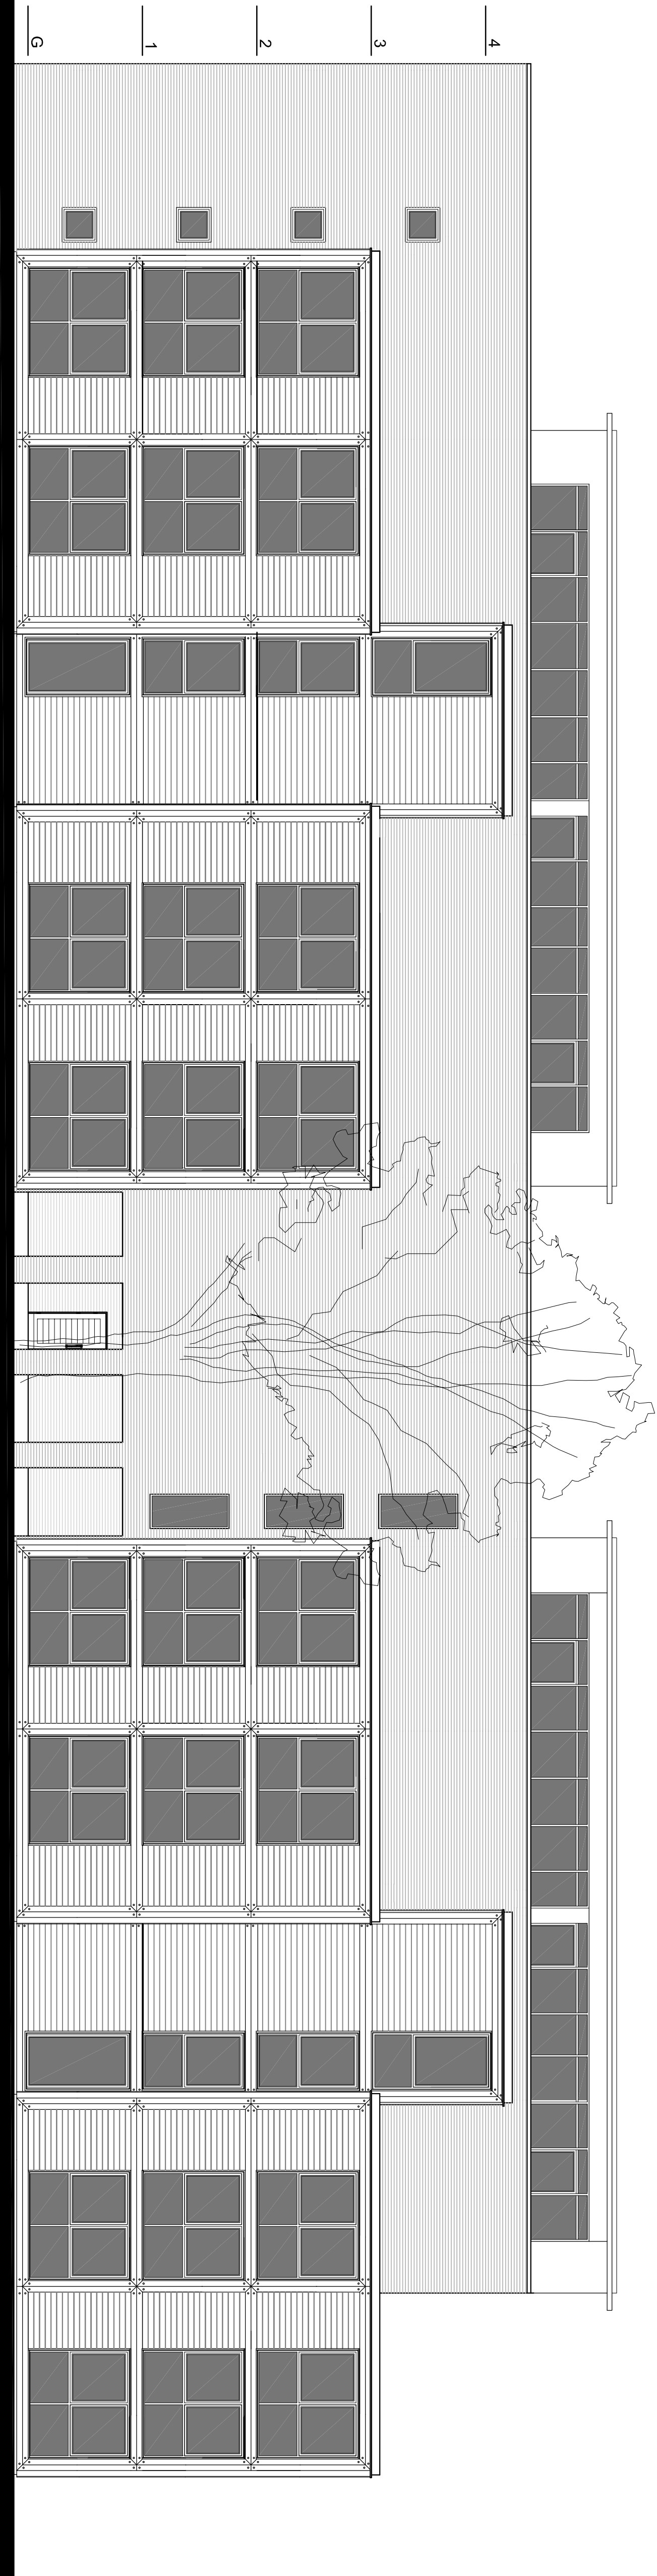

EXISTING ELEVATION FACING MOSS LANE EAST

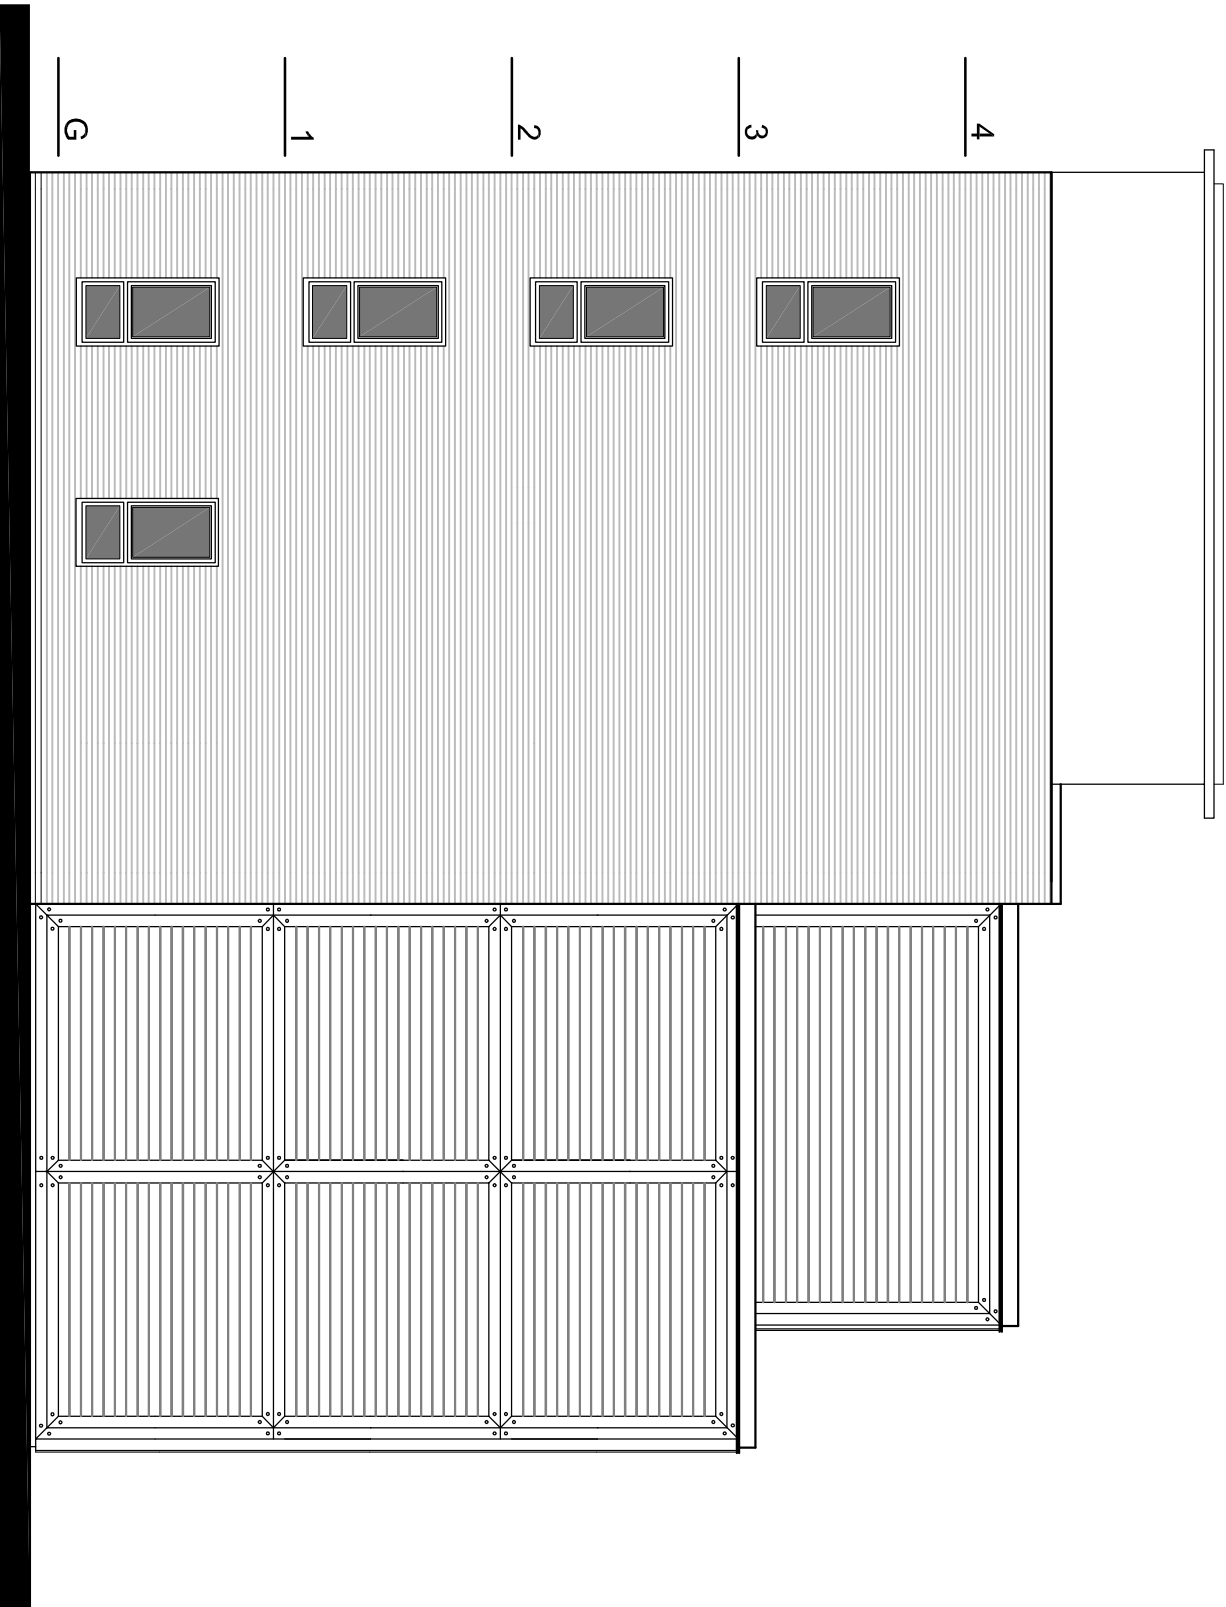

EXISTING ELEVATION FACING SOUTH EAST

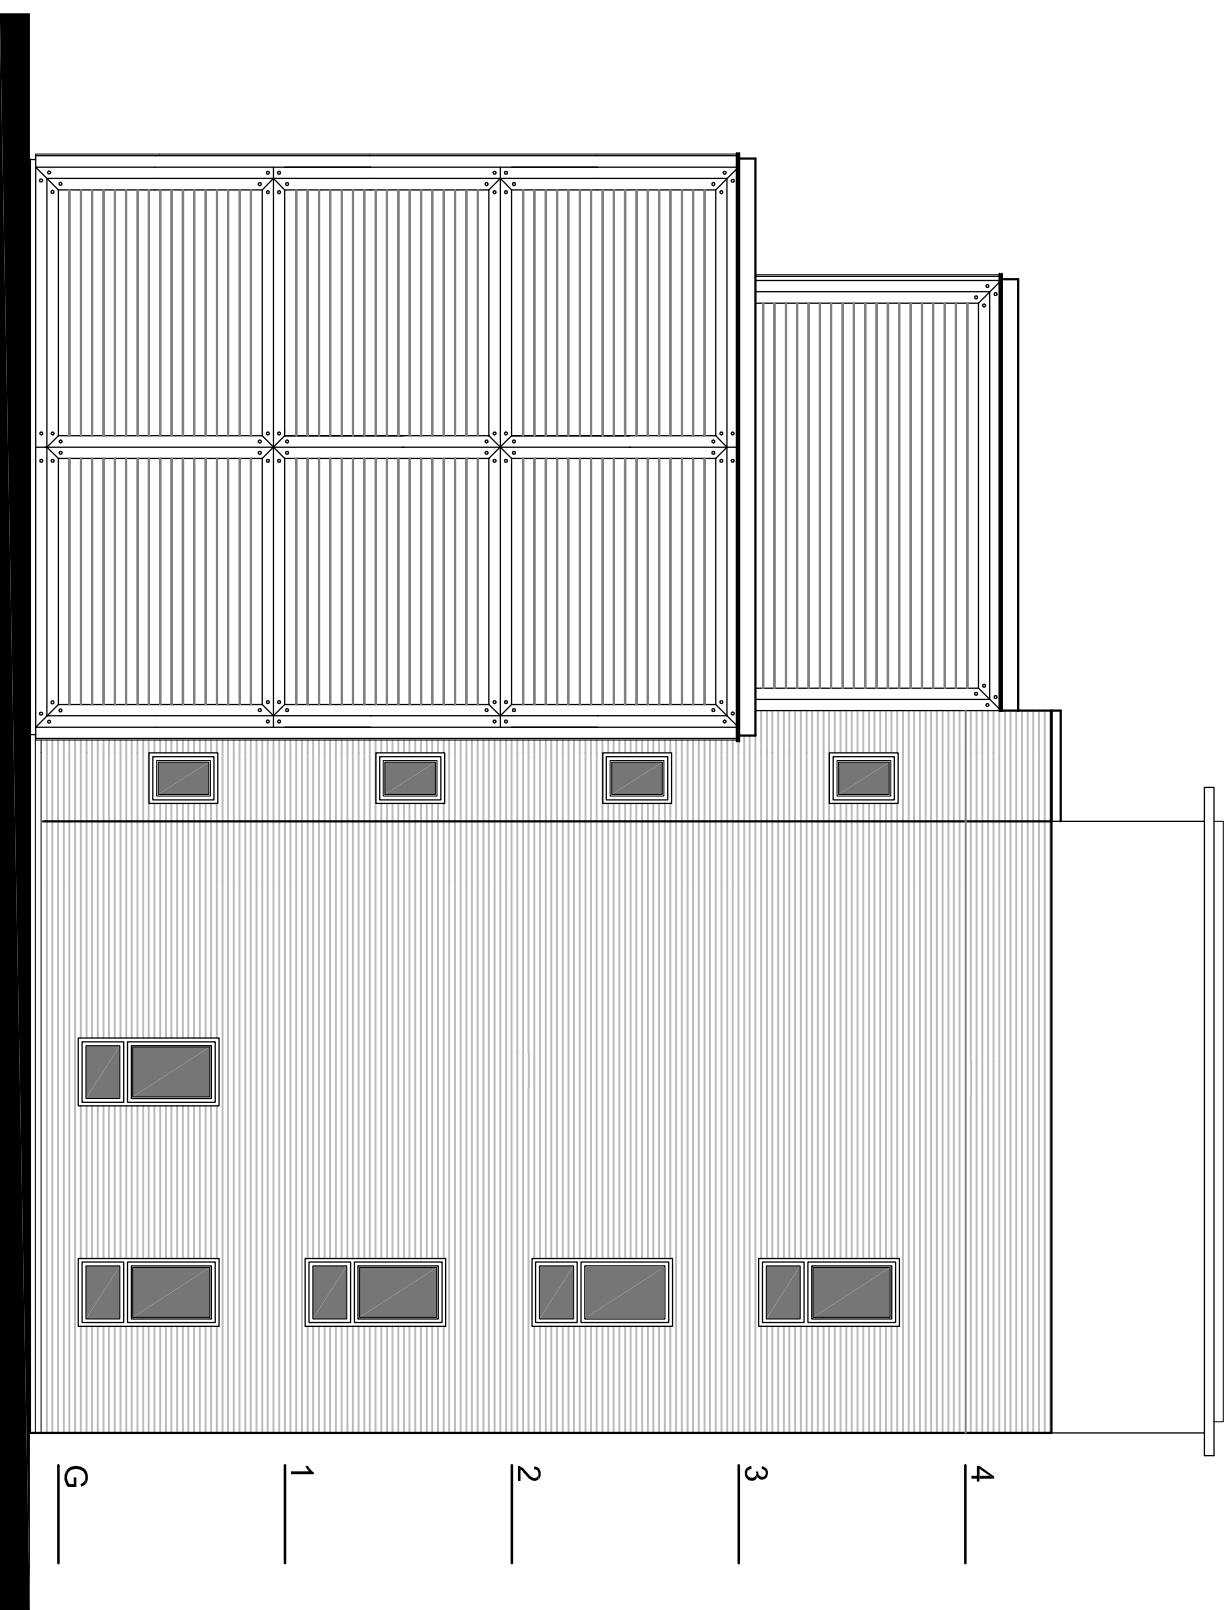

EXISTING ELEVATION FACING NORTH WEST