



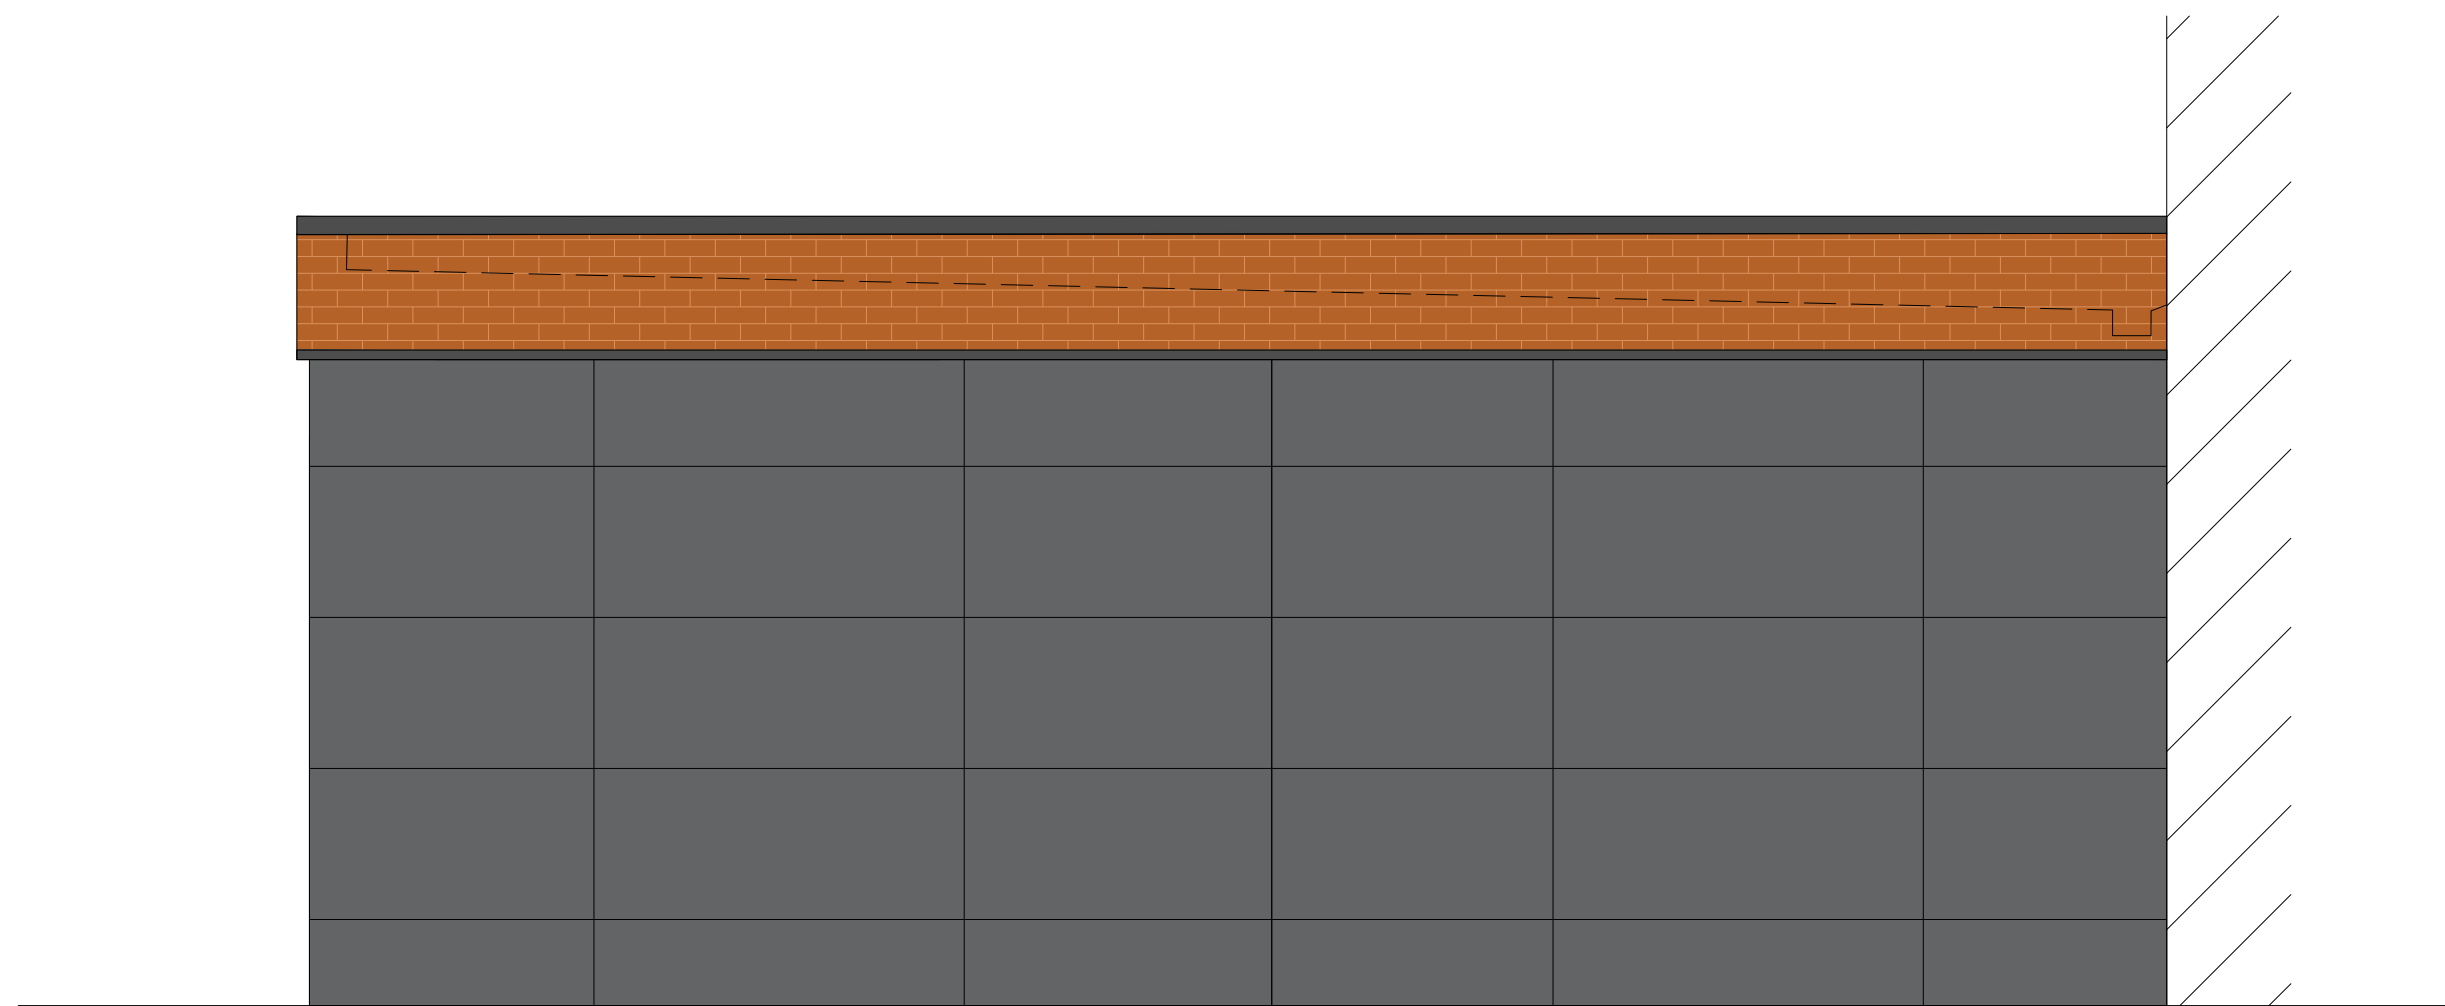

PROPOSED SIDE ELEVATION

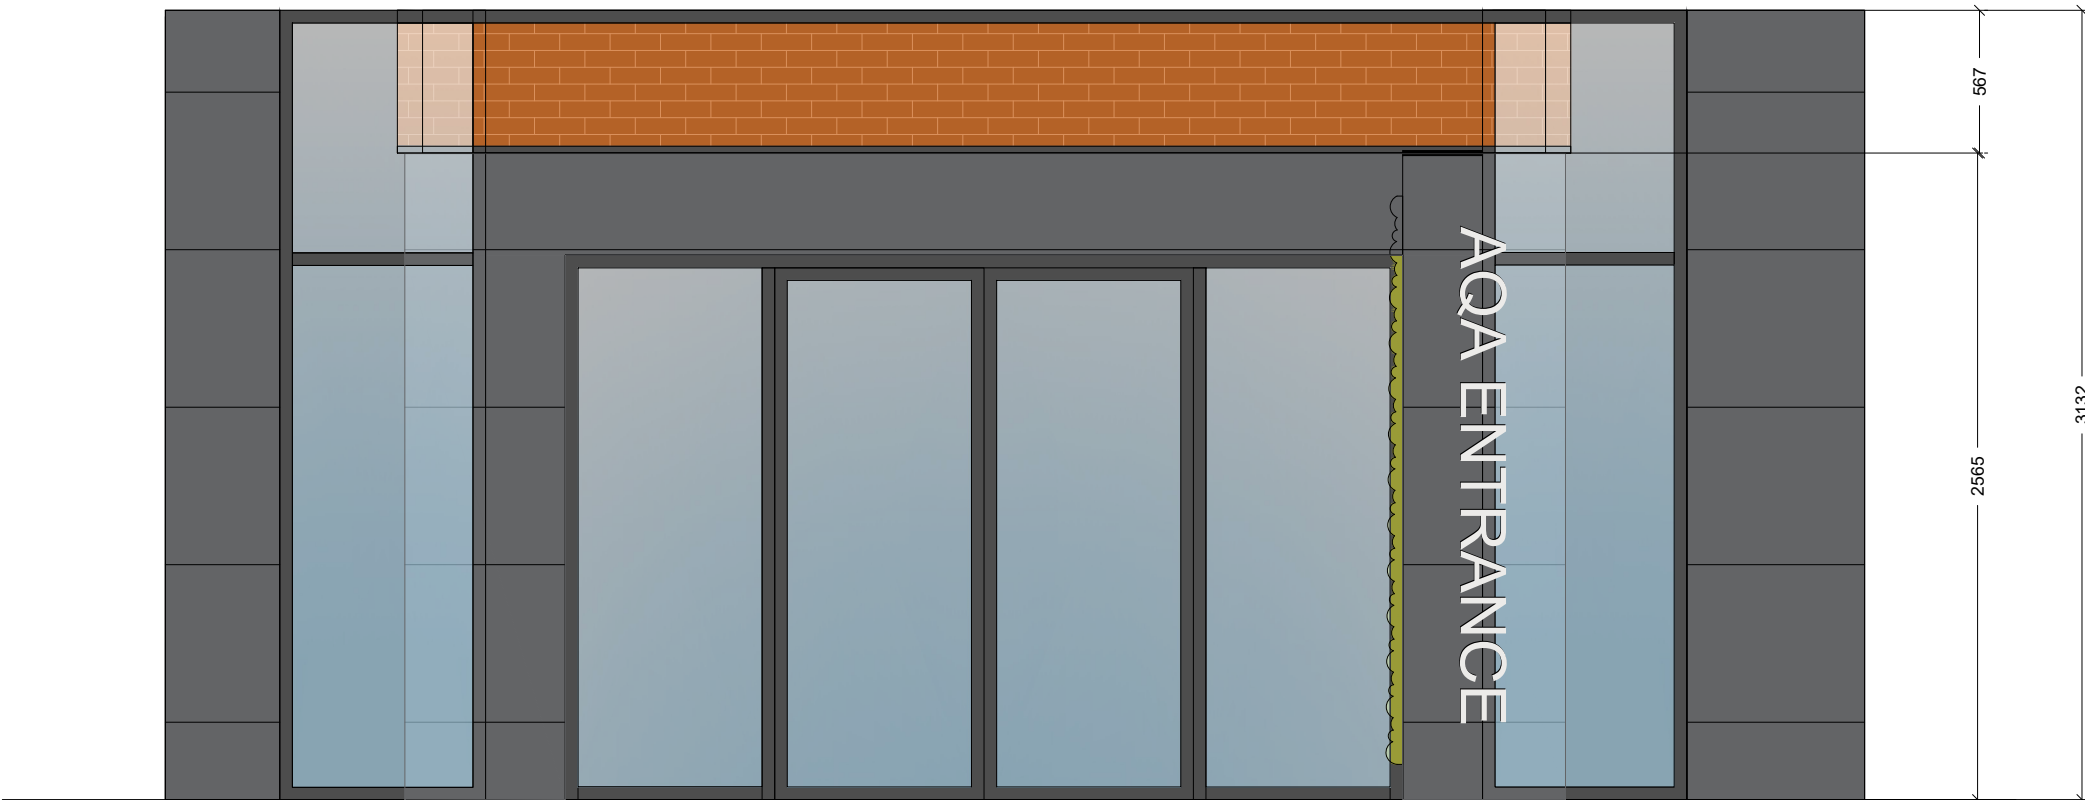

PROPOSED FRONT ELEVATION




PROPOSED SIDE ELEVATION




PROPOSED ELEVATION C




ARTIST IMPRESSION

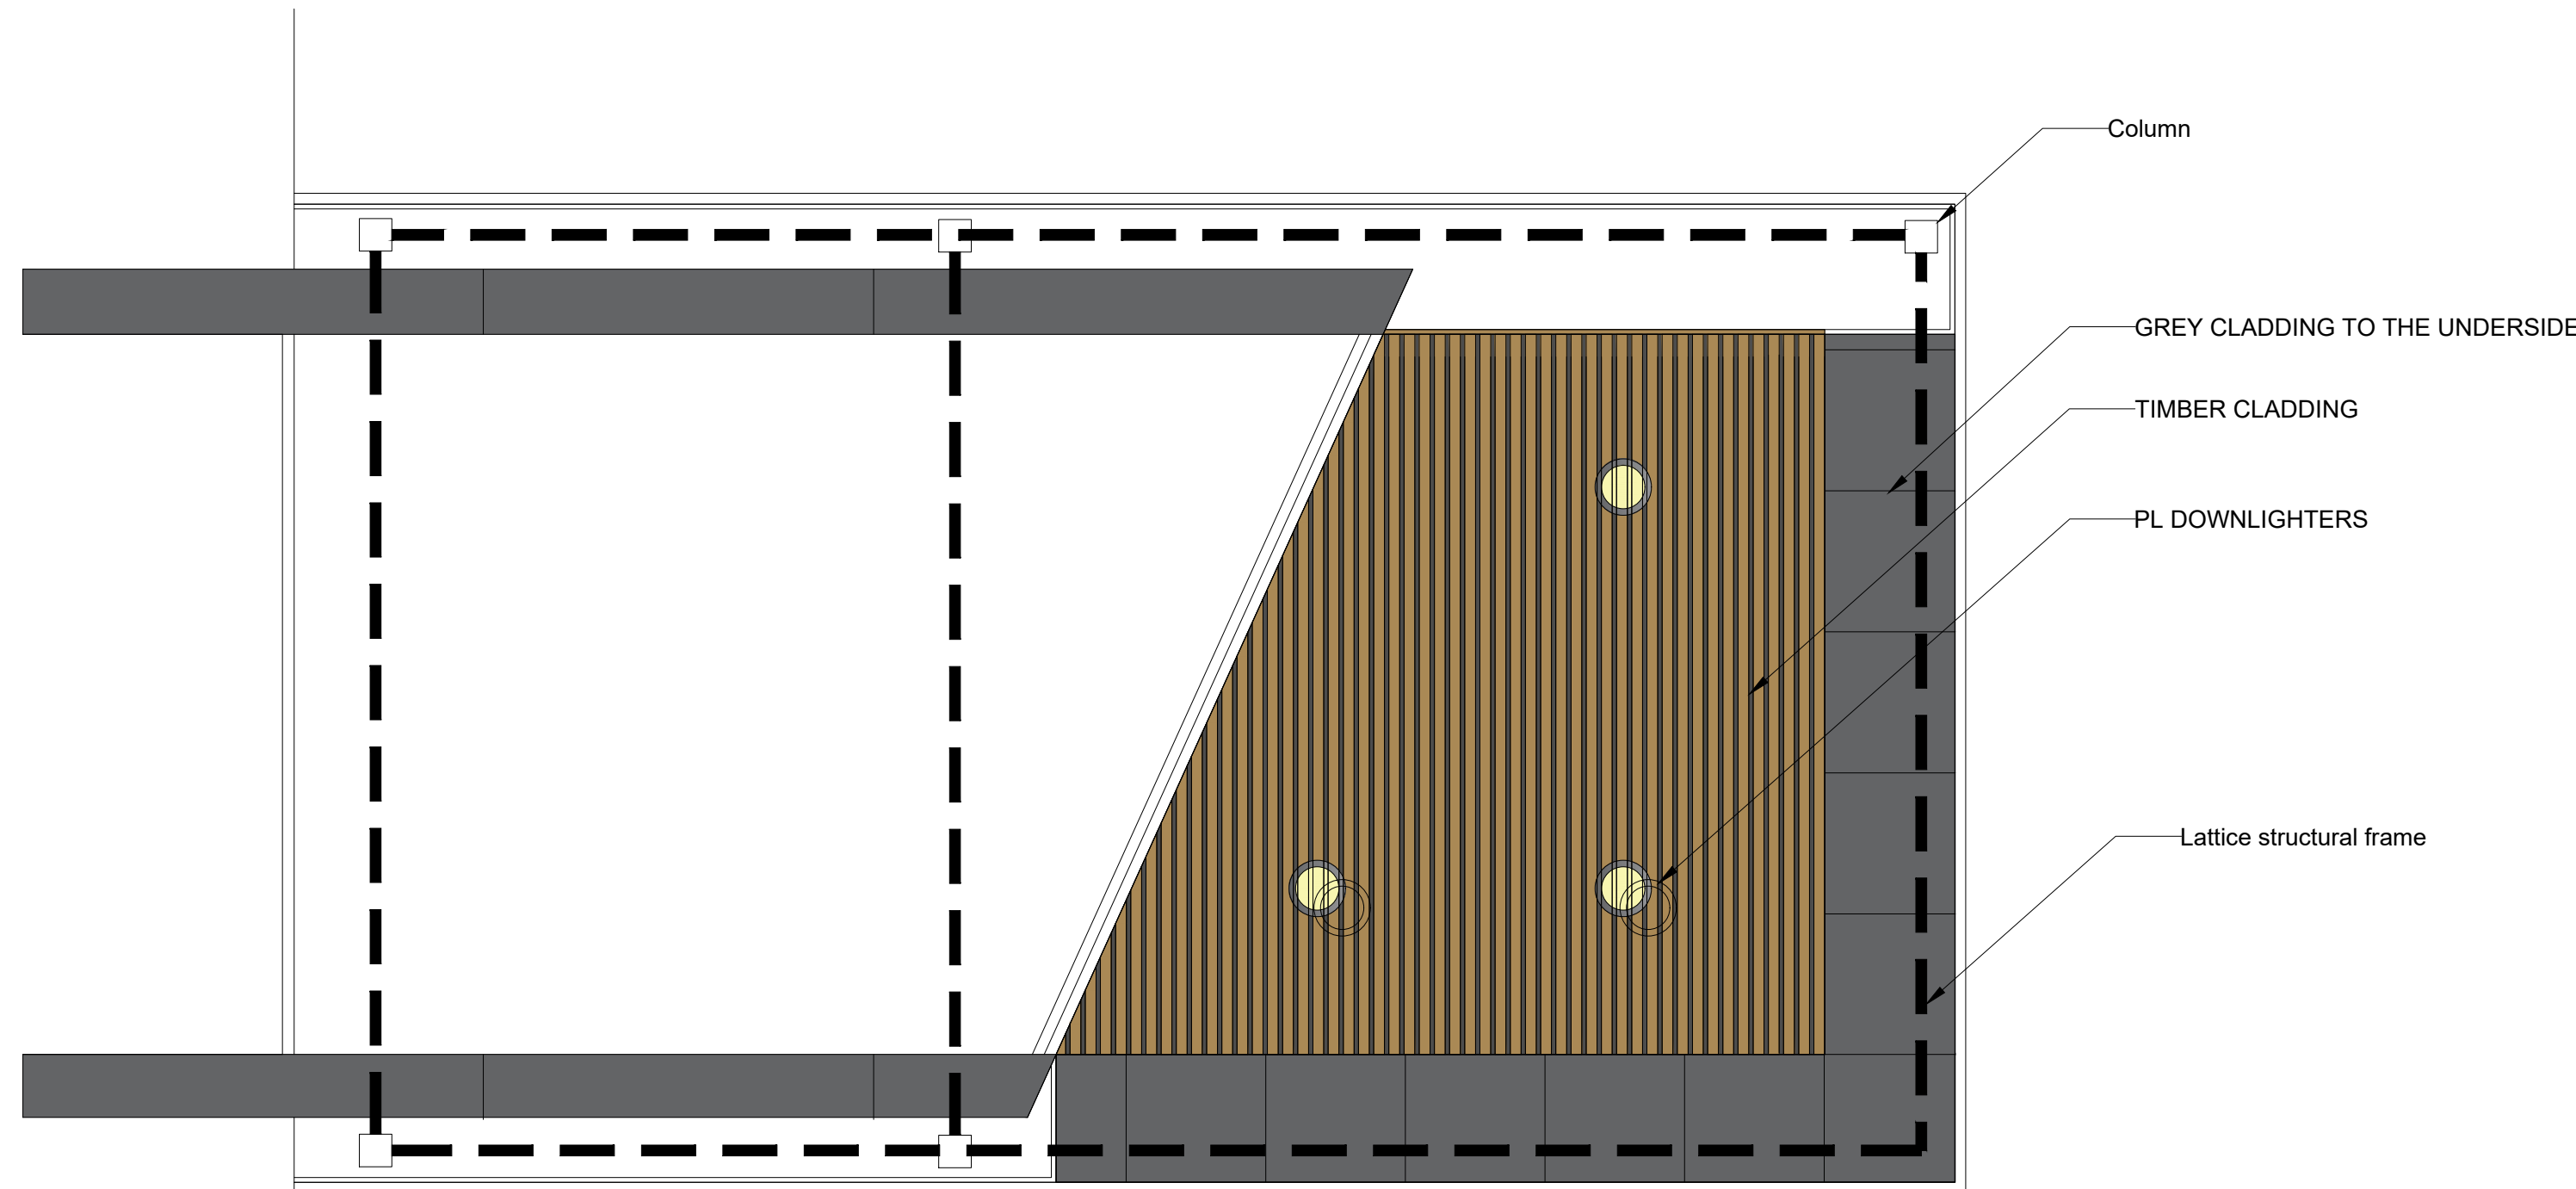

PROPOSED UNDERSIDE CEILING

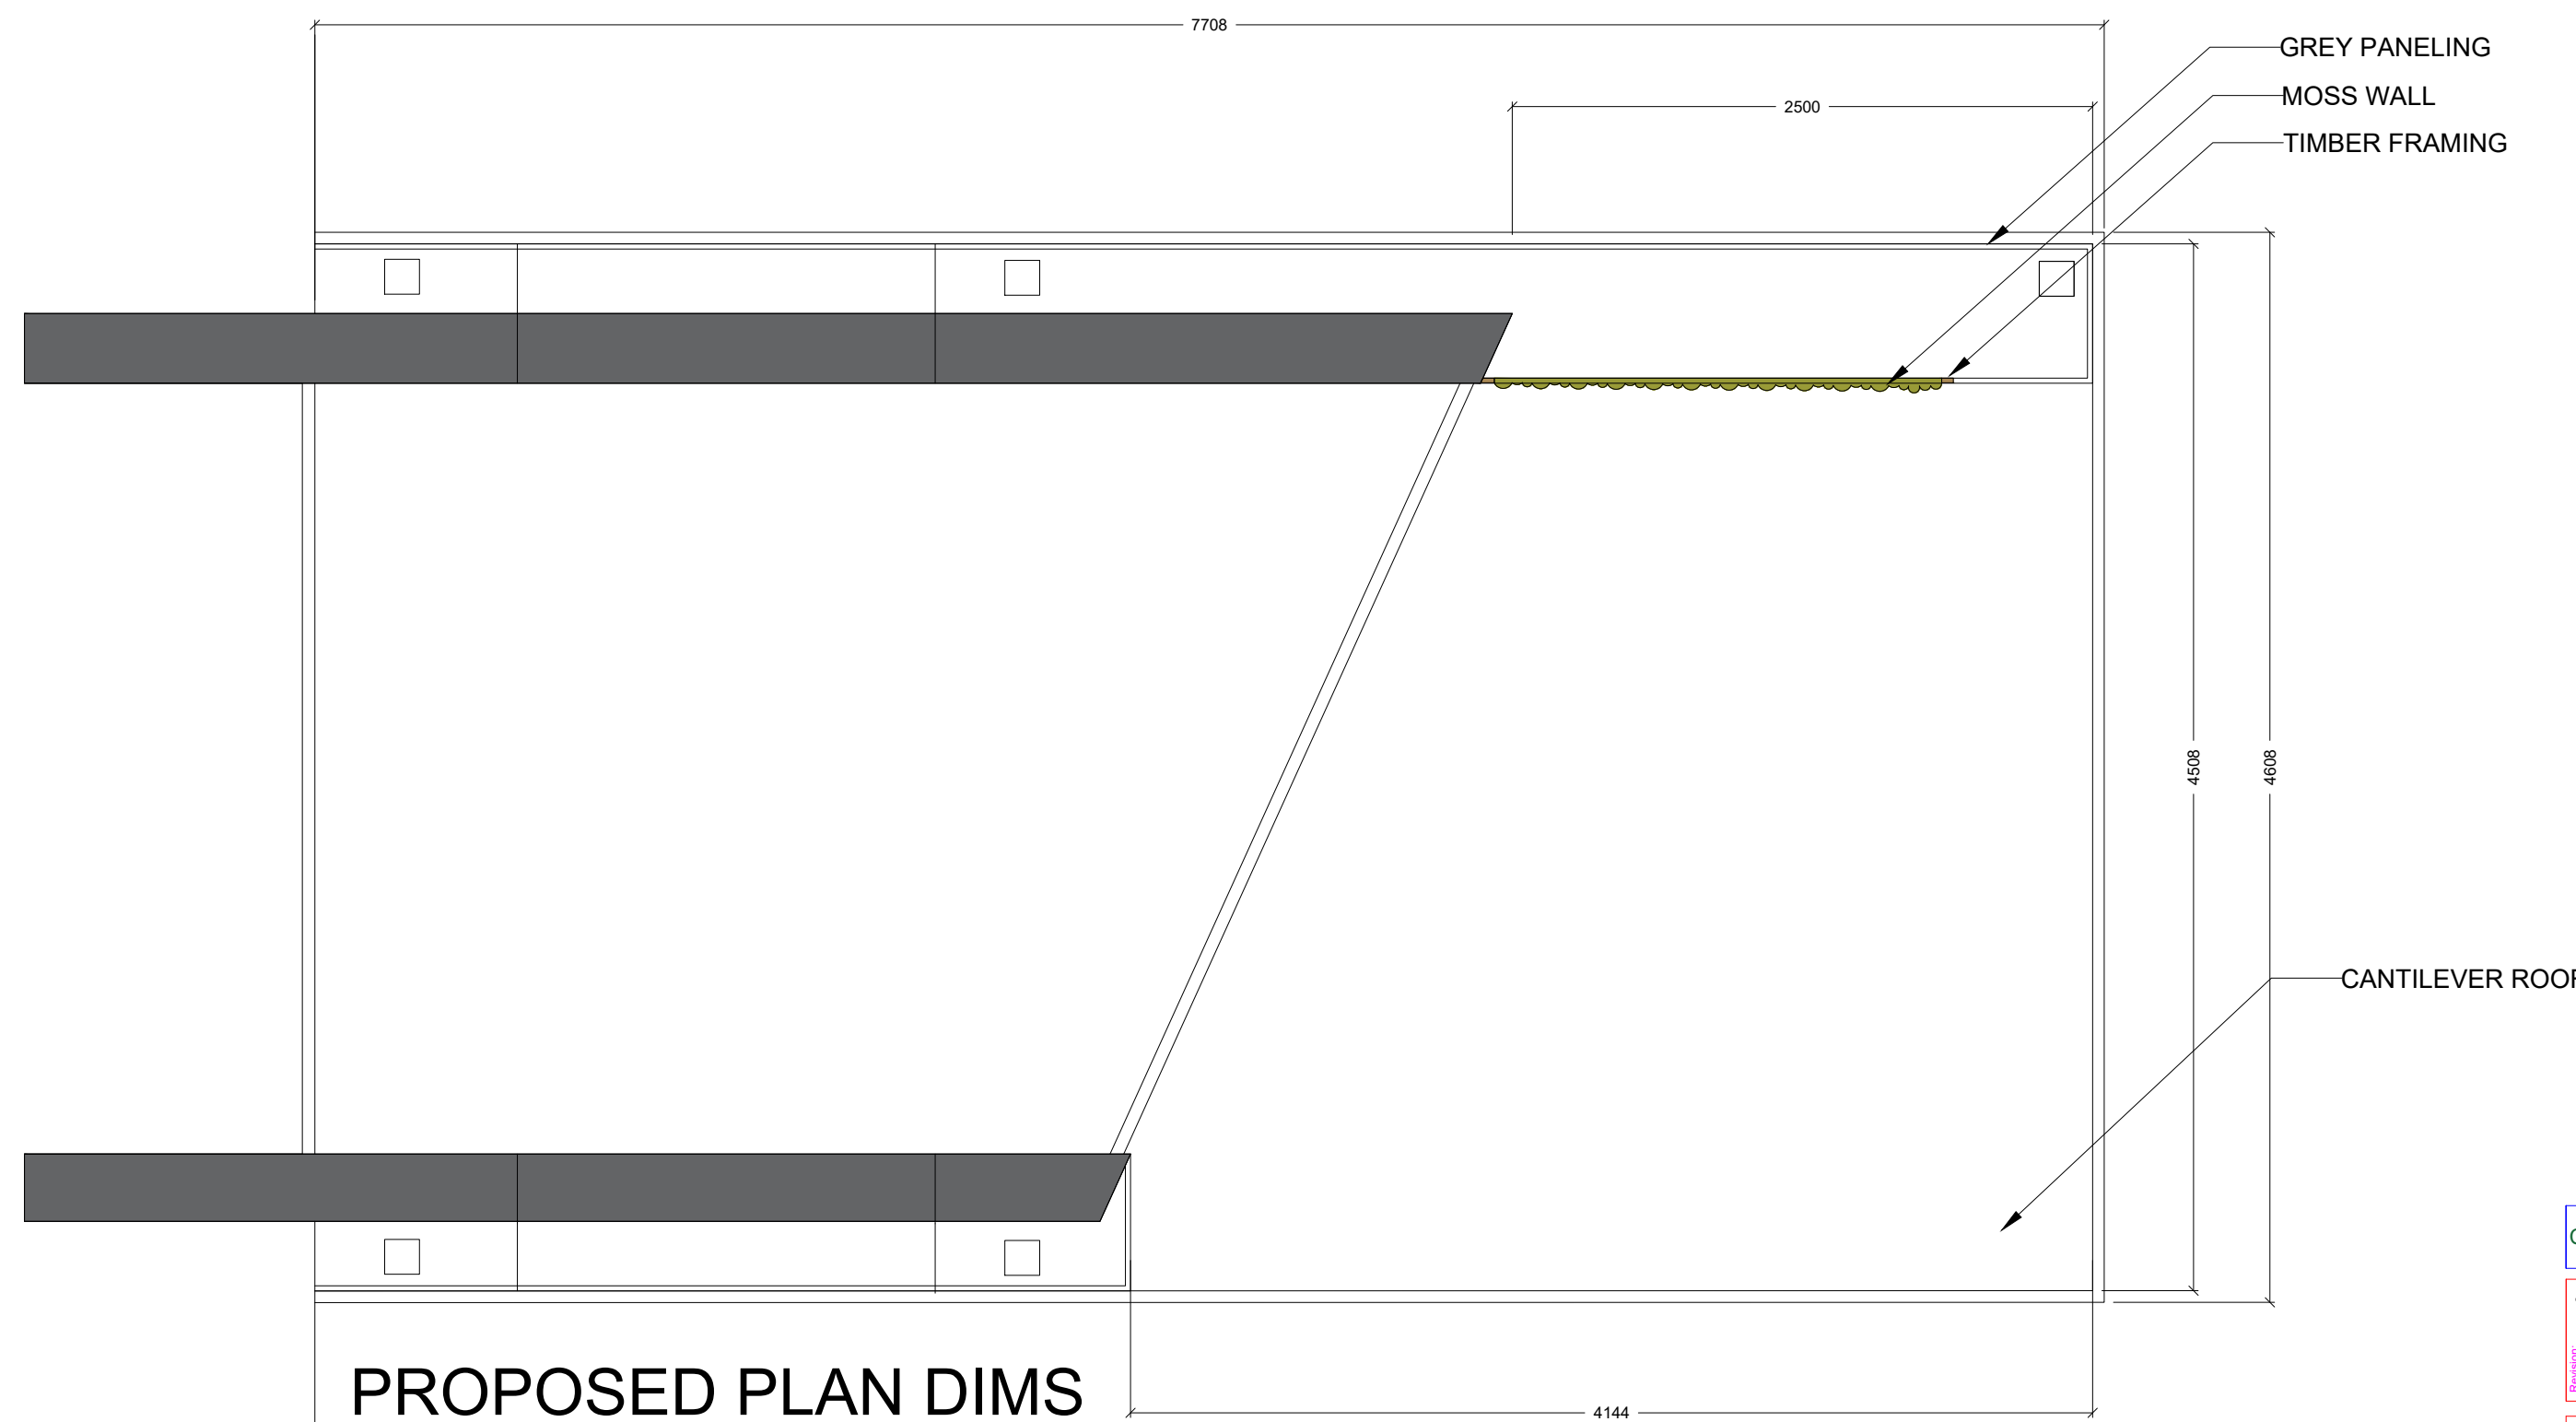

PROPOSED PLAN DIMS

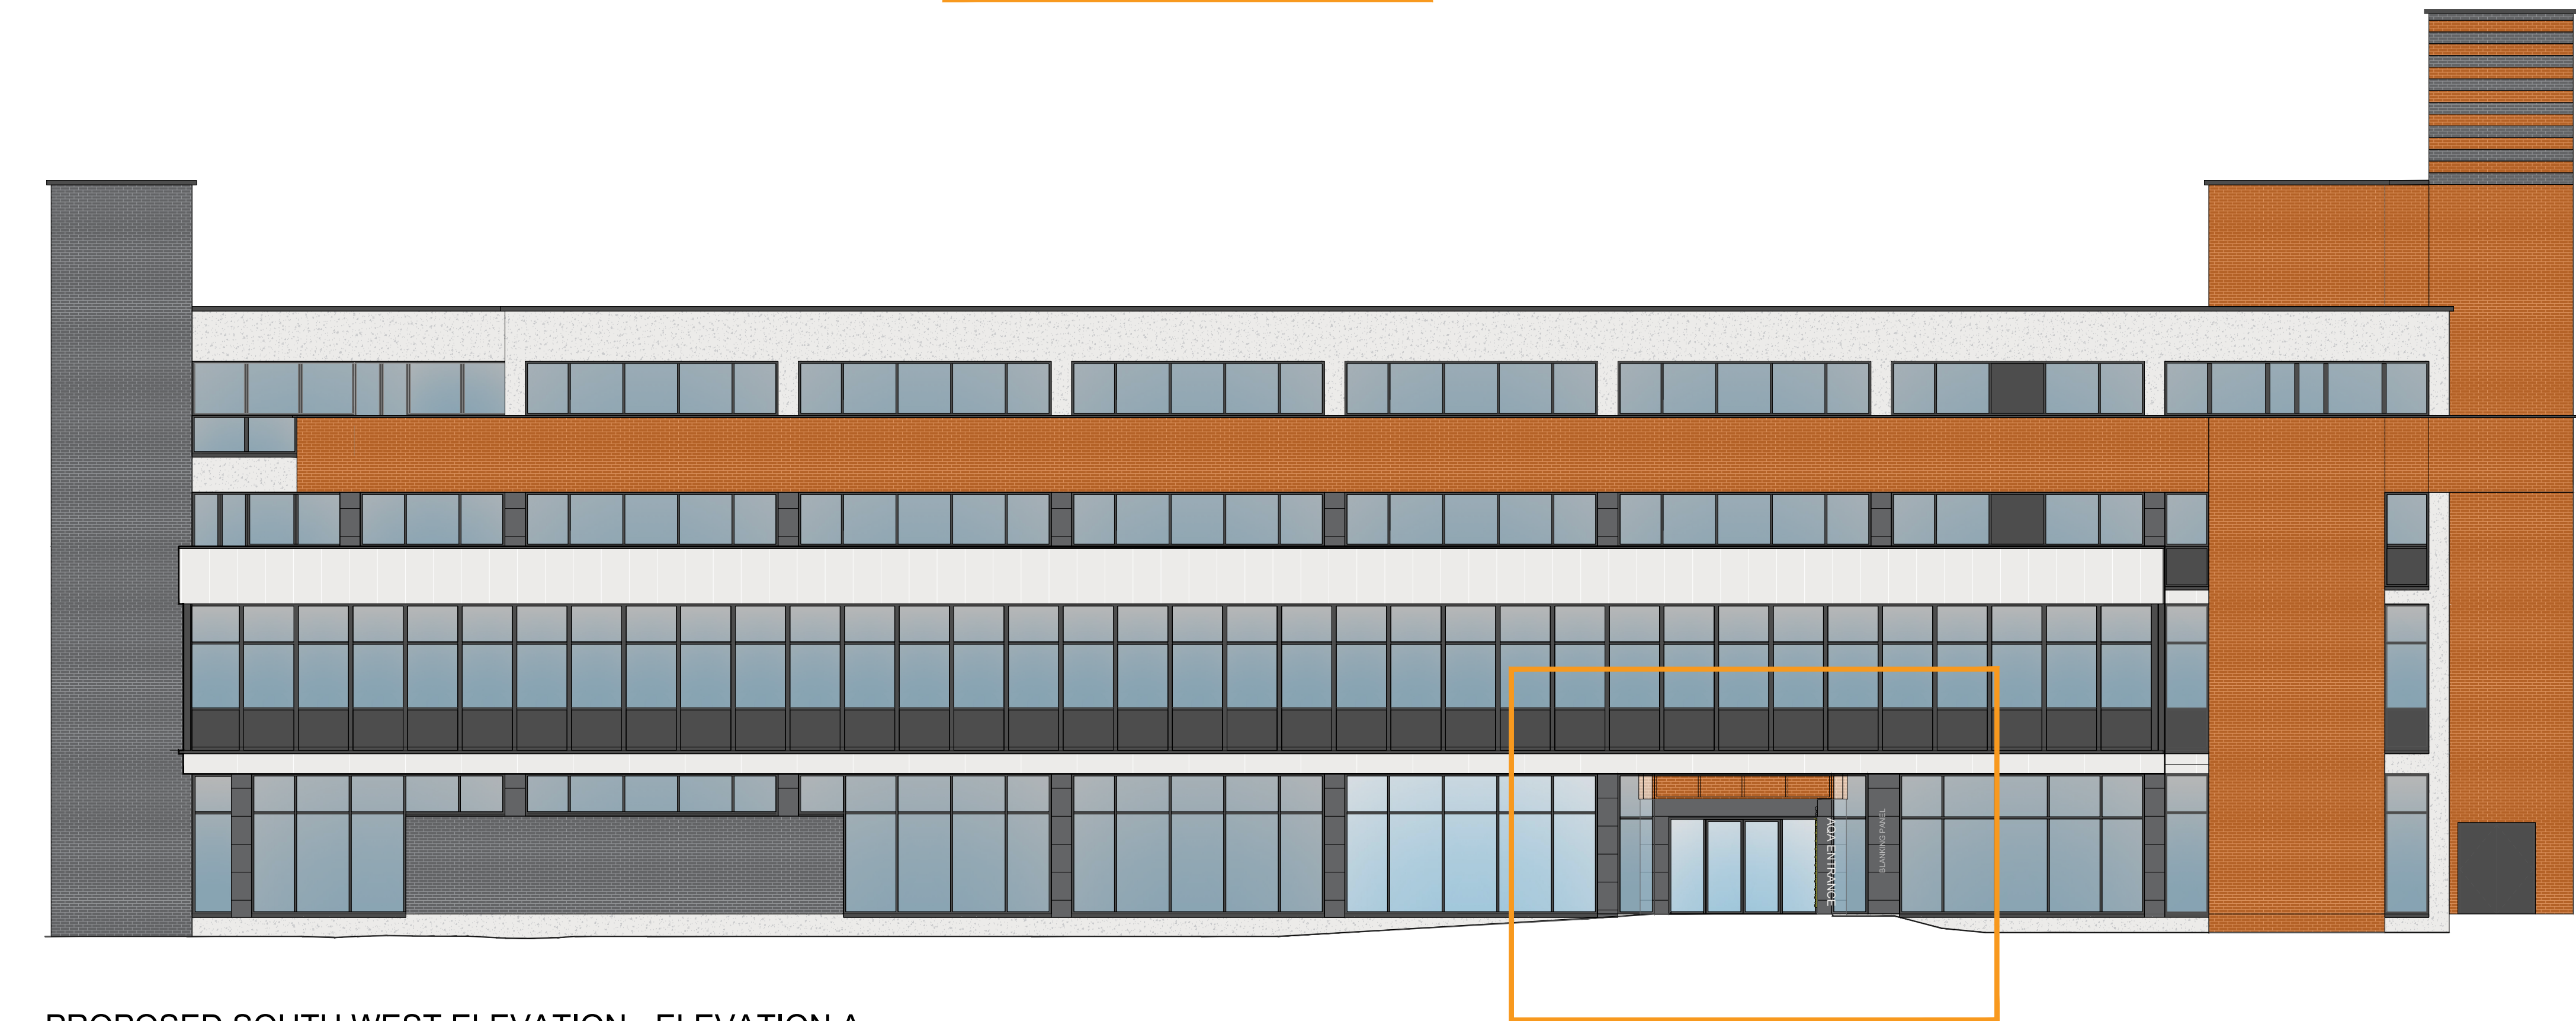

PROPOSED SOUTH WEST ELEVATION - ELEVATION A

NOTE:
THIS IS CONCEPT ONLY AND IS SUBJECT TO
STRUCTURAL ENGINEERS CALCULATIONS.