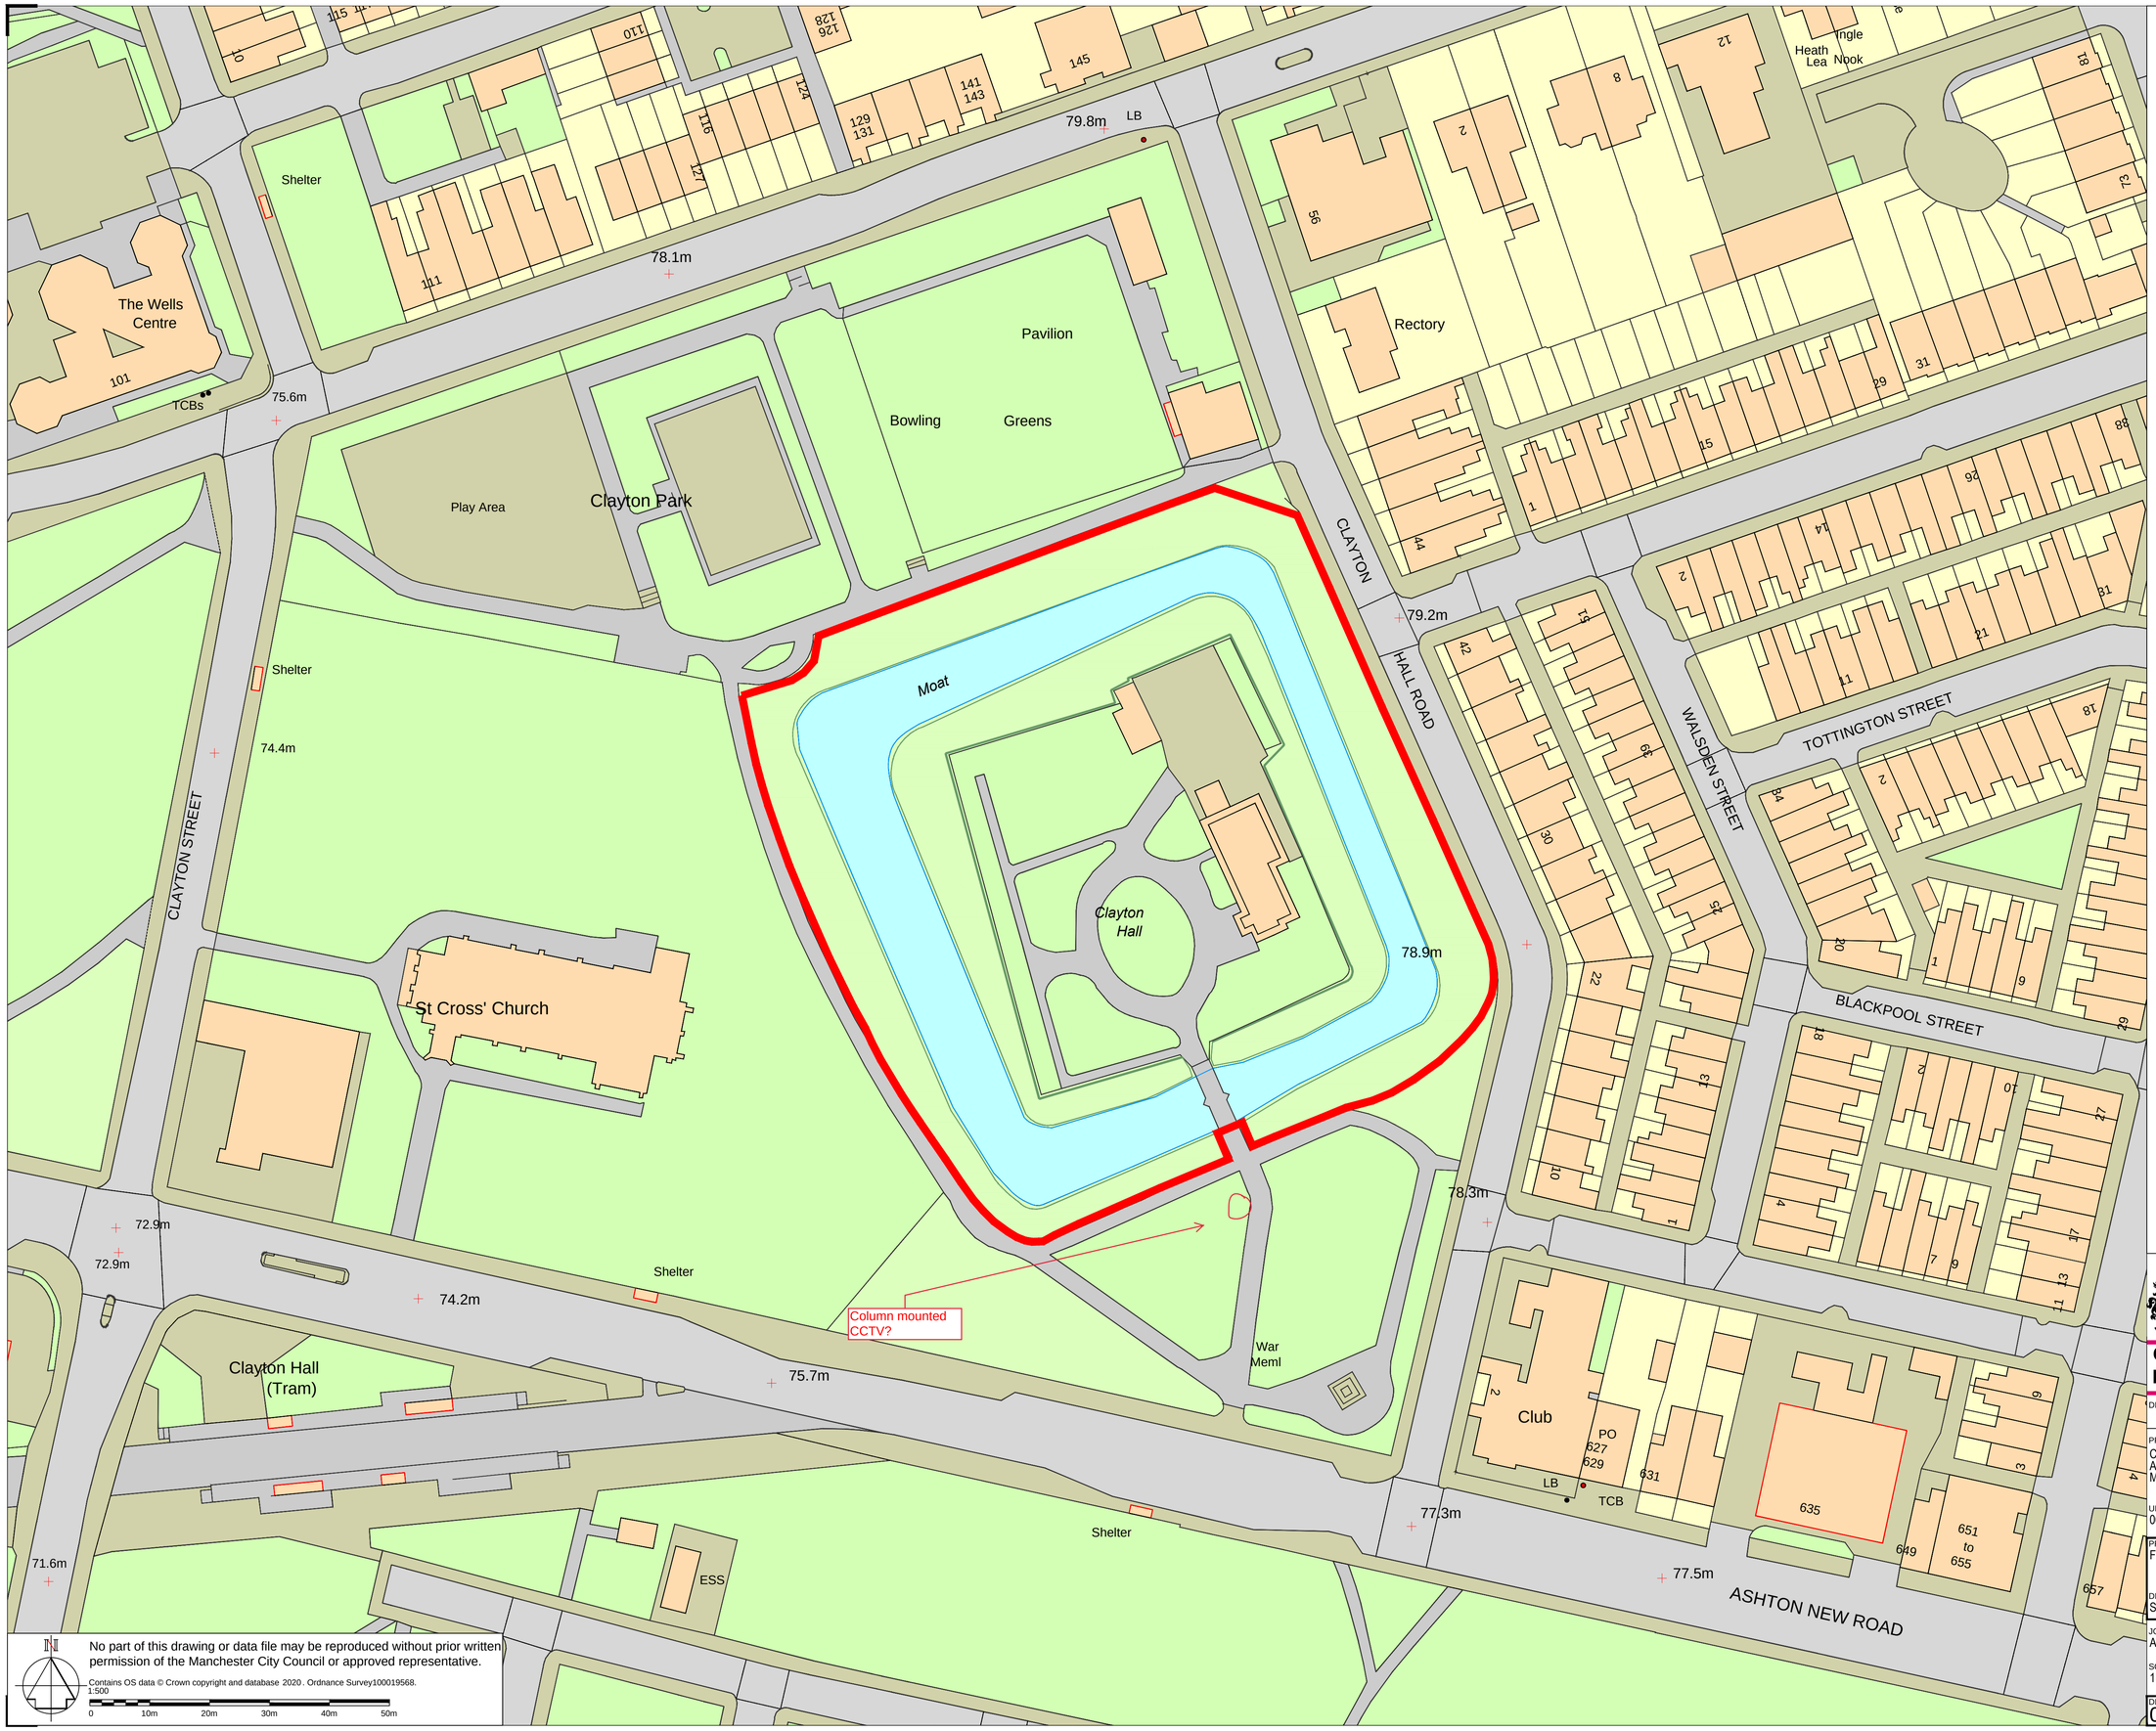



LEGEND

Site Boundary for Security Measures

NOTES:

1. ALL DIMENSIONS ARE IN MILLIMETRES UNLESS OTHERWISE STATED.
2. THIS DRAWING IS TO BE READ IN CONJUNCTION WITH ALL OTHER RELEVANT DOCUMENTATION.
3. DO NOT SCALE FROM THIS DRAWING, ALL DIMENSIONS TO BE CONFIRMED ON SITE.

No part of this drawing or data file may be reproduced without prior written permission of the Manchester City Council or approved representative.

Contains OS data © Crown copyright and database 2020. Ordnance Survey100019568.

1:500

0 10m 20m 30m 40m 50m

MANCHESTER CITY COUNCIL

Capital Programmes Division

Manchester City Council
PO Box 532, Town Hall
Manchester
M60 2LA

DRAWING STATUS: Information

PROPERTY TITLE
Clayton Hall
Ashton New Road
M11 4RU

UPRN: 000077215117

DFE NO.: 0000

PROJECT TITLE
Fencing Improvements

DRAWING TITLE
Site Location Plan

JOB NO.: AMP44943/1

DATE: 26-10-2020

REV:

SCALE: 1:500@A1

AUTHOR: KS

CHECKED BY: RJB

APPROVED BY:

DRAWING NO.: 01