


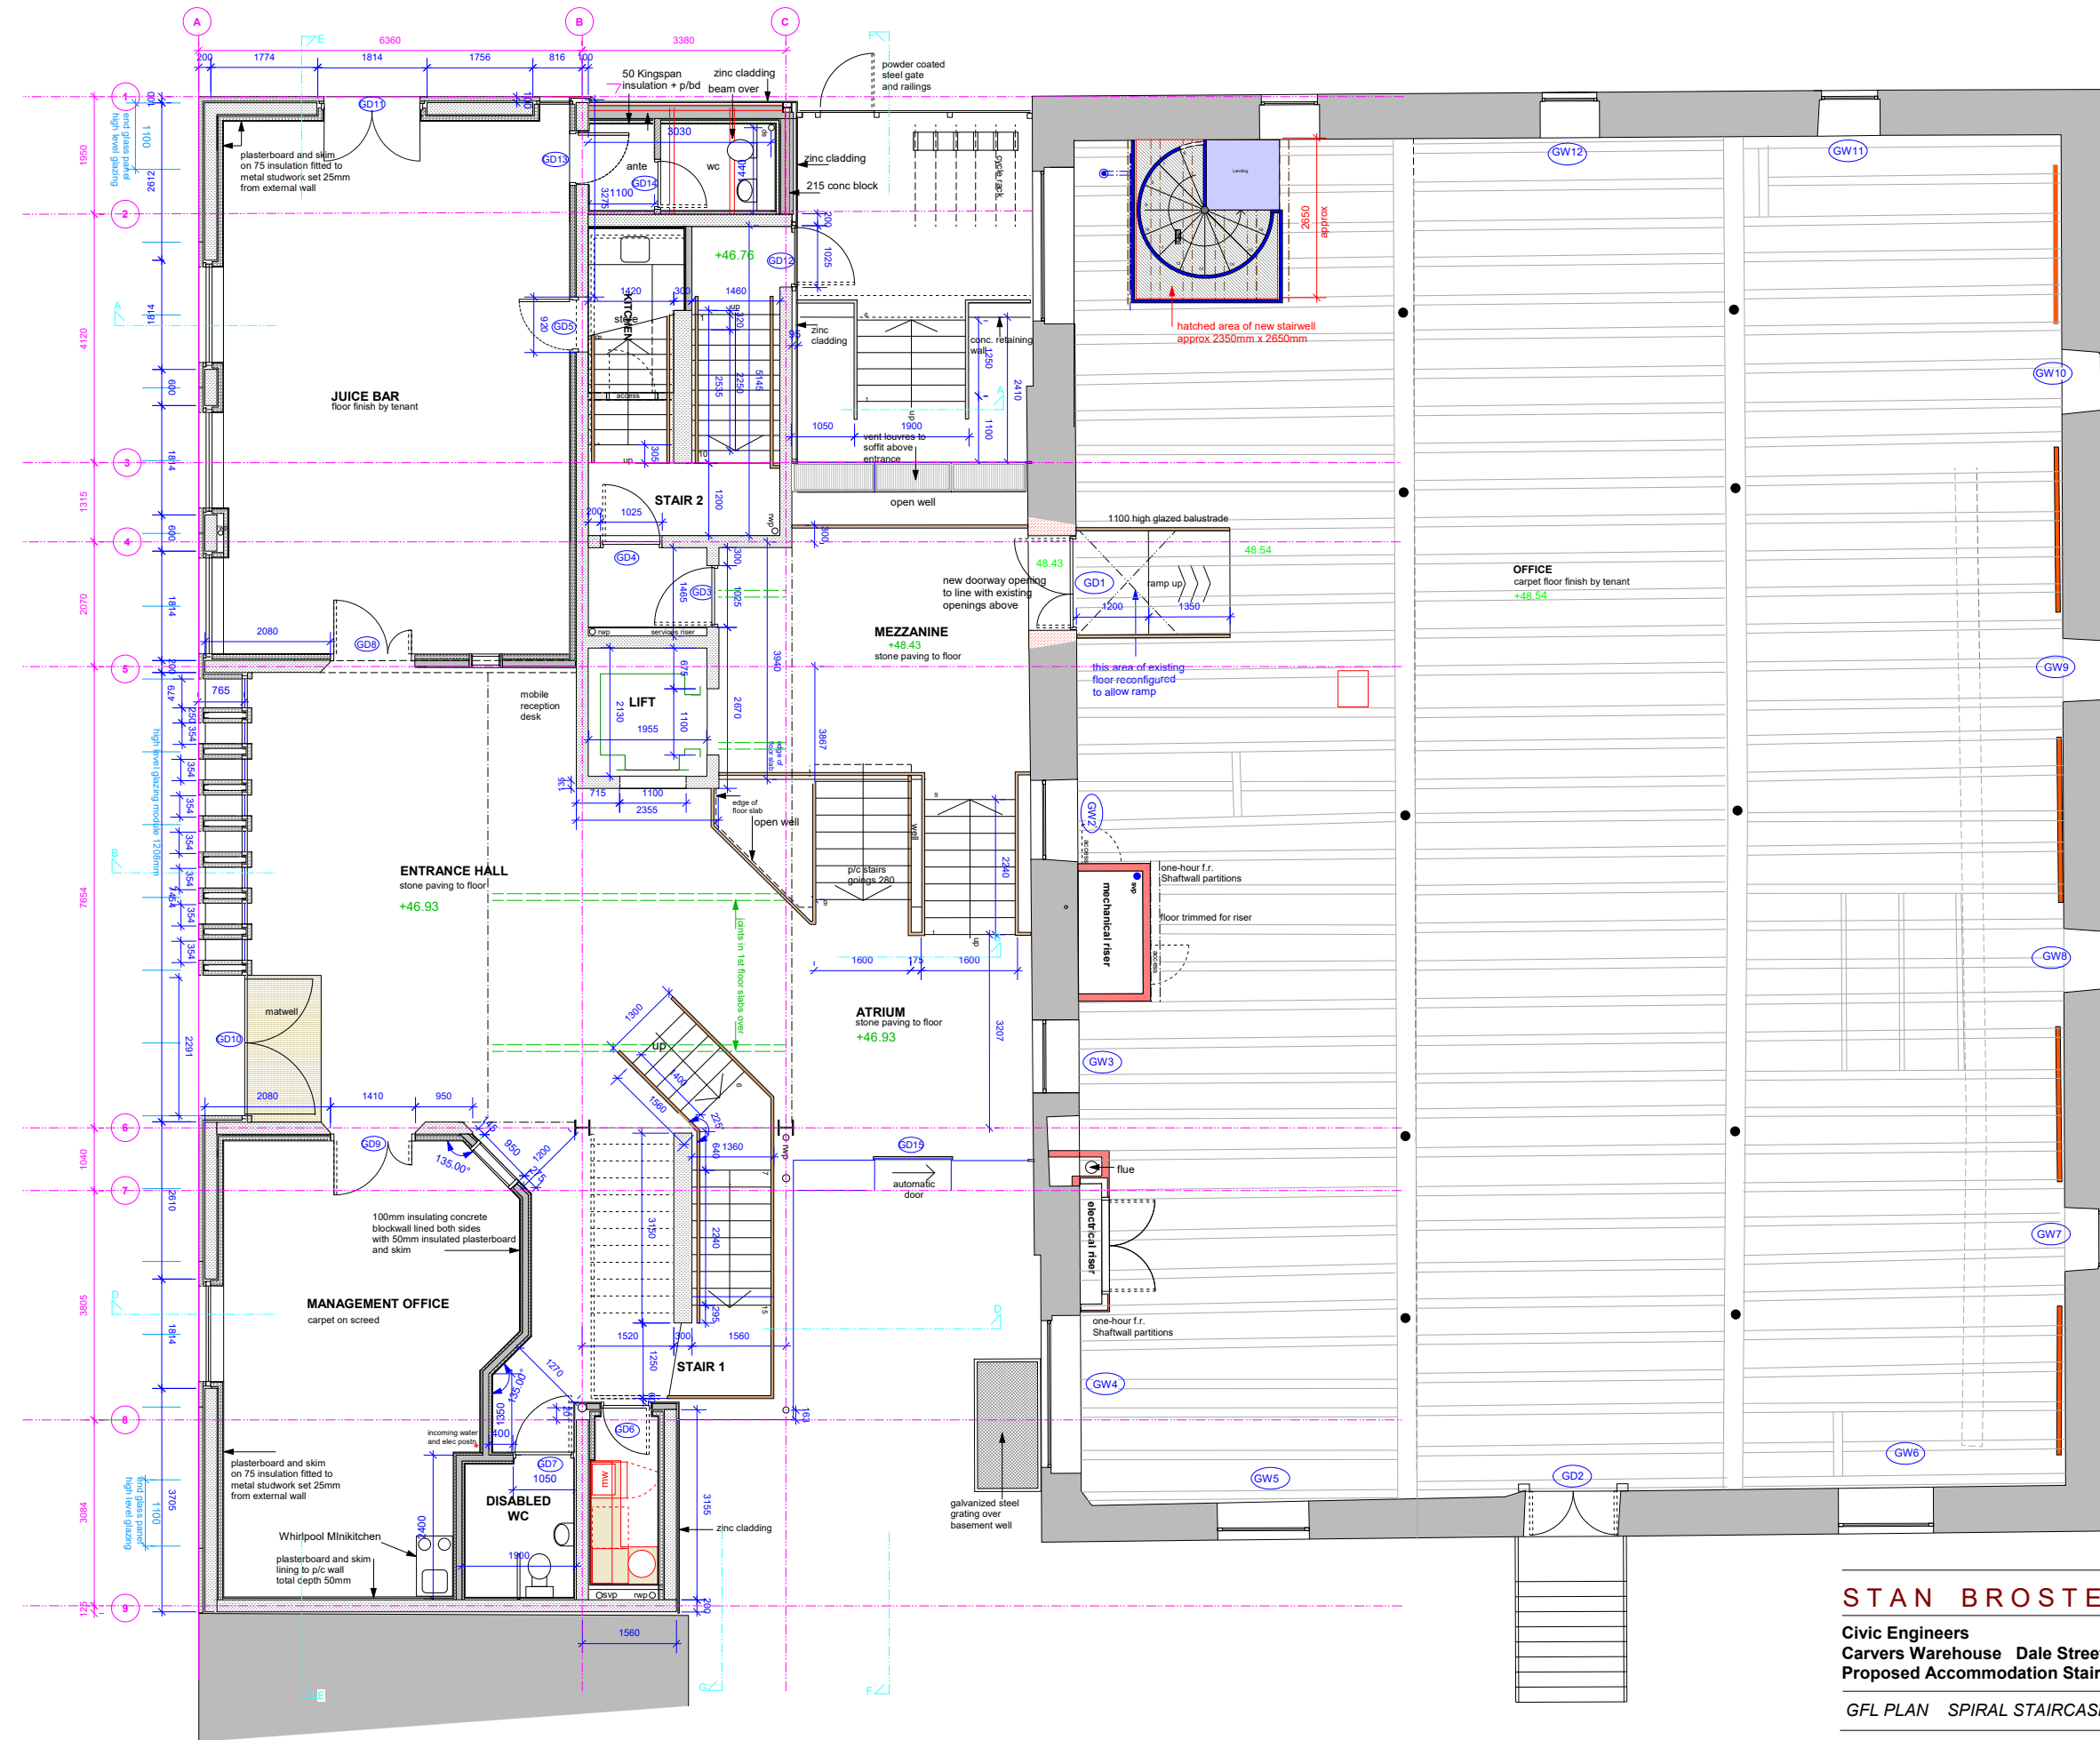

STAN BROSTER DESIGN

Civic Engineers
Carvers Warehouse Dale Street Manchester
Proposed Accommodation Stair LG - G Floors

GFL PLAN SPIRAL STAIRCASE

scale: 1:100 @ A2 July 2022

CE/CW / 01C