



Section AA'

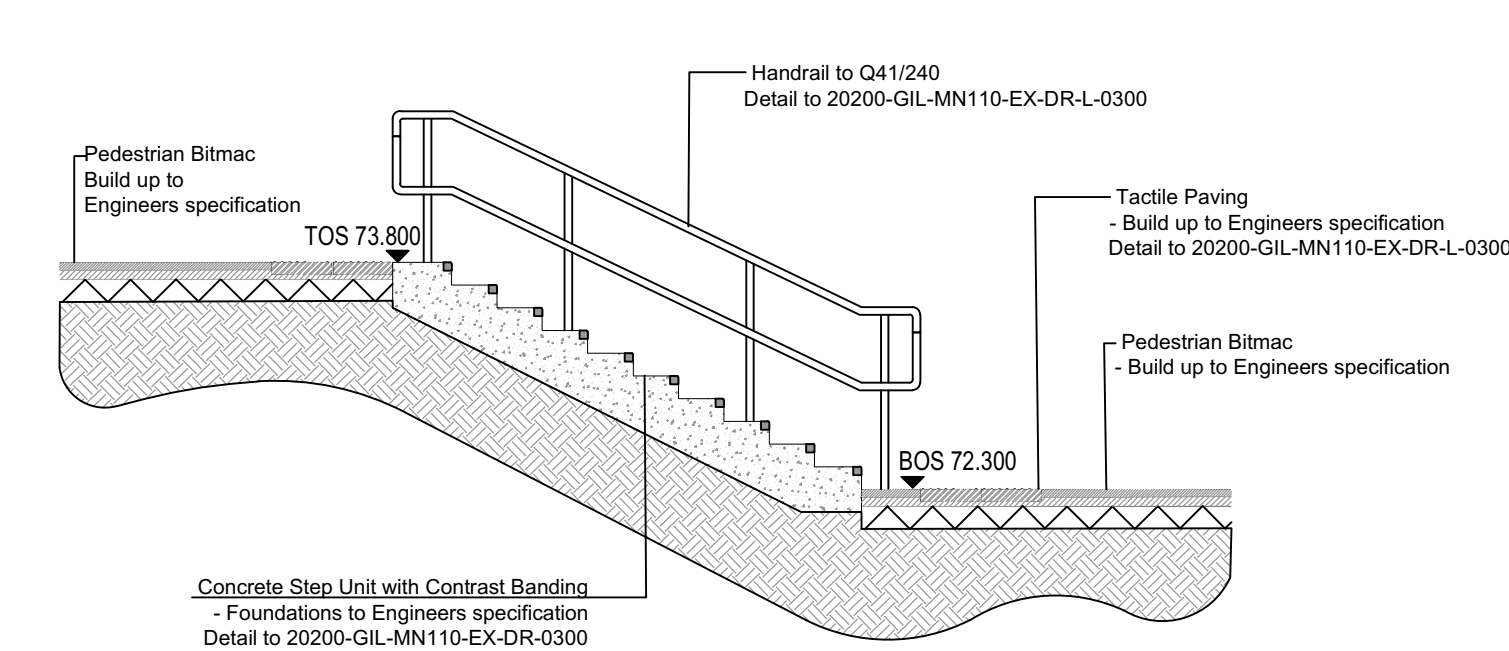


A

Section BB'

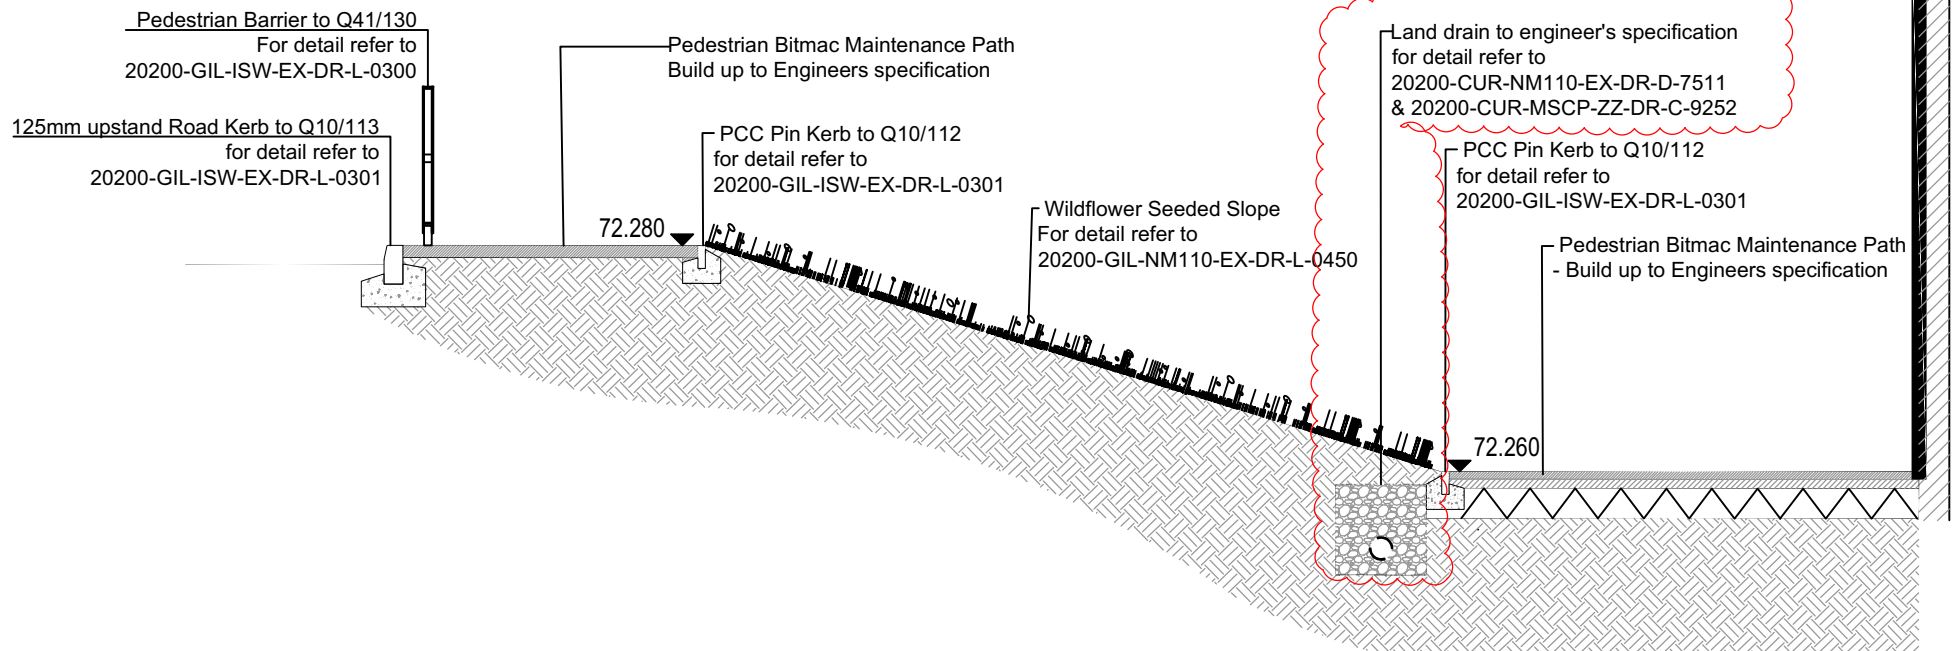

B


Section CC'

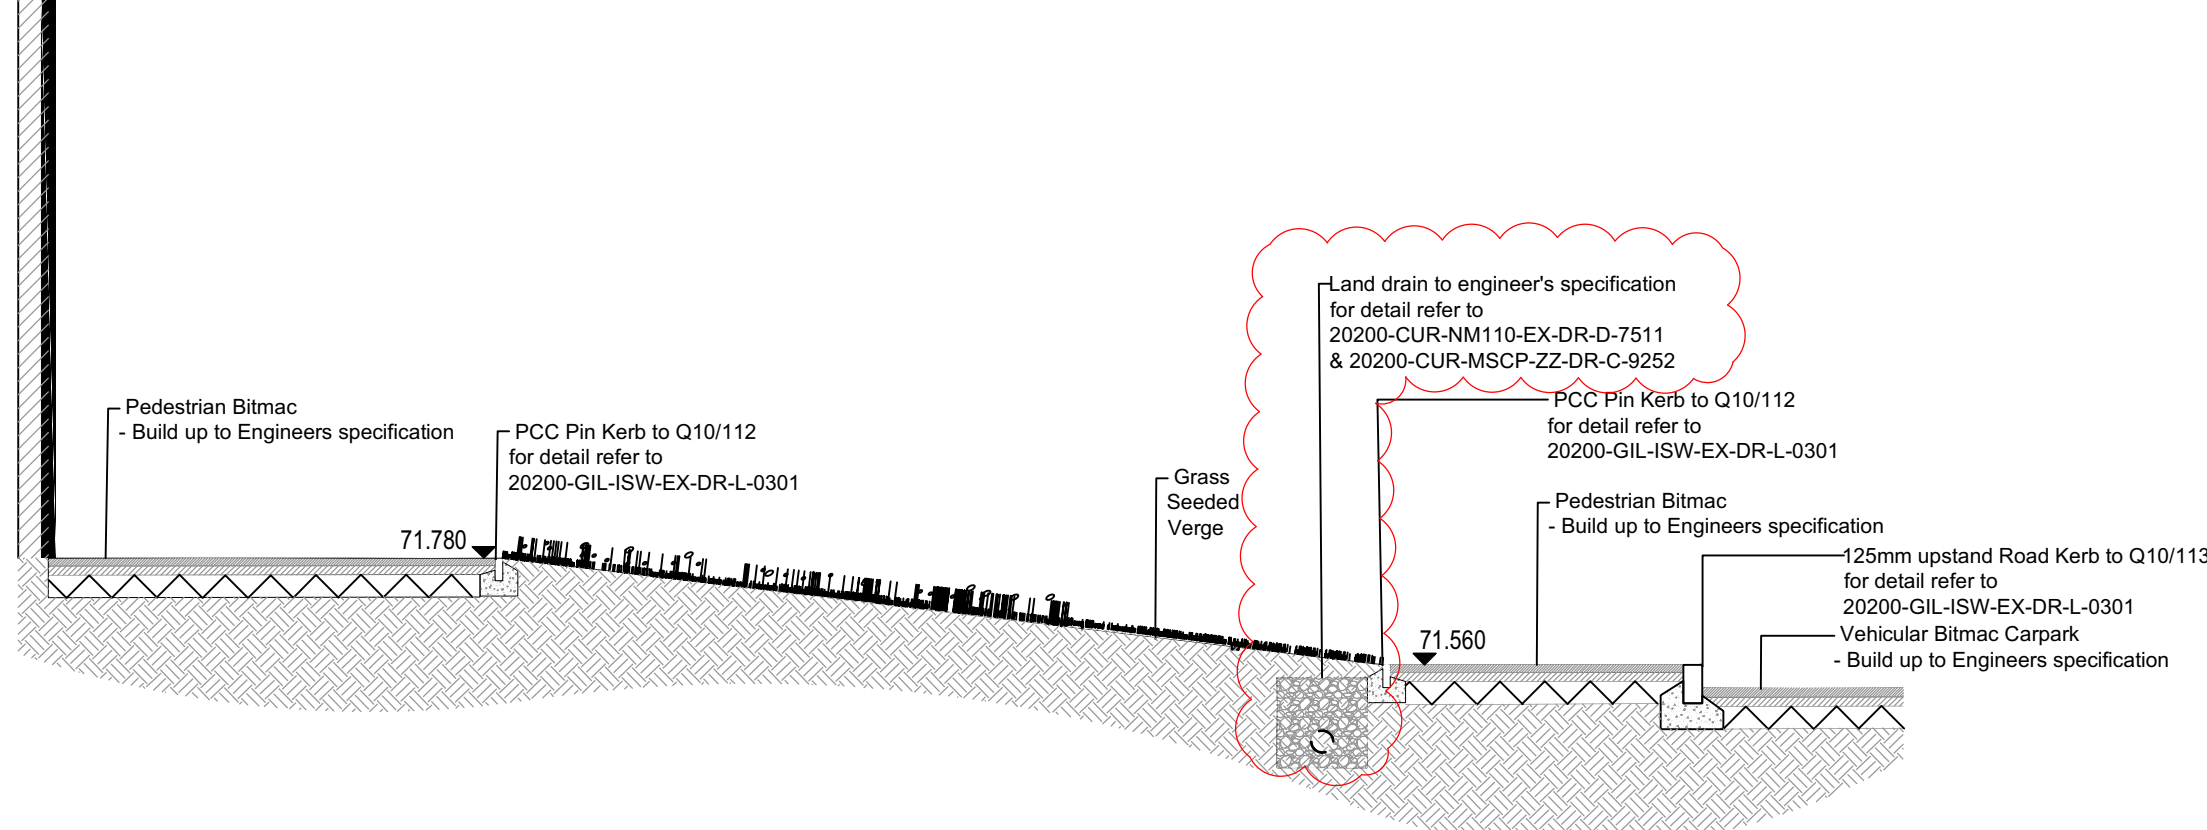

C


C'

Section DD'

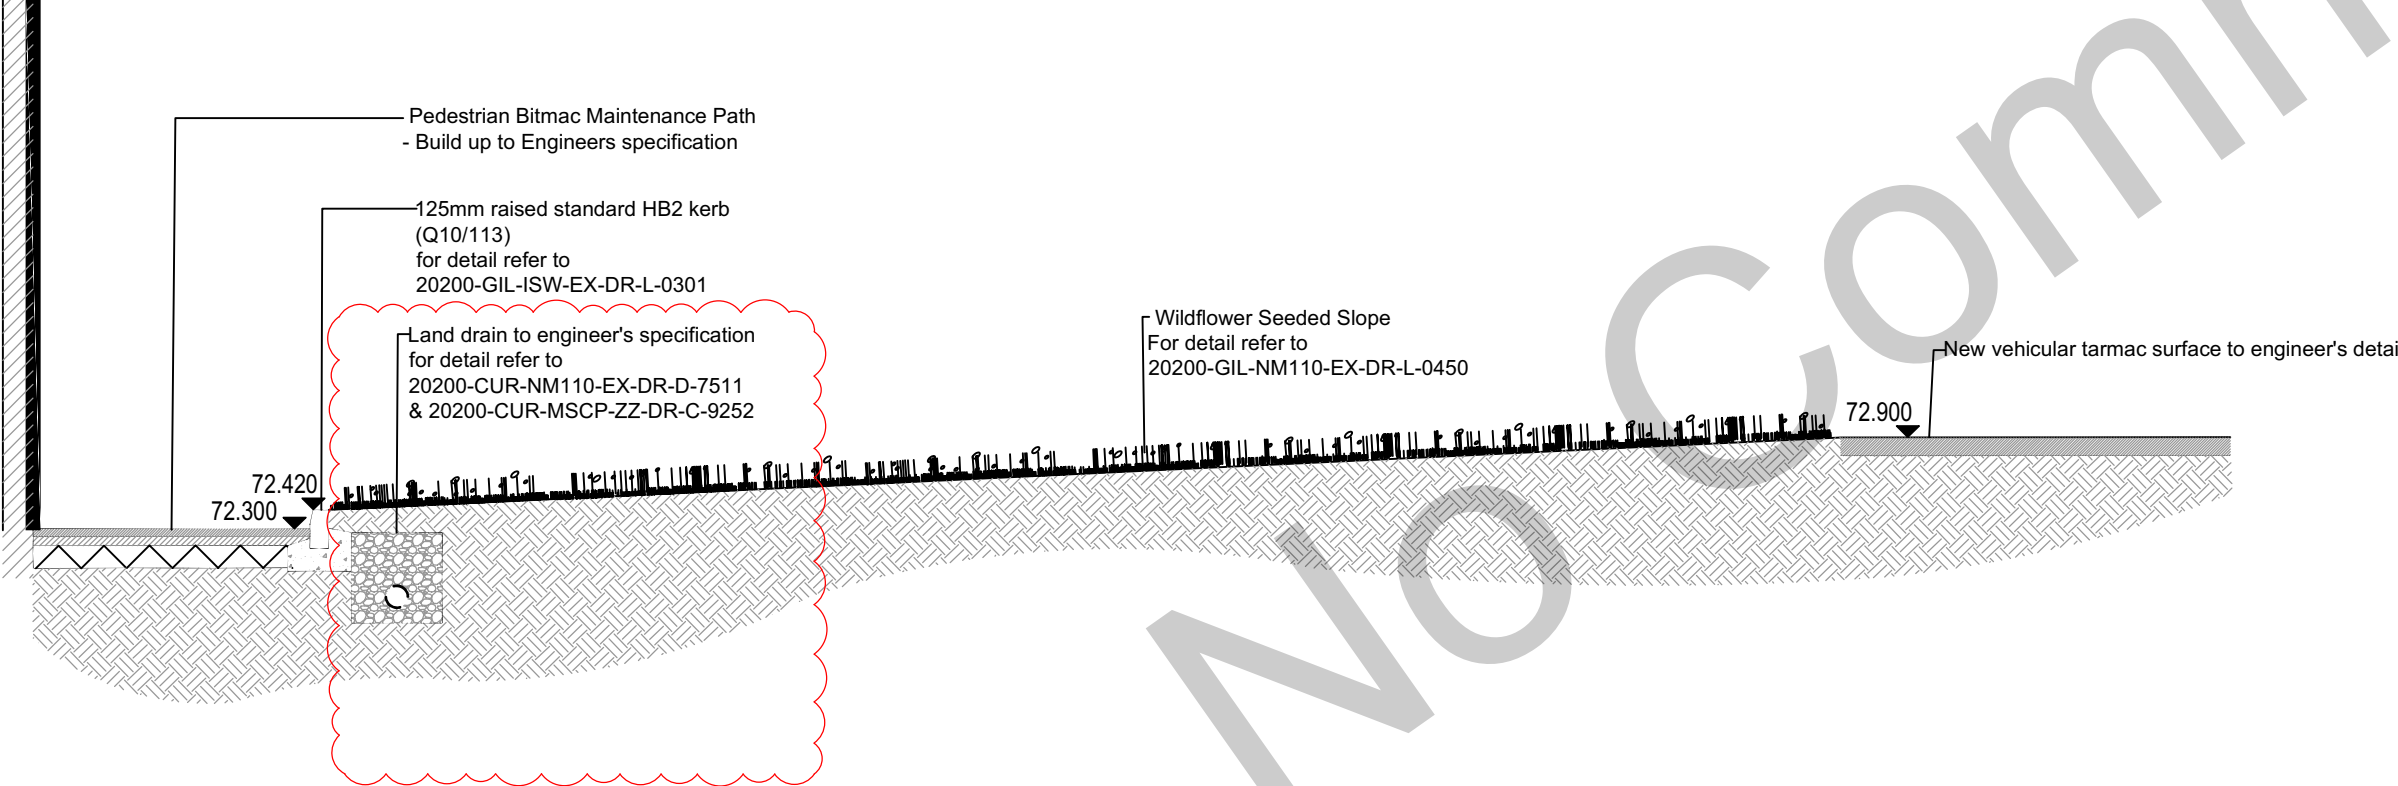

D

D'

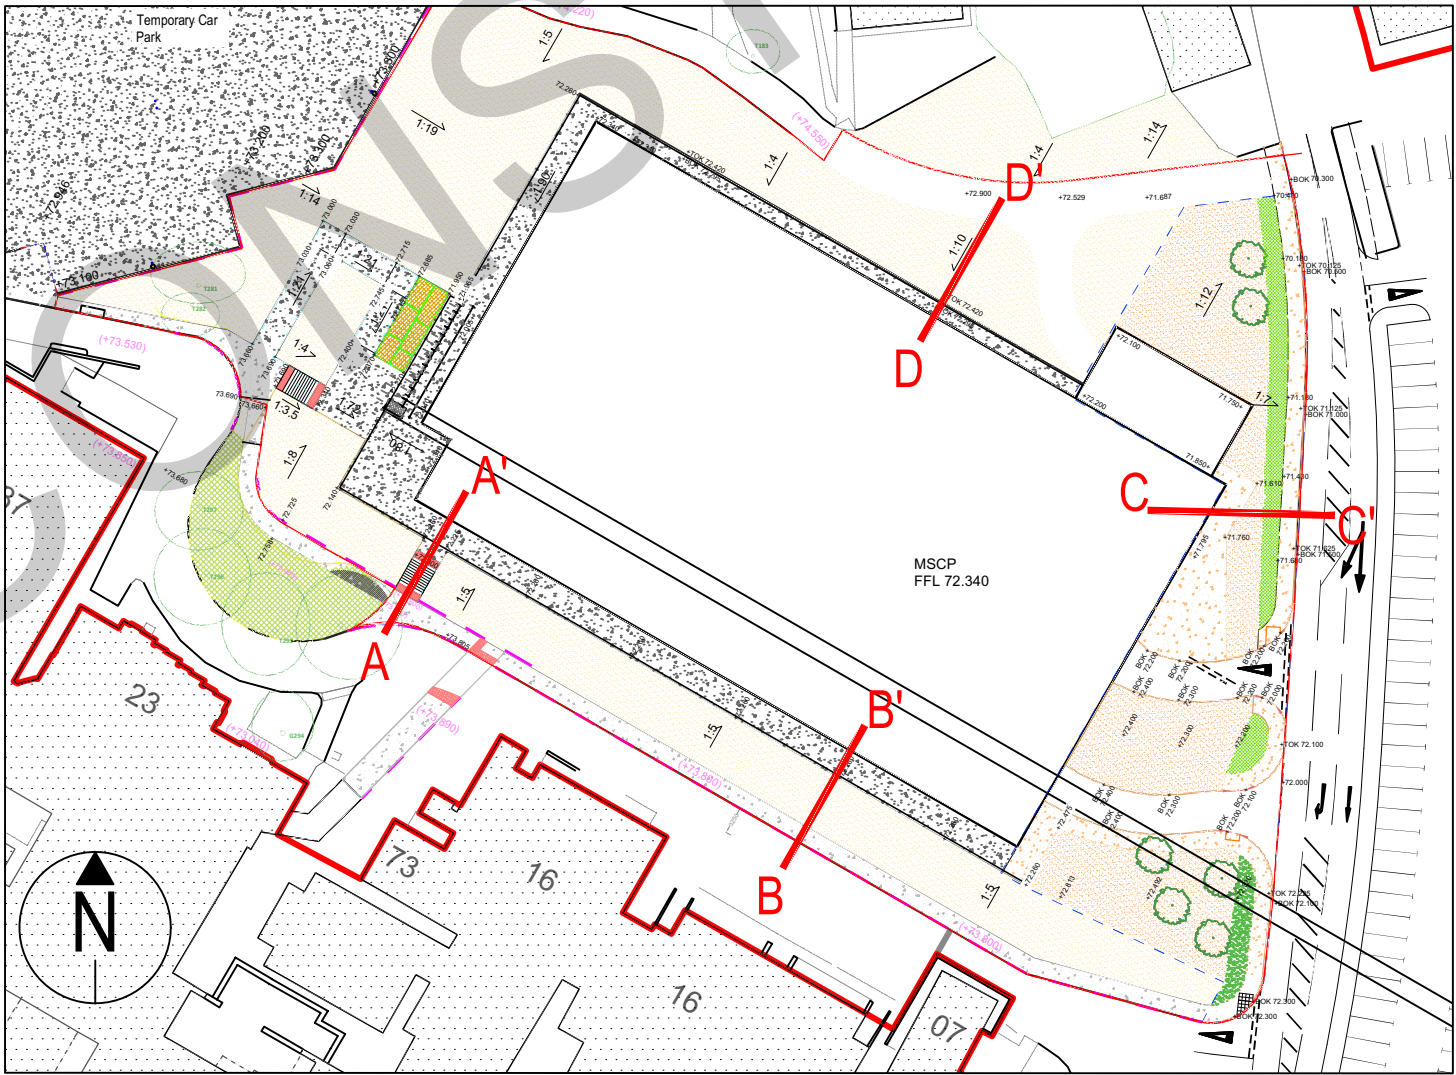

- Notes
1. Do not scale from drawing, use figured dimensions only.
 2. All dimensions to be checked onsite.
 3. This drawing to be read in conjunction with all other Gillespies drawings and specifications.

Ordnance Information shown is reproduced from Ordnance Survey material with the permission of Ordnance Survey on behalf of the Controller of Her Majesty's Stationary Office (© Crown Copyright). Unauthorised reproduction infringes Crown Copyright and may lead to prosecution or civil proceedings. License No. 1000 17362

REV.	DESCRIPTION	DATE	DRW.	CHK.
C02	Typical detail references added. Land drain added	16.06.2022	MS	PL
C01	Construction issue	06.06.2022	PL	JG
P03	Section BB' updated with pedestrian barrier	07.04.2022	YZ	JG
P02	Final Stage 4 issue following comments	08.03.2022	YZ	JG
P01	Issue for Stage 4 redesign	22.11.2021	YZ	JG



GILLESPIES

Westgate House, 44 Hale Road, W14 2EX
P: 0161 928 7715 E: design.manchester@gillespies.co.uk

PROJECT
North Manchester General Hospital

TITLE
MSCP Landscape Sections
2 of 2

STATUS
S4

PURPOSE OF ISSUE
FOR CONSTRUCTION

DRAWN BY
YZ

CHECKED BY
JG

DATE
18/11/2021

SCALE (@A1)
1:50

PROJECT NUMBER
P20549-00-001

FILE DRAWING NUMBER
20200-GIL-INZ-EX-DR-L-0201

REV.
C02