



The Contractor is responsible for checking dimensions and any discrepancy to be verified with the Architects before proceeding. Figured dimensions to be worked to only. Subject to all Local Authority and Statutory approvals.
DO NOT SCALE

PLANNING

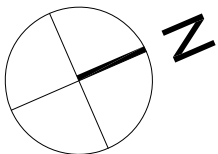

1:1250

(measured in metres)

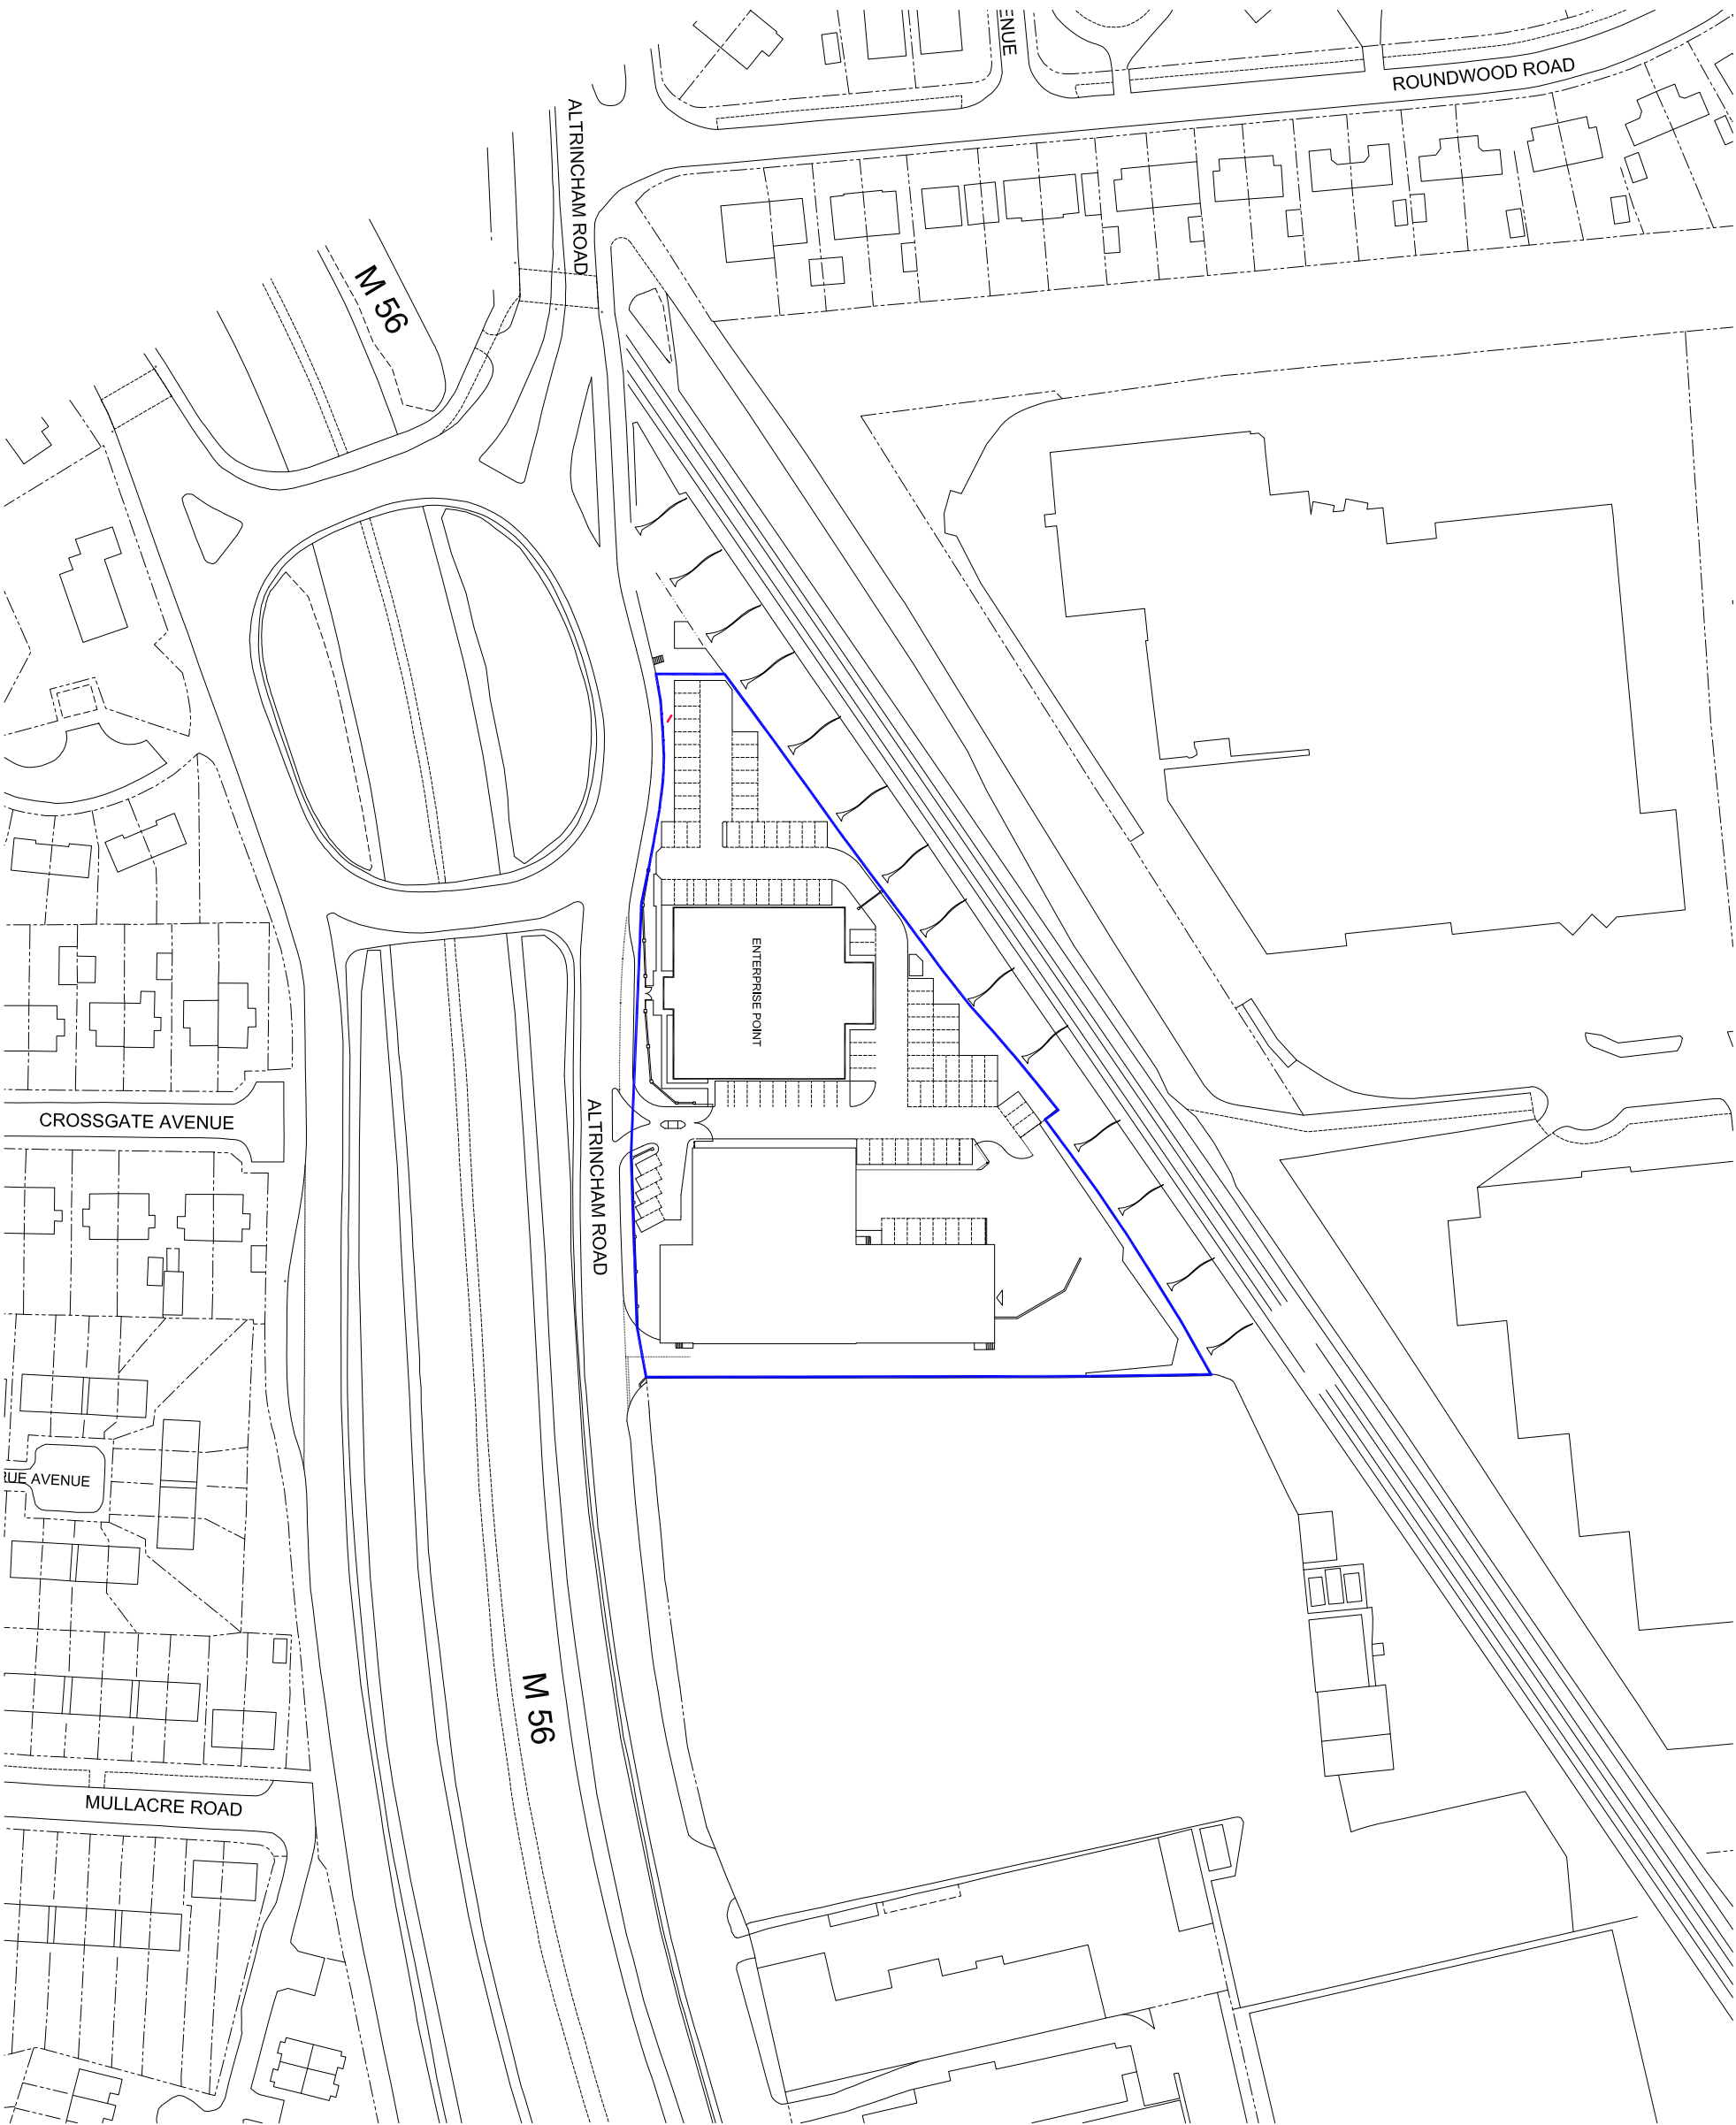

REV	DESCRIPTION	DATE

EMERSON HOUSE, HERES LANE,
ALDERLEY EDGE,
CHESHIRE S89 7LF
Tel: (01253) 580400, Fax: (01253) 582276



ENTERPRISE POINT
ALTRINCHAM ROAD, SHARSTON

LOCATION PLAN

scale	ref	checked	date
1:1250 @ A3	L.P.S.		26.09.22

Drawing no.

172-PLA-2003