




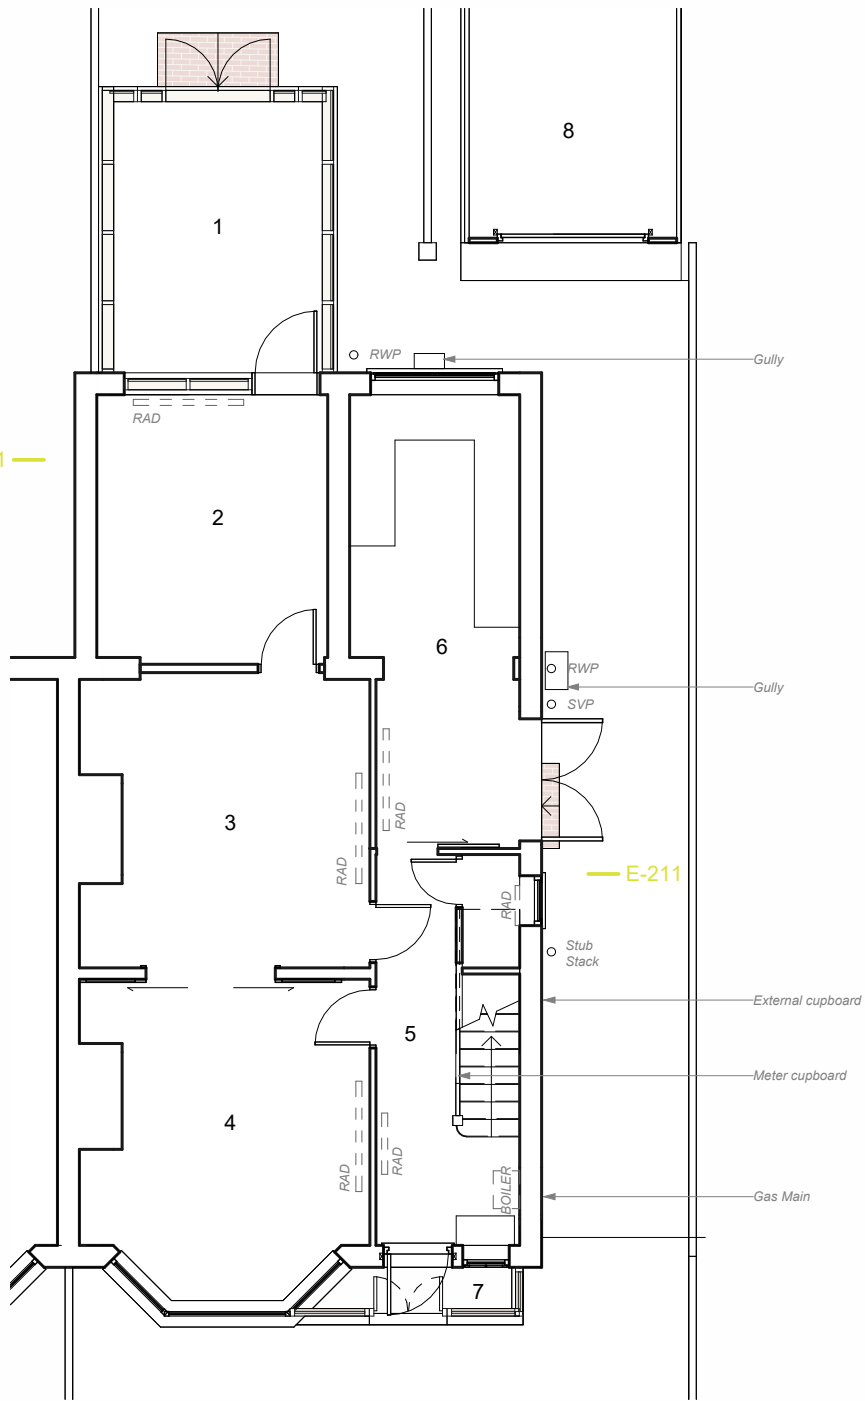

Existing Ground Floor Plan
1 : 100

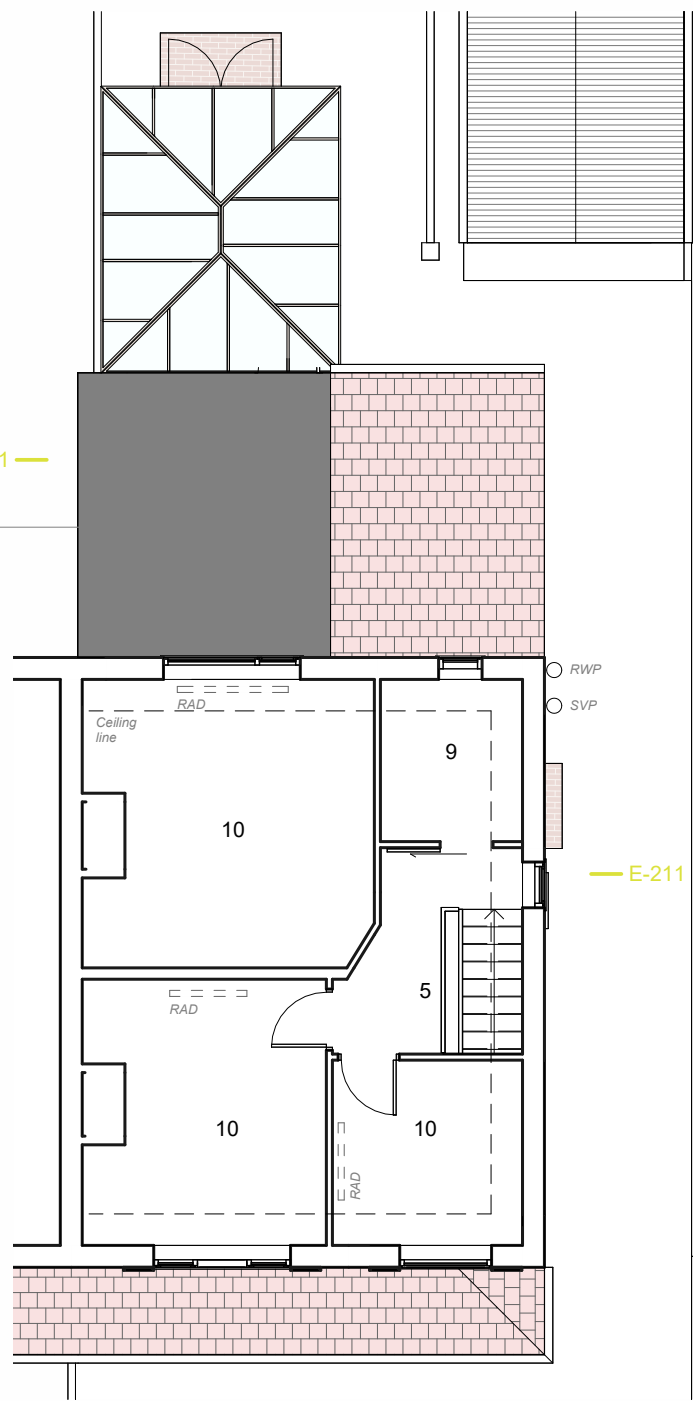

Existing First Floor Plan
1 : 100

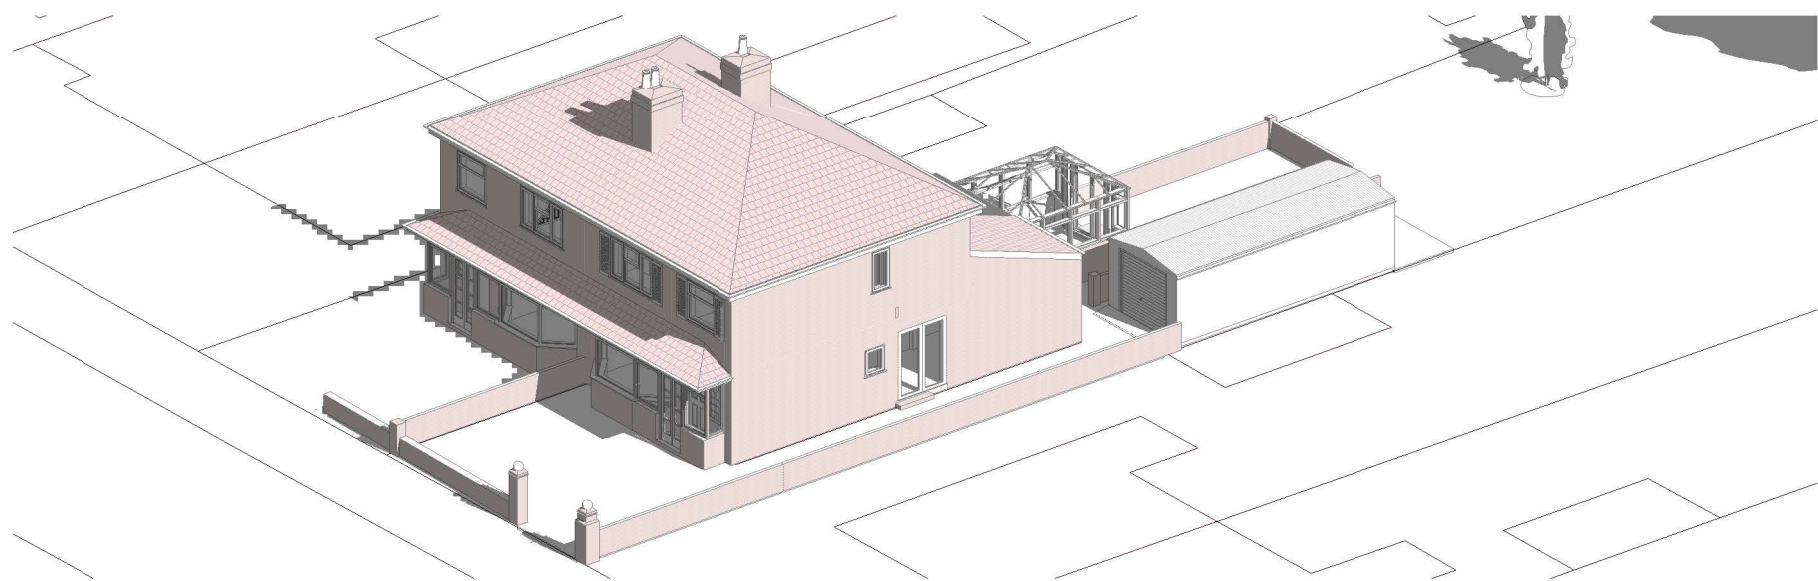

Existing Axonometric View

- 1 Conservatory
- 2 Sitting Room
- 3 Dining Room
- 4 Living Room
- 5 Hallway
- 6 Kitchen
- 7 Porch
- 8 Garage
- 9 Bathroom
- 10 Bedroom



Loop Systems Limited

2 Commercial Street
Manchester M15 4RQ

loopsystems.co.uk
info@loopsystems.co.uk
0161 839 9613

SCALE

1:100



359
199 Manley
Road

199 Manley Road
Chorlton
Manchester
M21 0GY



E-110 - A

Existing Floor Plans

FOR PLANNING

A For Planning 03.10.22 TP

LOOP-359- E-110- A

© Loop Systems Limited, 2022
Given dimensions to be taken in preference to
measured. Any discrepancies to be brought to
the attention of the Architect.