

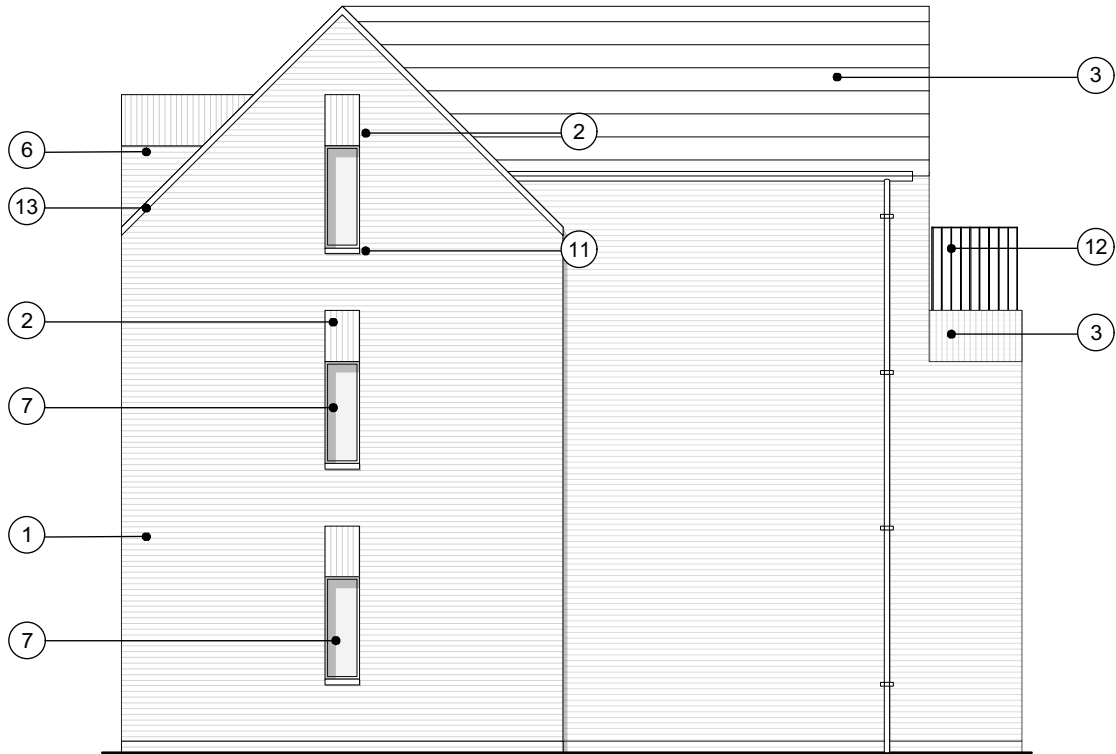
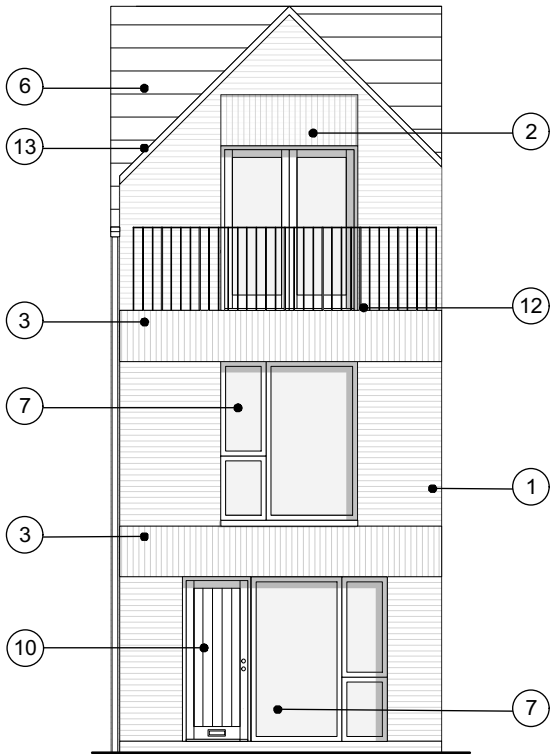


MATERIALS KEY

- 1. RED BRICK TYPE 1 - STRETCHER BOND WITH FLUSH MORTAR JOINTS
- 2. RED BRICK TYPE 2 - RECESSED HEADER PANELS WITH SOLDIER COURSING AND RAKED MORTAR JOINTS
- 3. RED BRICK TYPE 3 - SOLDIER COURSING WITH FLUSH MORTAR JOINTS
- 4. RED BRICK TYPE 4 - FEATURE PANELS WITH PROJECTING FLEMISH BOND
- 5. DARK GREY ALUMINIUM CLADDING
- 6. CEMBRITJUTLAND FIBRE CEMENT ROOF SLATES
- 7. DARK GREY ALUMINIUM WINDOWS/DOORS - CLEAR GLAZING
- 8. DARK GREY ALUMINIUM WINDOWS/DOORS - OBSCURE GLAZING
- 9. GALVANISED ROUND RAINWATER GOODS (RISE AND FALL BRACKETS TO GUTTERS)
- 10. VERTICALLY PLANKED TIMBER ENTRANCE DOOR
- 11. PROJECTING RED BRICK CILLS
- 12. PPC STEEL BALUSTRADING
- 13. KYTUN SLATE DRY VERGE SYSTEM

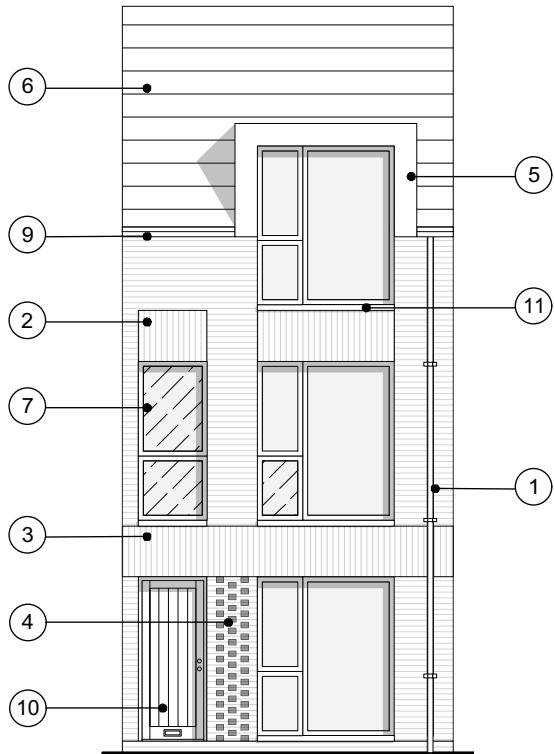

SPANDREL PANEL

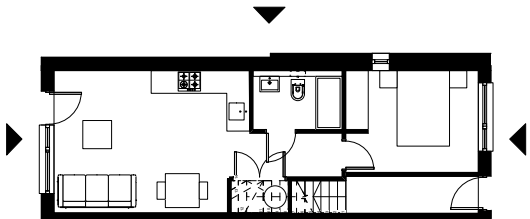

APARTMENT TYPE 1A AND 2A ELEVATIONS

1:100 @ A3

0M 2M 4M 6M 8M 10M

PLANNING

| A        | 01/09/22 | ADDED SPANDREL PANEL FOR COMPLIANCE WITH PART Q |
|----------|----------|-------------------------------------------------|
| REVISION | DATE     | DESCRIPTION                                     |

|                                                    |                     |
|----------------------------------------------------|---------------------|
| CLIENT: BRITANNIA GROUP                            |                     |
| PROJECT: NEW RESIDENTIAL DEVELOPMENT               |                     |
| ADDRESS: VICTORIA PARK PROBATION CENTRE            |                     |
| DRAWING TITLE: APARTMENT TYPE 1A AND 2A ELEVATIONS |                     |
| SCALE: 1:100 @ A3                                  | DATE: DECEMBER 2021 |
| DRAWING NO: A647_P_310A                            |                     |

OLLIER SMURTHWAITE ARCHITECTS

40 King Street, Manchester, M2 6BA

T 0161 883 0838  
F 0161 883 0839  
E mail@olliersmurthwaite.com