
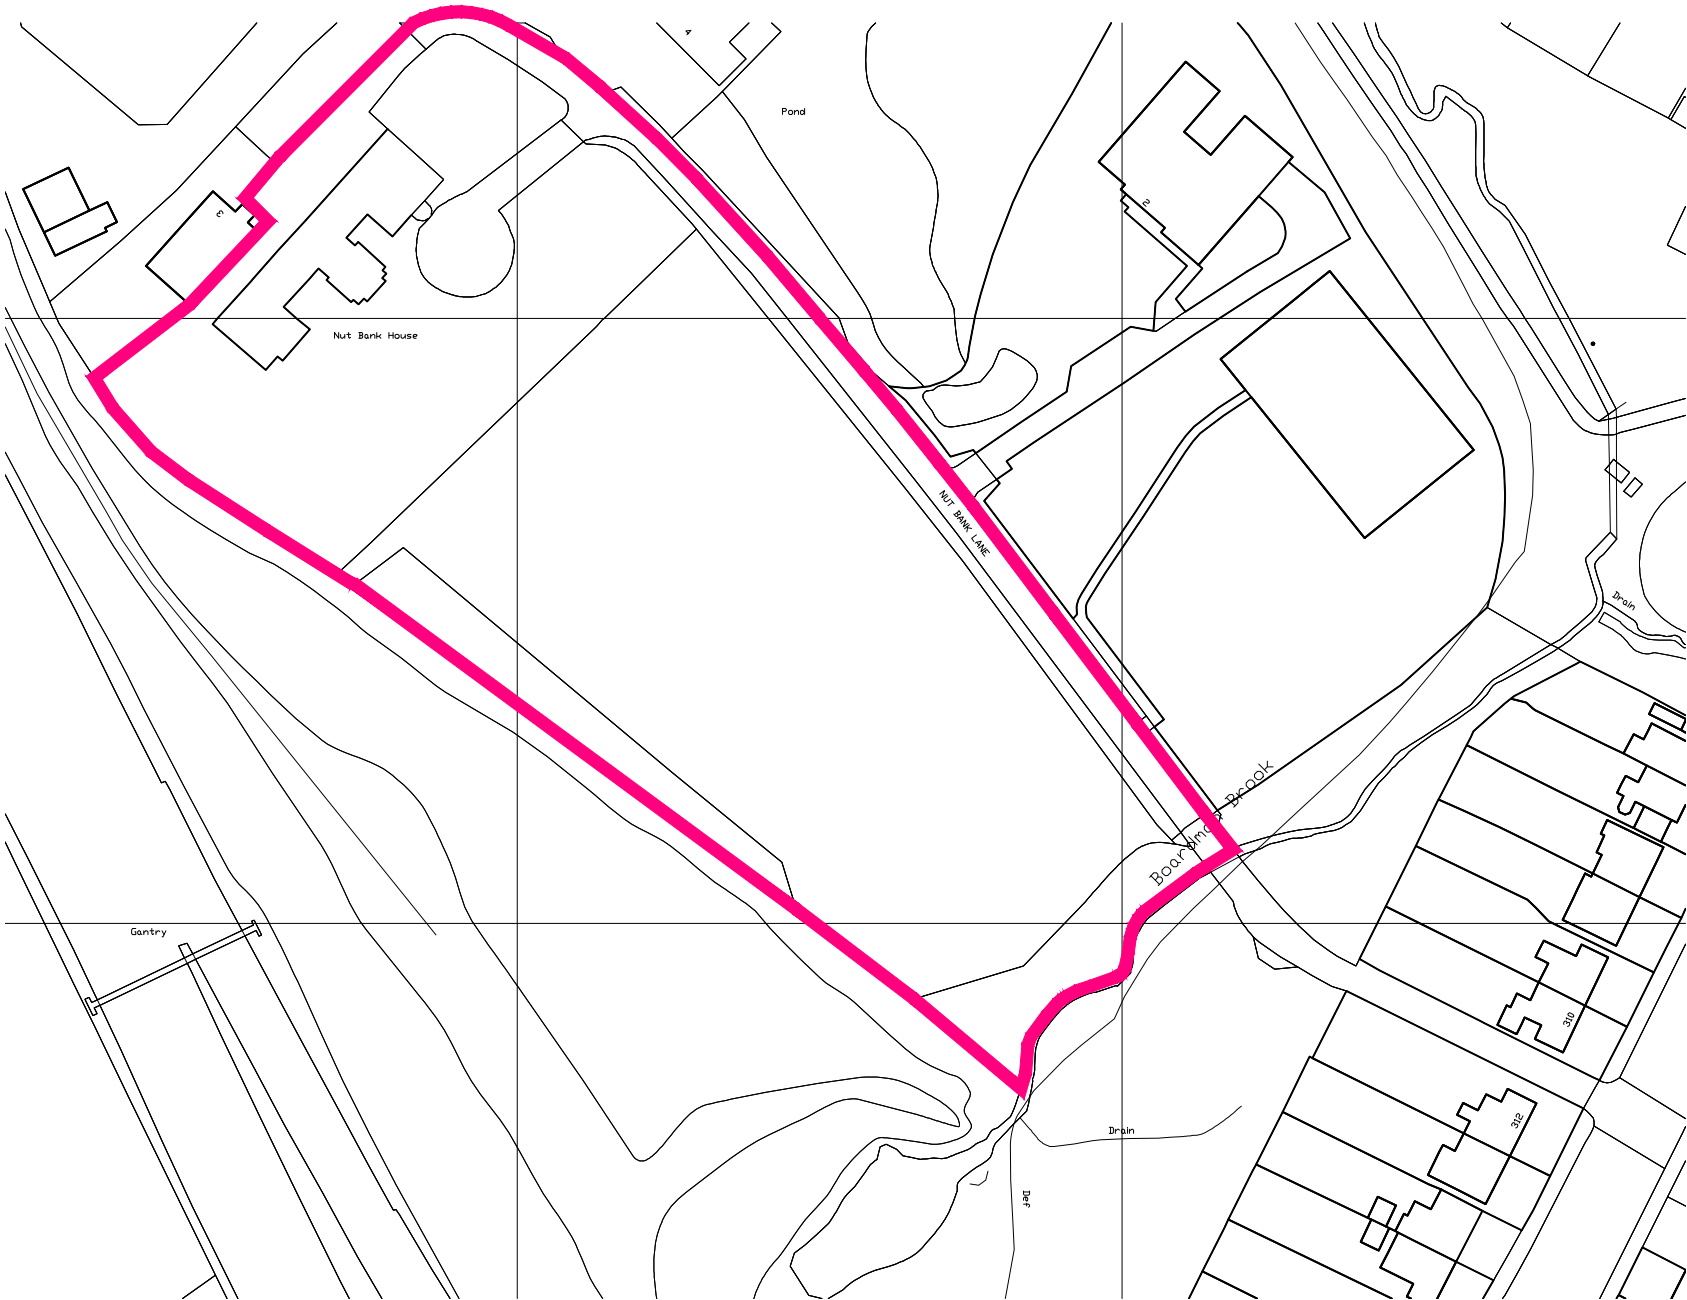


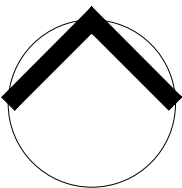

LOCATION PLAN
SCALE 1:1250 @ A3

theCAVE

THE COLONY ALTRINCHAM RD WILMSLOW SK9 4LY
01625 838 632 www.the-cave.co.uk mail@the-cave.co.uk

PROJECT :

1 NUTBANK LANE
PROPOSED OUBUILDING

DRAWING TITLE :

LOCATION PLAN

SCALE :	DRAWN BY :	DATE :
1:1250 A3	CAJ	APR 22
DWG N° :	REVISION :	CHECKED :
103.46- LP	.	JPH