



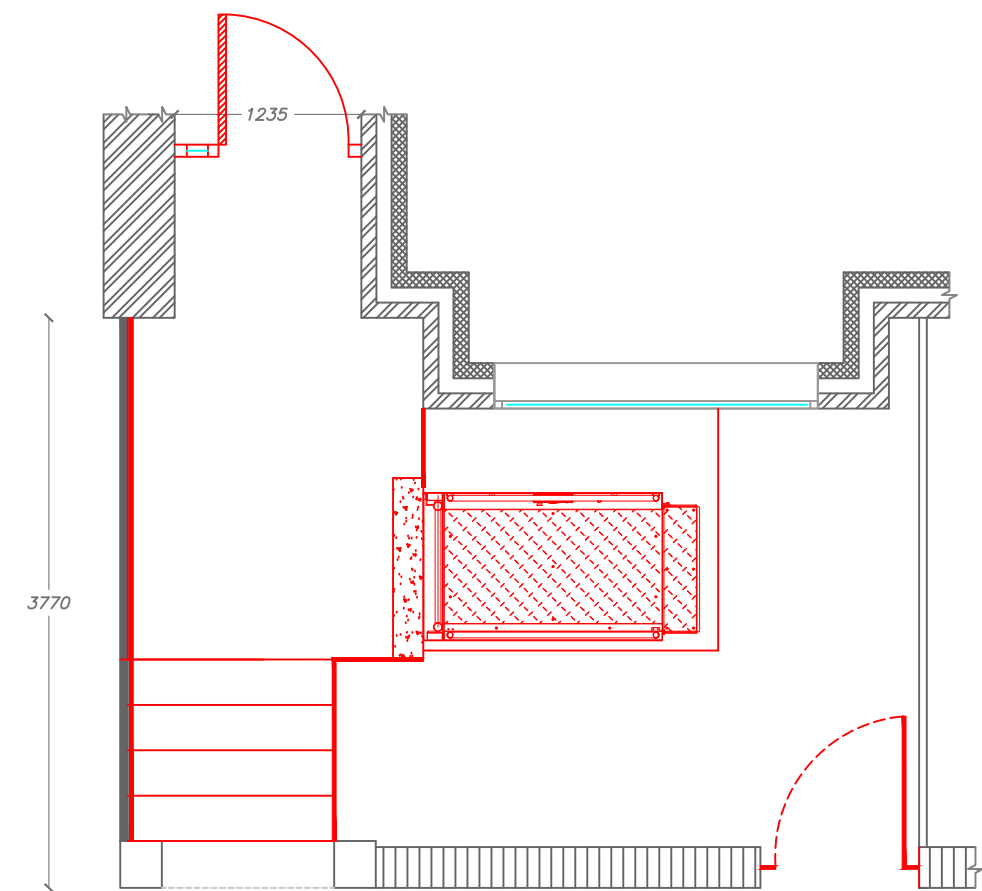

Manchester Equipment & Adaptations Partnership Technical Officer Service 29 Poland St, Unit 1 Ancoats, Manchester, M4 6AZ	Applicants name: Tariq Javed Property address: 19 Scarsdale Rd Longsight Manchester M14 5PZ	Revisions:	Drawn By: Shaun Stephenson	Date:25/10/2022
		REV SS -	Scale: 1:50	Paper Size: A3

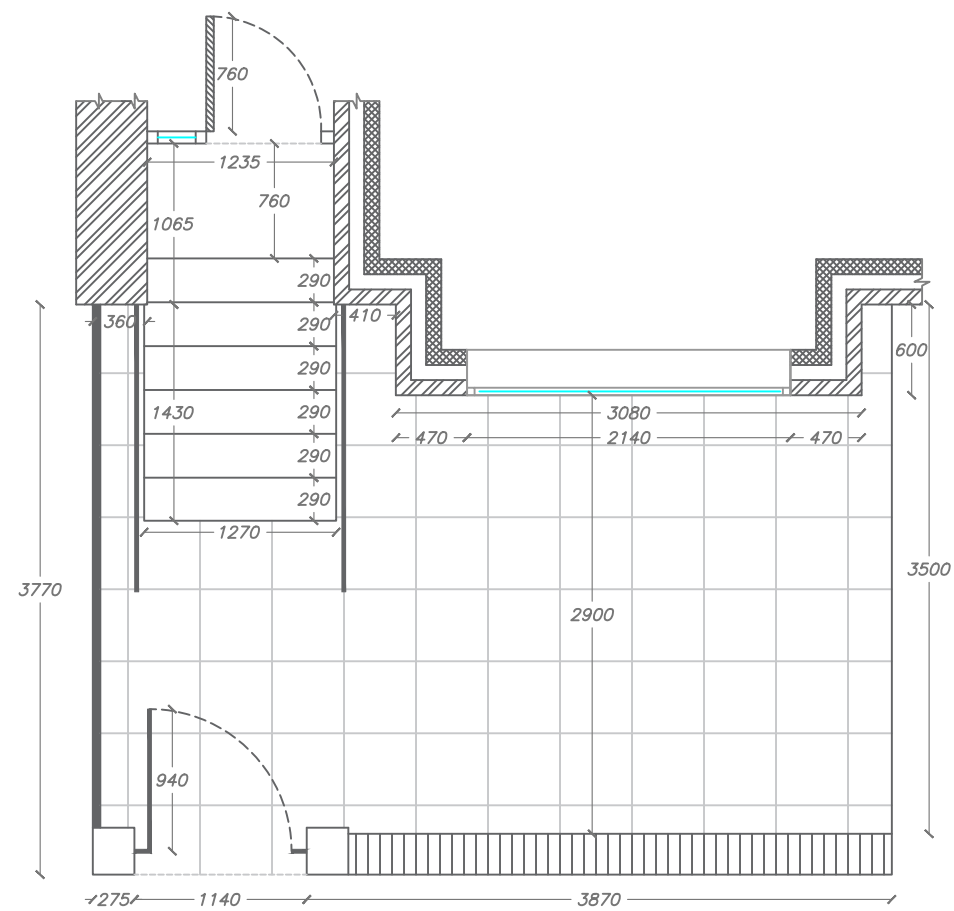

**Manchester
Equipment &
Adaptations
Partnership**