


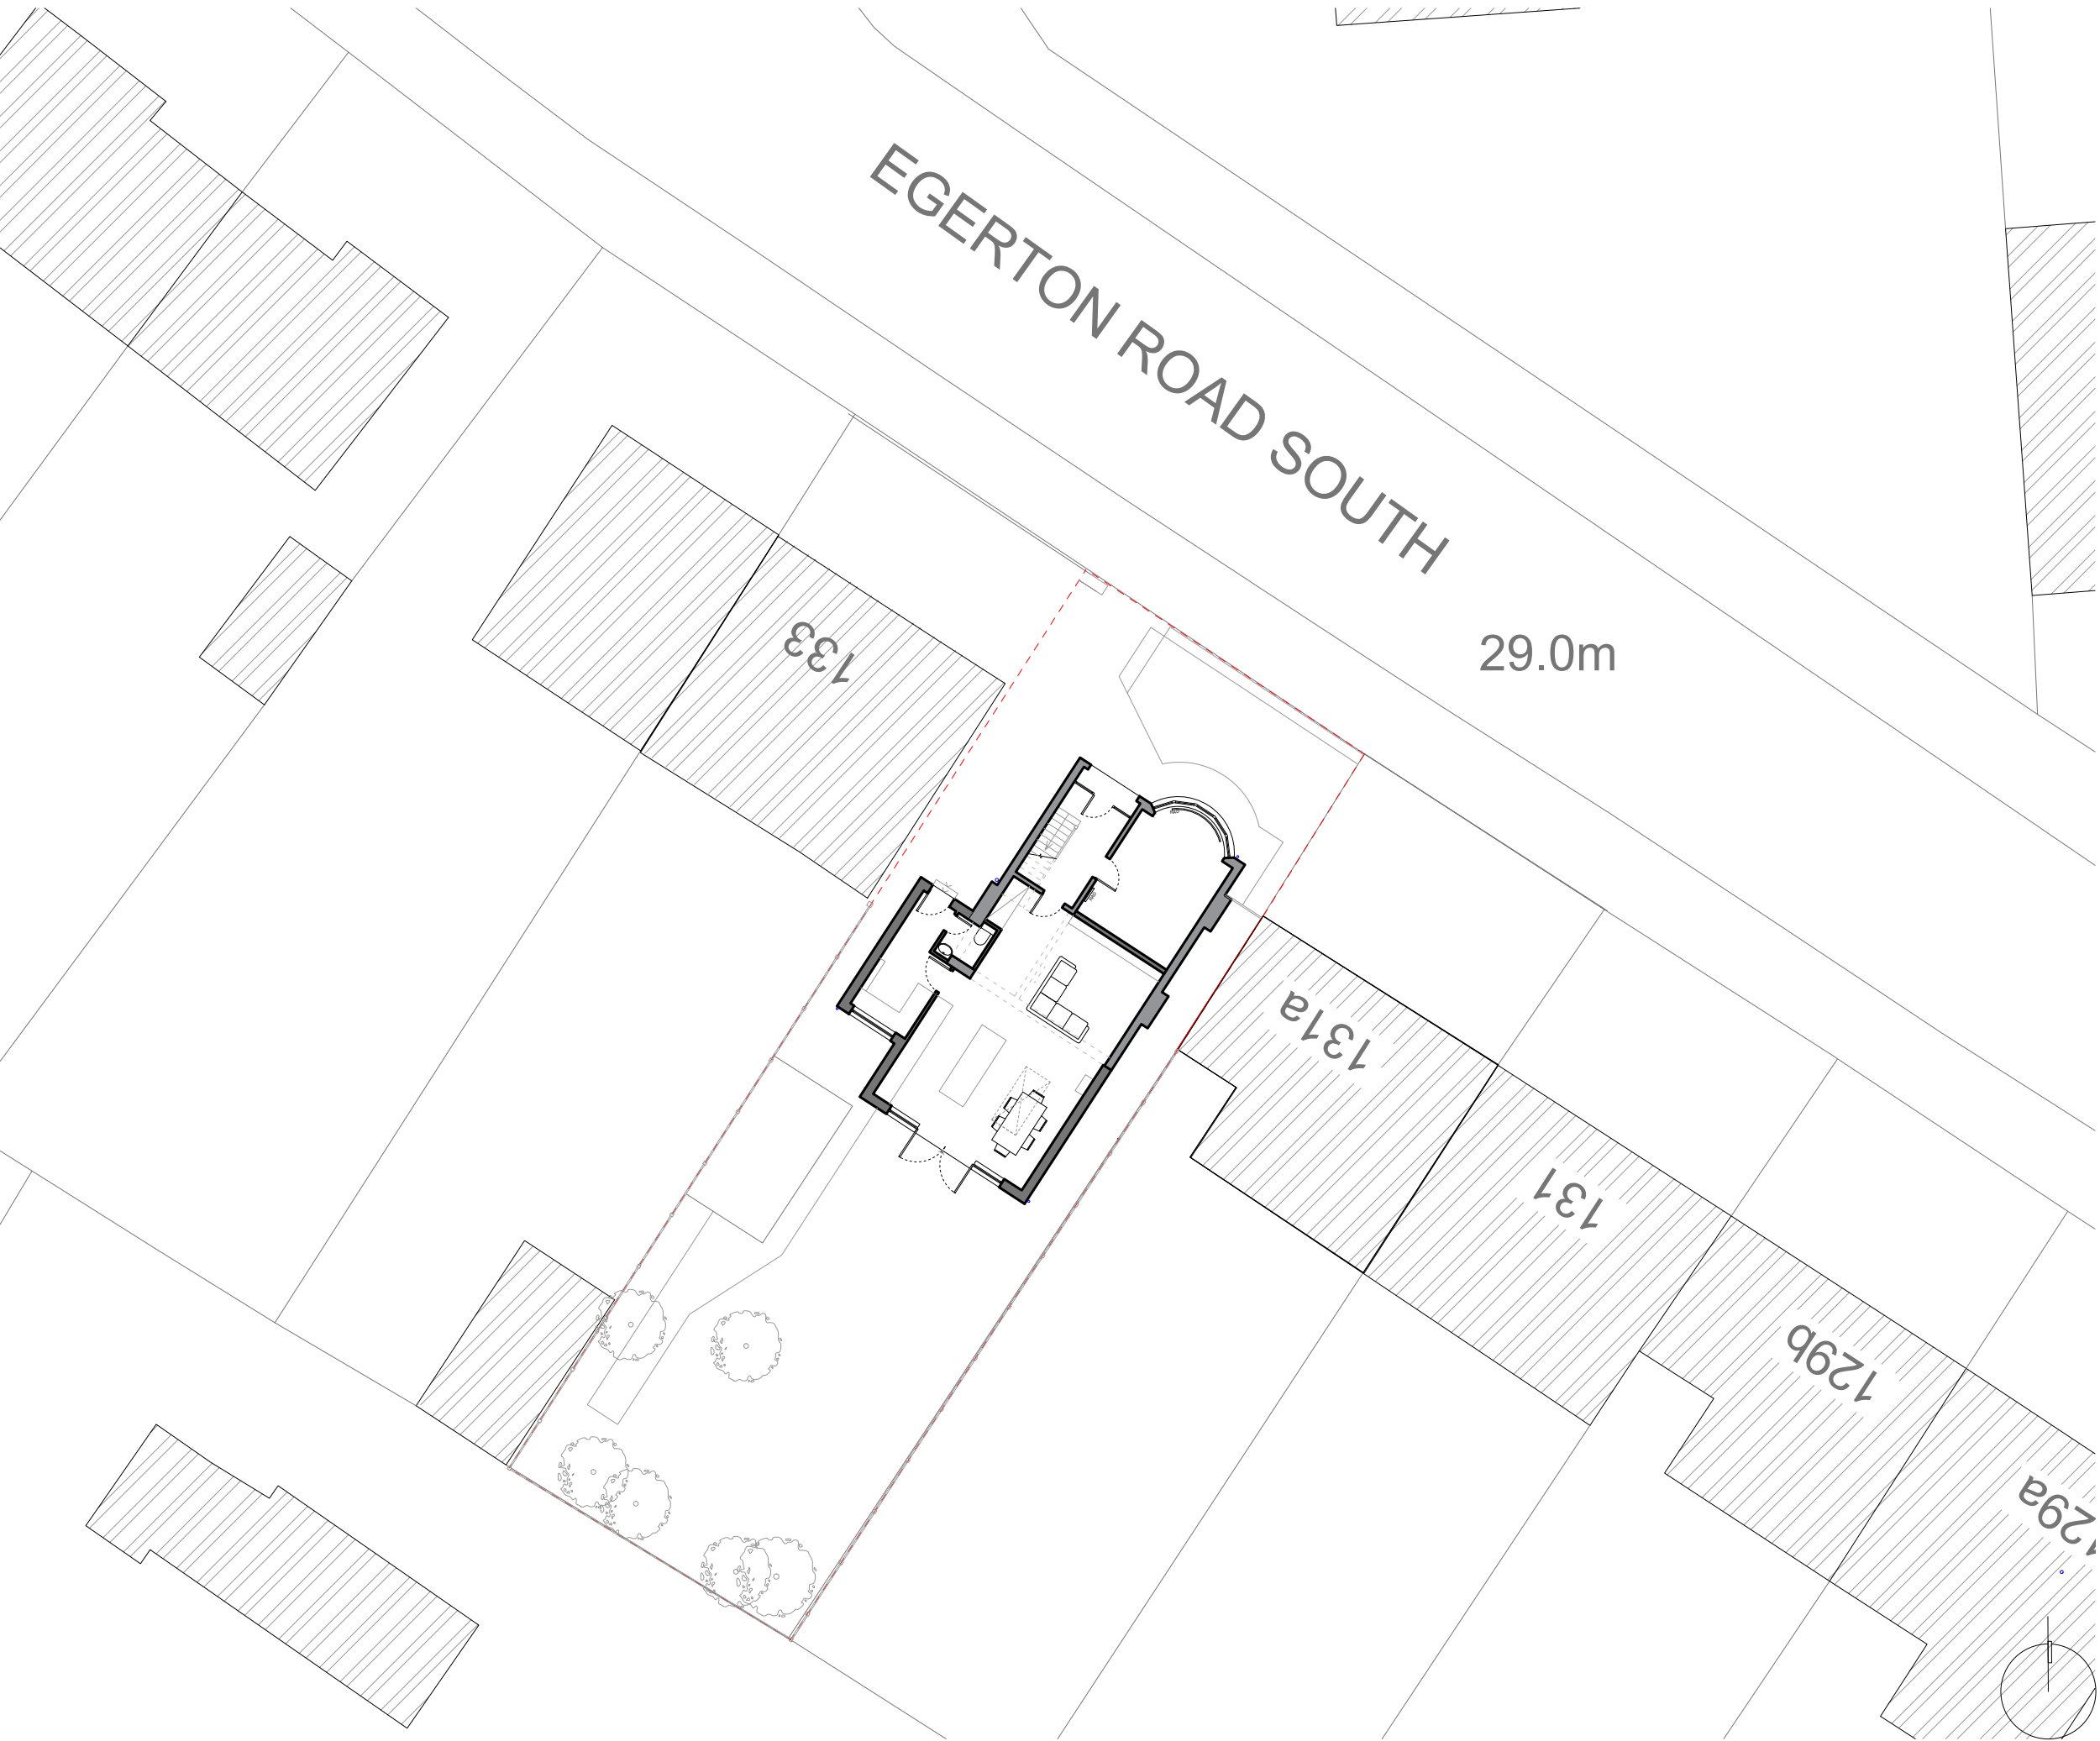

TITLE

PROPOSED SITE PLAN

DWG.NO.

2265 - PL - PR - 001

SCALE

1:200 @ A3

ISSUE

PLANNING

DATE

31-05-2021

REVISION

JOB NO.

02

2265

NOTES

Rev

Date

Description

00

01/06/22

Draft Issue to Client

01

21/06/22

Issue to Client

02

21/07/22

Issue to Client & Planning

CLIENT

Richard and Emma Sherwood

ADDRESS

131B Egerton Road South,
Chorlton,
Manchester,
M21 0XD

PROJECT DESCRIPTION

Proposed side & rear single storey extension with dormer.

PROJECT ADDRESS

131B Egerton Road South,
Chorlton,
Manchester,
M21 0XD

BUTTERFIELD

ARCHITECTURE

ARCHITECTURE \ INTERIORS \ PROJECT MANAGEMENT

W \ WWW.BUTTERFIELD ARCHITECTURE.CO.UK

E \ INFO@BUTTERFIELDARCHITECTURE.CO.UK

M \ +44 (0) 7779302856

102 ROSENEATH ROAD, URMSTON, MANCHESTER, M41 5AZ

© COPYRIGHT This drawing is protected by copyright, it may not be reproduced in any form or by any means for any purpose, without gaining written permission from Butterfield Architecture

NOTES This drawing is to be read in conjunction with all relevant Butterfield Architecture, Structural Engineer's, Service Engineer's, and Subcontractor drawings. Review all drawings and report any discrepancies to Butterfield Architecture prior to consulting. All structural walls to be confirmed by SE / Contractor on site. Do not scale from this drawing. All dimensions and levels including any abutment to existing structures to be checked on site prior to commencement. All dimensions in millimetres unless stated otherwise. Work from figured dimensions only. No deviation from details shown on this drawing is allowed without Butterfield Architecture's prior permission in writing. All work is to be carried out in accordance with British Standard Codes of Practice, Statutory requirements and the Contract Documents.

0

2m

4m

6m

8m

10m