
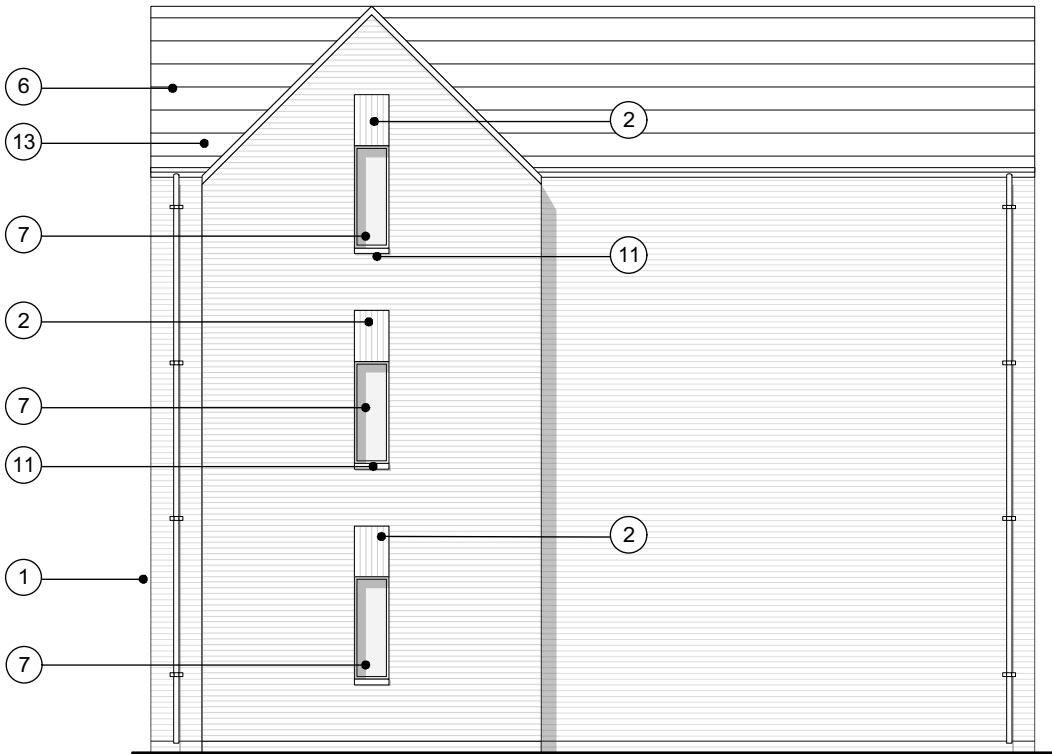
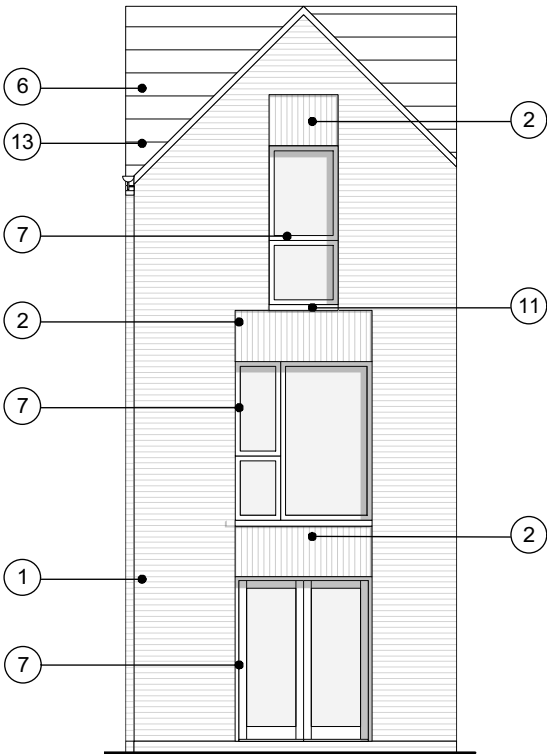
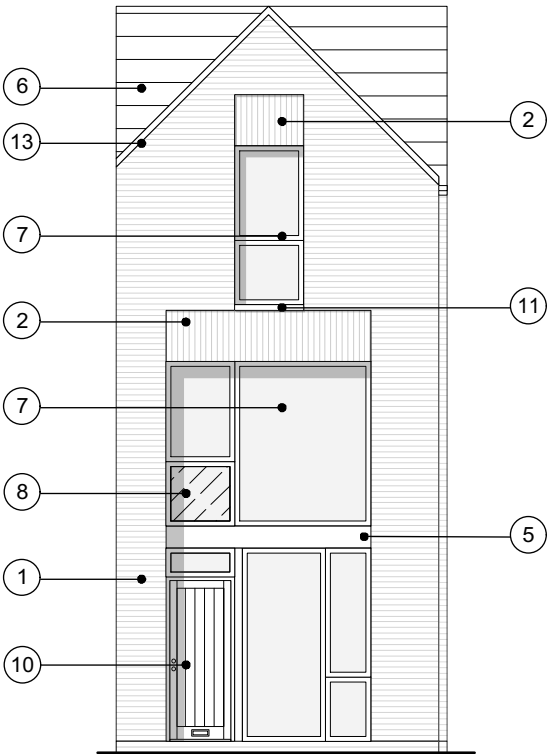


MATERIALS KEY

- 1. RED BRICK TYPE 1 - STRETCHER BOND WITH FLUSH MORTAR JOINTS
- 2. RED BRICK TYPE 2 - RECESSED HEADER PANELS WITH SOLDIER COURSING AND RAKED MORTAR JOINTS
- 3. RED BRICK TYPE 3 - SOLDIER COURSING WITH FLUSH MORTAR JOINTS
- 4. RED BRICK TYPE 4 - FEATURE PANELS WITH PROJECTING FLEMISH BOND
- 5. DARK GREY ALUMINIUM CLADDING
- 6. CEMBRITJUTLAND FIBRE CEMENT ROOF SLATES
- 7. DARK GREY ALUMINIUM WINDOWS/DOORS - CLEAR GLAZING
- 8. DARK GREY ALUMINIUM WINDOWS/DOORS - OBSCURE GLAZING
- 9. GALVANISED ROUND RAINWATER GOODS (RISE AND FALL BRACKETS TO GUTTERS)
- 10. VERTICALLY PLANKED TIMBER ENTRANCE DOOR
- 11. PROJECTING RED BRICK CILLS
- 12. PPC STEEL BALUSTRADING
- 13. KYTUN SLATE DRY VERGE SYSTEM

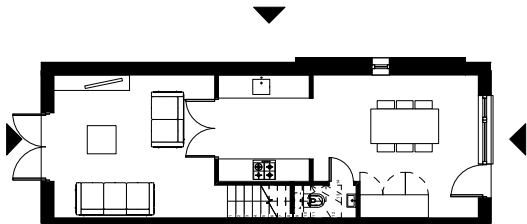

HOUSE TYPE 4A ELEVATIONS

1:100 @ A3

0M 2M 4M 6M 8M 10M

PLANNING

A	01/09/22	ADDED SPANDREL PANEL FOR COMPLIANCE WITH PART Q
REVISION	DATE	DESCRIPTION

CLIENT: BRITANIA GROUP	
PROJECT: NEW RESIDENTIAL DEVELOPMENT	
ADDRESS: VICTORIA PARK PROBATION CENTRE	
DRAWING TITLE: HOUSE TYPE 4A ELEVATIONS	
SCALE: 1:100 @ A3	DATE: DECEMBER 2021
DRAWING NO: A647_P_340A	

OLLIER SMURTHWAITE ARCHITECTS

40 King Street, Manchester, M2 6BA

T 0161 883 0838
F 0161 883 0839
E mail@olliersmurthwaite.com