




Extension external materials:
GRP flat roof system.
Red multi/common brick to external walls
White upvc/aluminium framed d/g windows
Black upvc rainwater goods
White upvc soffits fascias and bargeboards

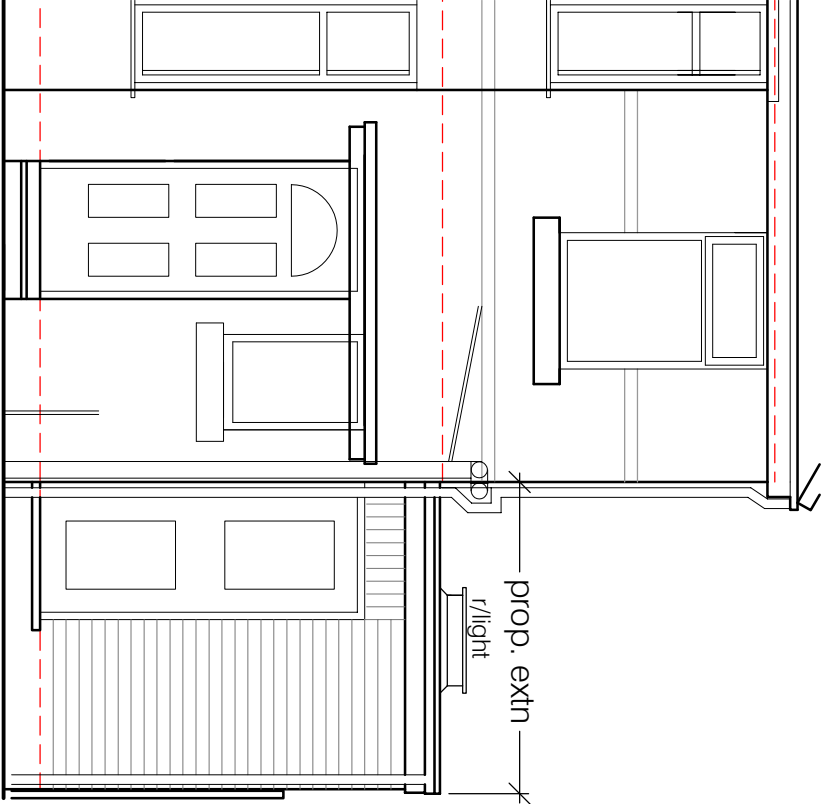


FRONT ELEVATION AS PROPOSED

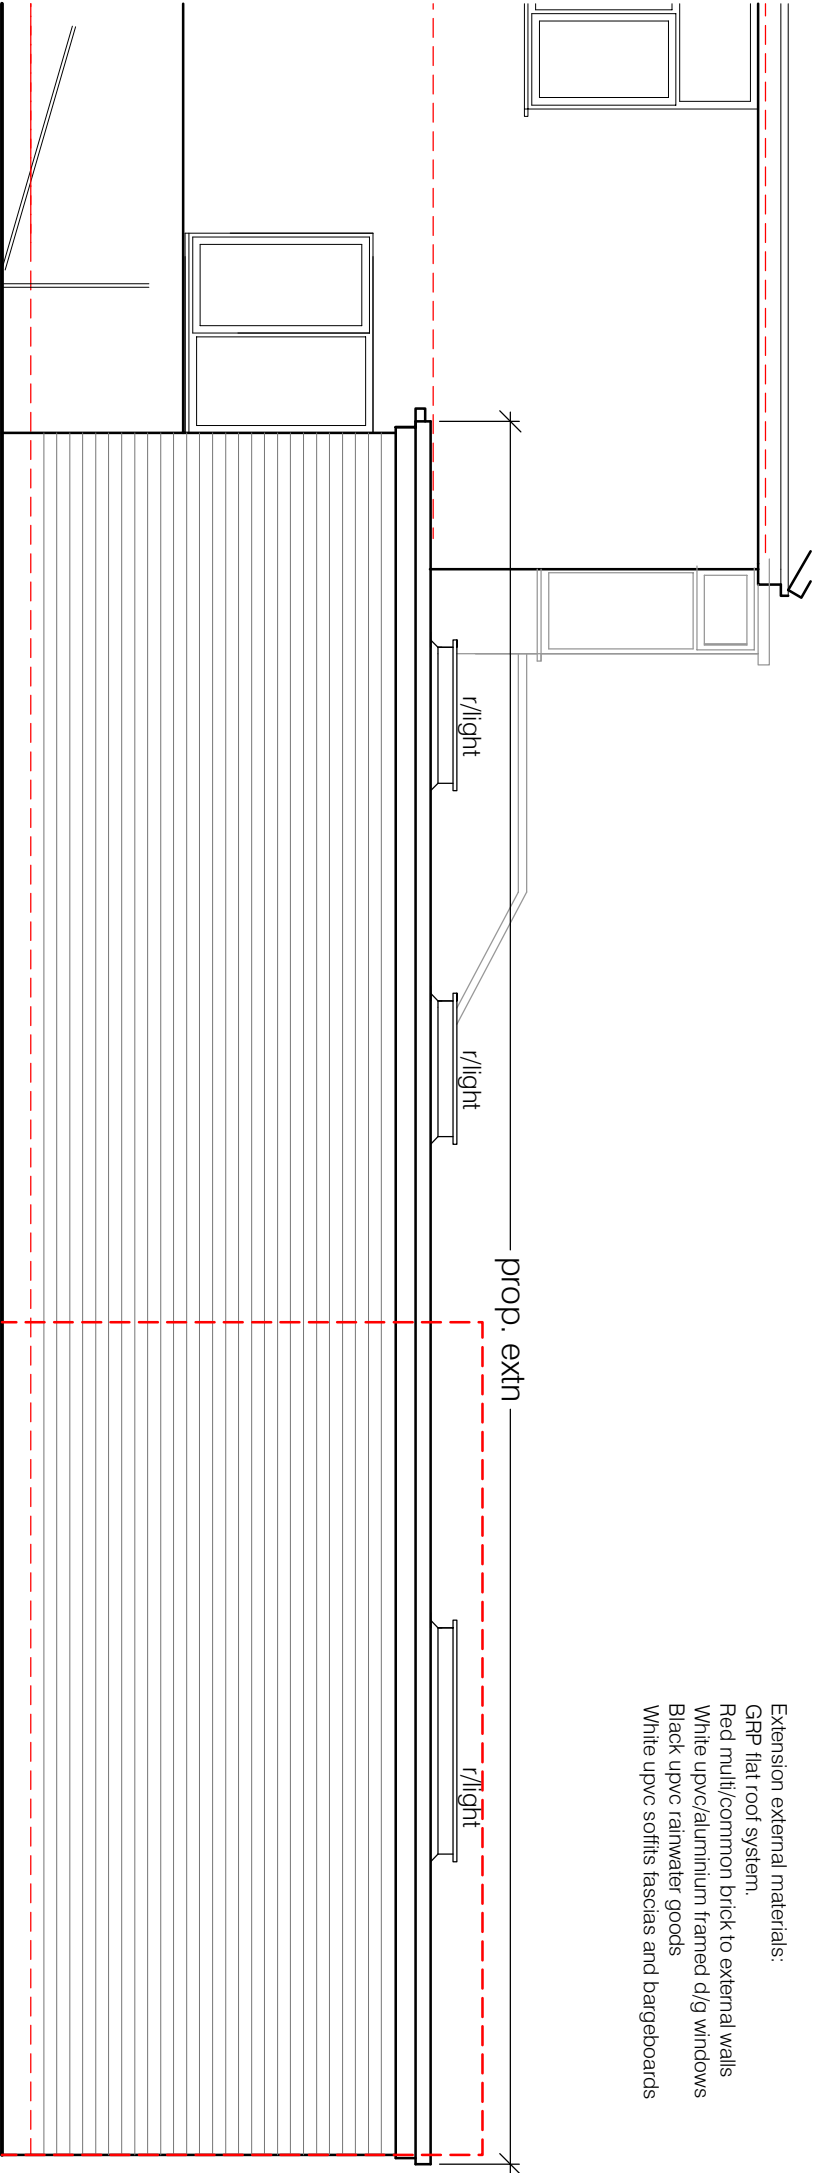

SIDE ELEVATION AS PROPOSED

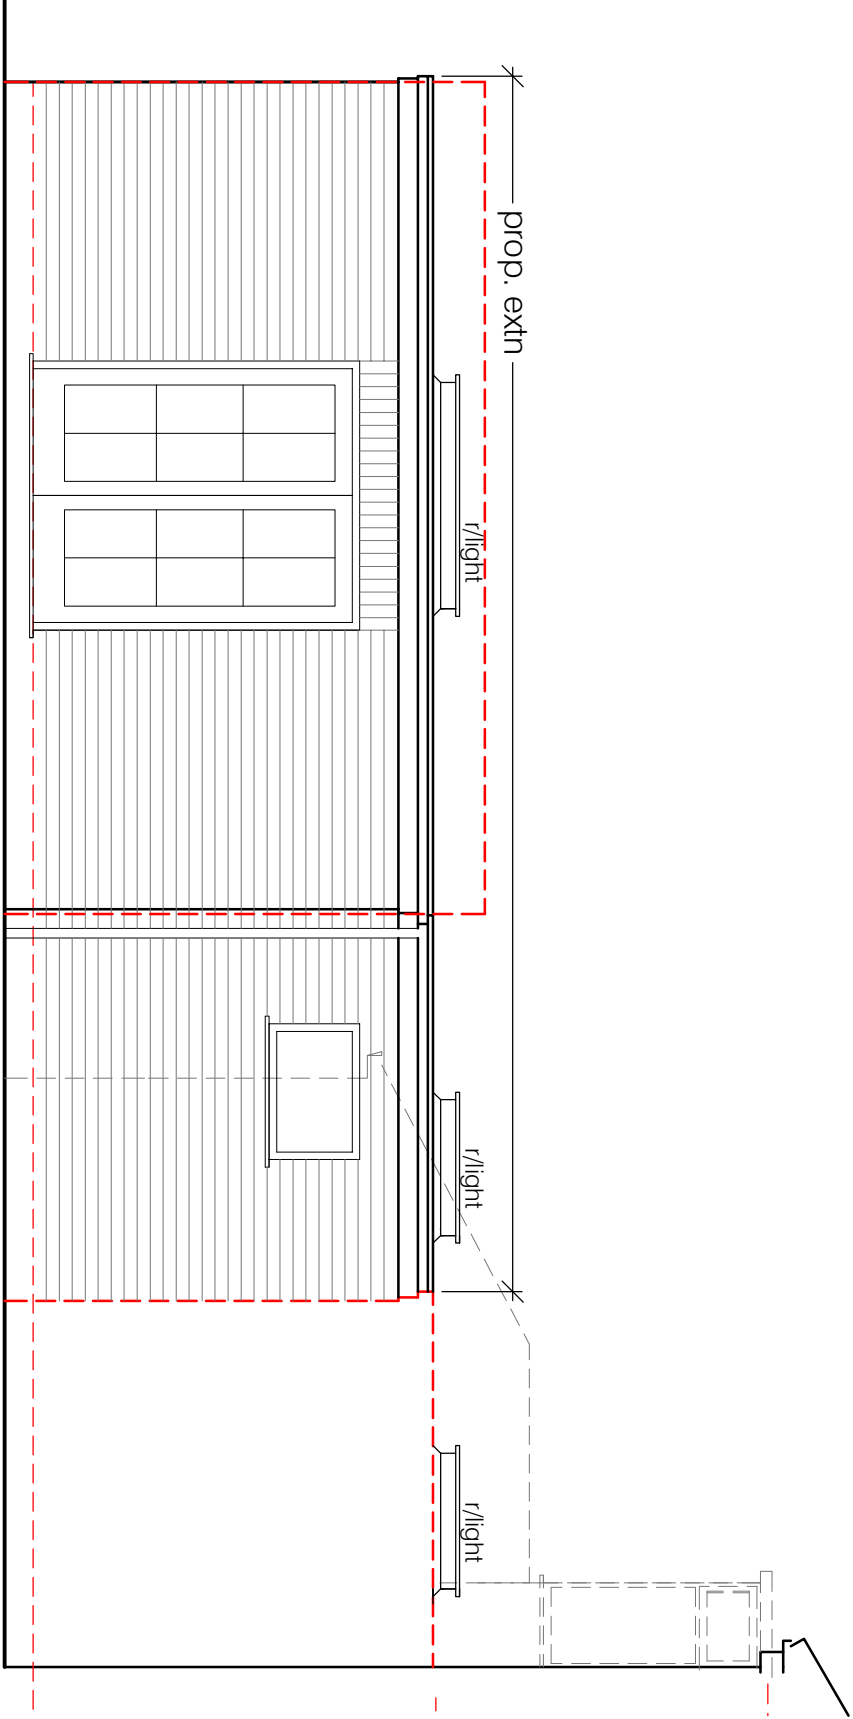

SIDE ELEVATION AS PROPOSED

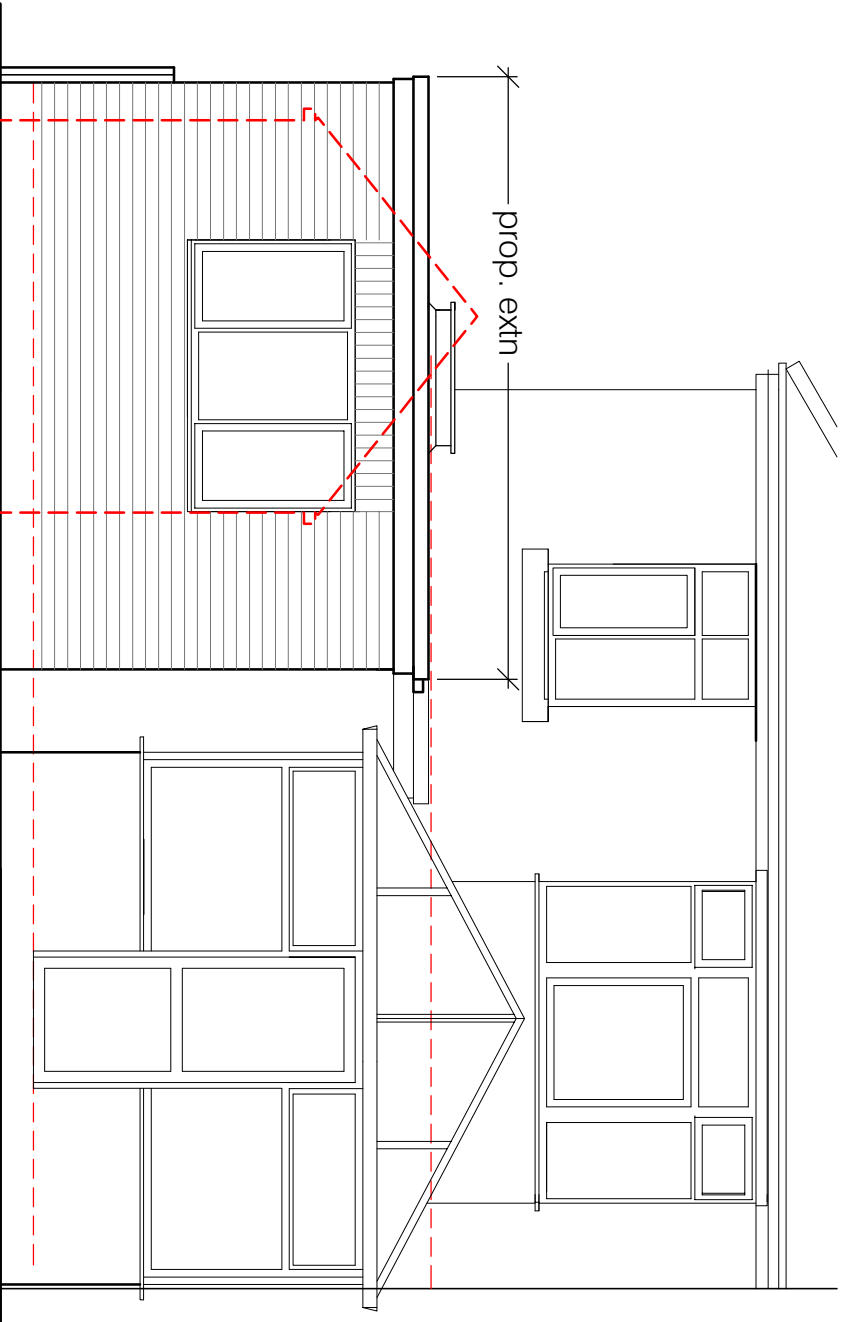

REAR ELEVATION AS PROPOSED