

THIS DRAWING (OR ANY PART THEREOF) MAY NOT BE COPIED, TRANSMITTED OR DISCLOSED TO ANY THIRD PARTY OR UNAUTHORISED PERSON WITHOUT THE PRIOR WRITTEN PERMISSION OF GILLING DOD ARCHITECTS.

THIS DRAWING IS TO BE READ IN CONJUNCTION WITH ALL OTHER RELEVANT DRAWINGS PREPARED BY CONSULTANTS AND SUB-CONTRACTORS.

REPORT ANY DISCREPANCIES TO THE ARCHITECT OR REPRESENTATIVES THEREOF.

© ALL RIGHTS RESERVED. NO PART OF THIS DRAWING MAY BE REPRODUCED OR TRANSMITTED IN ANY FORM OR BY ANY MEANS WITHOUT THE WRITTEN PERMISSIONS OF THE COPYRIGHT HOLDER

ONCE PRINTED AND DISTRIBUTED THIS DOCUMENT IS ASSUMED UNCONTROLLED


DO NOT SCALE FROM THIS DRAWING. WORK ONLY TO PRINTED DIMENSIONS.



1 ZZ-05_20-ZZ-9004_Elevation NW
1 : 250



2 ZZ-05_20-ZZ-9003_Elevation SW
1 : 250

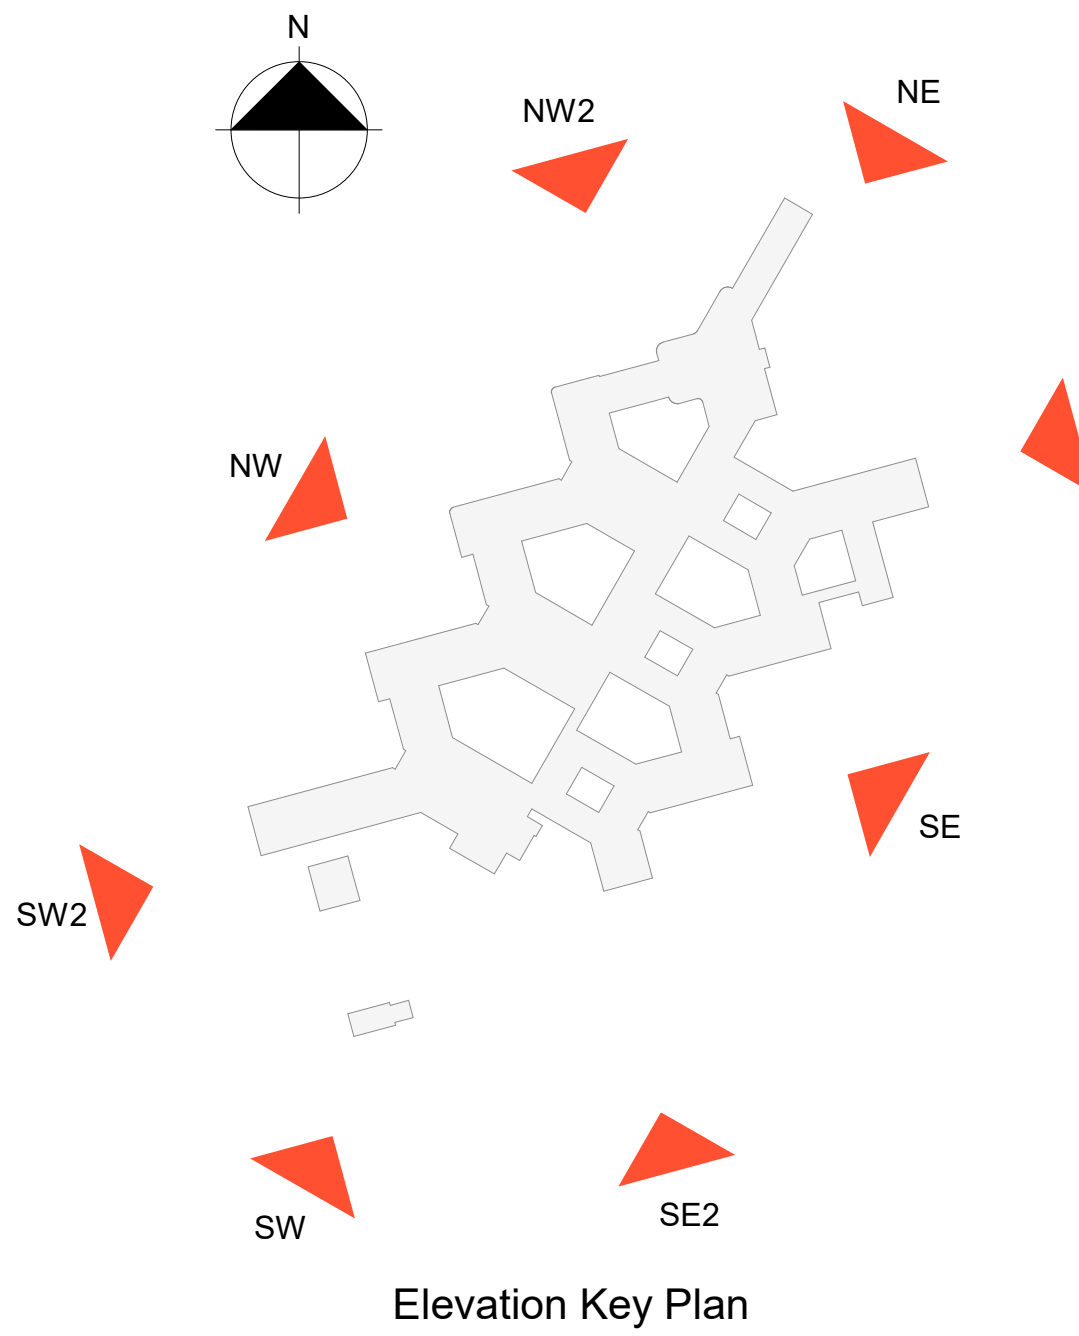


4 ZZ-05_20-ZZ-9002_Elevation SE
1 : 250



3 ZZ-05_20-ZZ-9001_Elevation NE
1 : 250

Rev	By	Description	Date
P01	GD	Updated Elevation Adjustments	16/06/22
P06	JMK	First floor windows updated	07/07/22
P05	JG	Revised Entrance	14/06/22
P04	DP	Revised FM and layout	11/04/22
P03	DP	Issued for Stage 4	10/12/21
P02	DP	Removal of signage	30/09/20
P01	ND	Issued for Planning	29/09/20

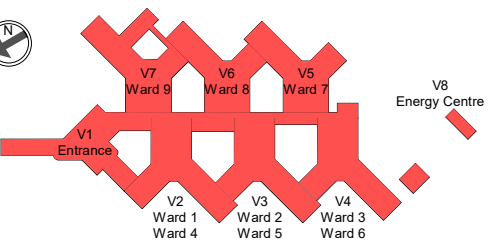

Client Name: **NHS Greater Manchester Mental Health NHS Foundation Trust**

PSCP: **IHP** Integrated Health Projects by VINELIA WILKIE

Site Name: Land at Trust HQ building, North Manchester General Hospital

Project Name: North View

Drawing Title: Planning - Proposed Elevations Sheet 1

Project No: 8360	Sheet Size: A0	Scale: As indicated	Purpose of Issue: Planning
Drawn by: KW	Checked by: RG	Approved by: AA	Revision: P07
Suitability: For Information			Status: S2
Drawing Number: NMGNPH-GDA-ZZ-DR-A-9001			

2 0 2 4 6 8 10
SCALE 1: 250 m