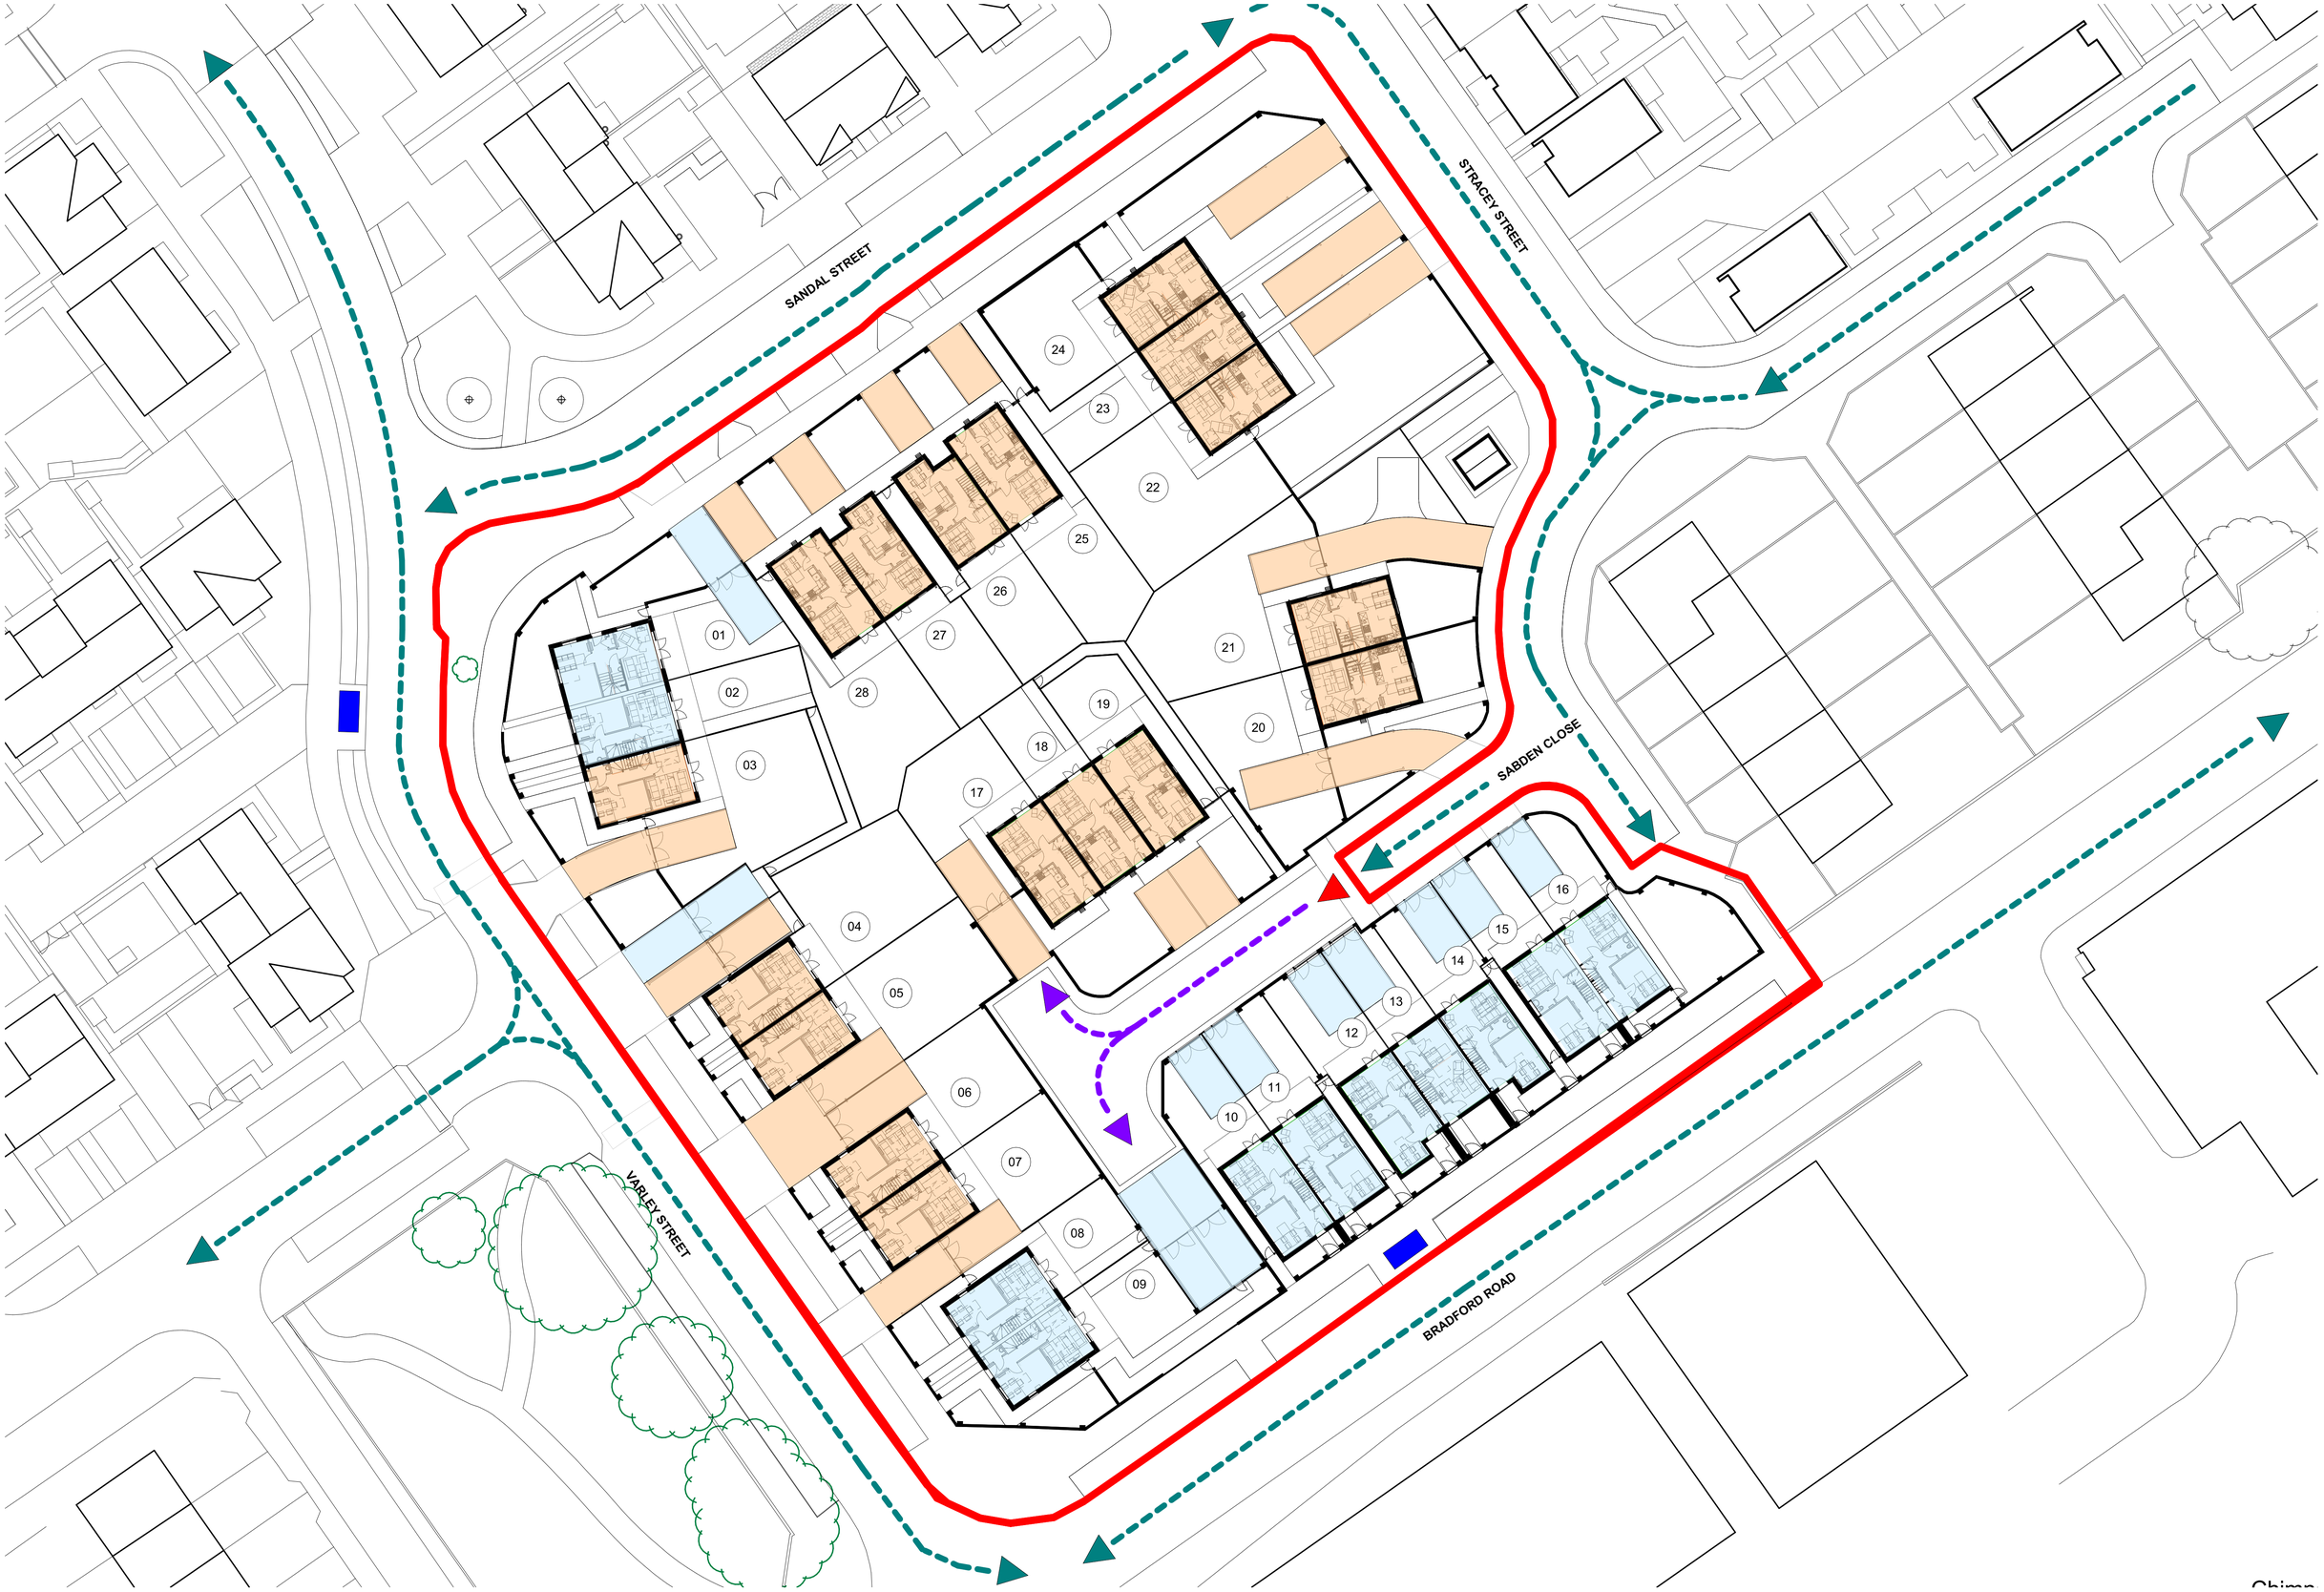

CDM REGULATIONS 2015. All current drawings and specifications for the project must be read in conjunction with the Designer's Hazard and Environment Assessment Record. All intellectual property rights reserved.

Designed with reference to the surveys, information and reports listed: Xxxxxxxxxxxxx Xxxxxxxxxxxxx, Xxxxxxxxxxx Xxxxxxxxxx, Xxxxxxxxxxx Xxxxxxxxxx, Xxxxxxxxxxx Xxxxxxxxxx, Xxxxxxxxxxx Xxxxxxxxxx, Xxxxxxxxxxx Xxxxxxxxxx.

0m 5m 10m 15m 20m

Access Point | Bus Stop | Foothpaths

Existing Vehicular Routes | Proposed Vehicular Routes

Plots to have EV ready wall charging ports - to be wall mounted to elevation

Plots to have EV ready bollard charging ports - to be located on street

Rev	Date	Description	Dwn	Ckd
P01	13.05.22	Site plan updated to incorporate Pre-App comments	LE	JK
P02	30.05.22	Planning Issue	JK	LE
P03	20.06.22	Planning Issue: Lovell design changes incorporated	JK	LE
P04	27/10/22	Planning Issue: Retained and proposed tree positions ammended. Plot 3 driveway repositioned	JK	LE

Drawn	LE
Checked	JK
Date	MAR 2022
Scale @ A1	As indicated

Miles Platting Cell 7.5

Proposed Parking and Access Strategy

BA9882-2008
REV P04

PLANNING

PRP