

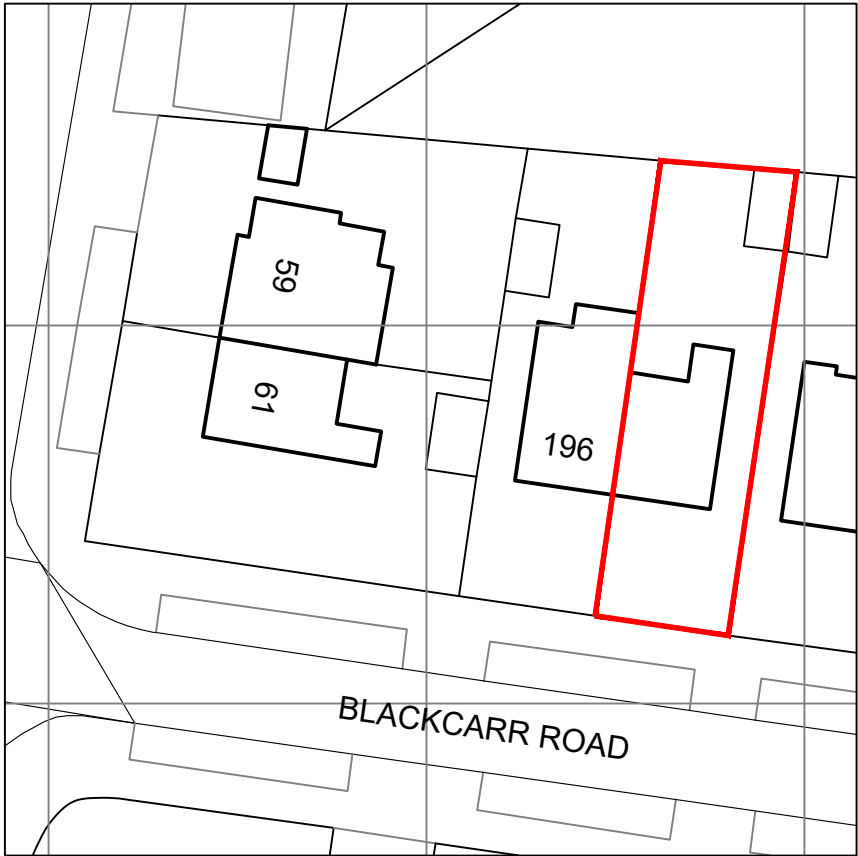
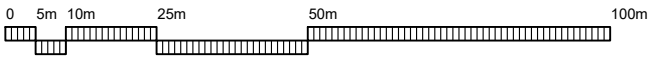



1:1250 Location Plan

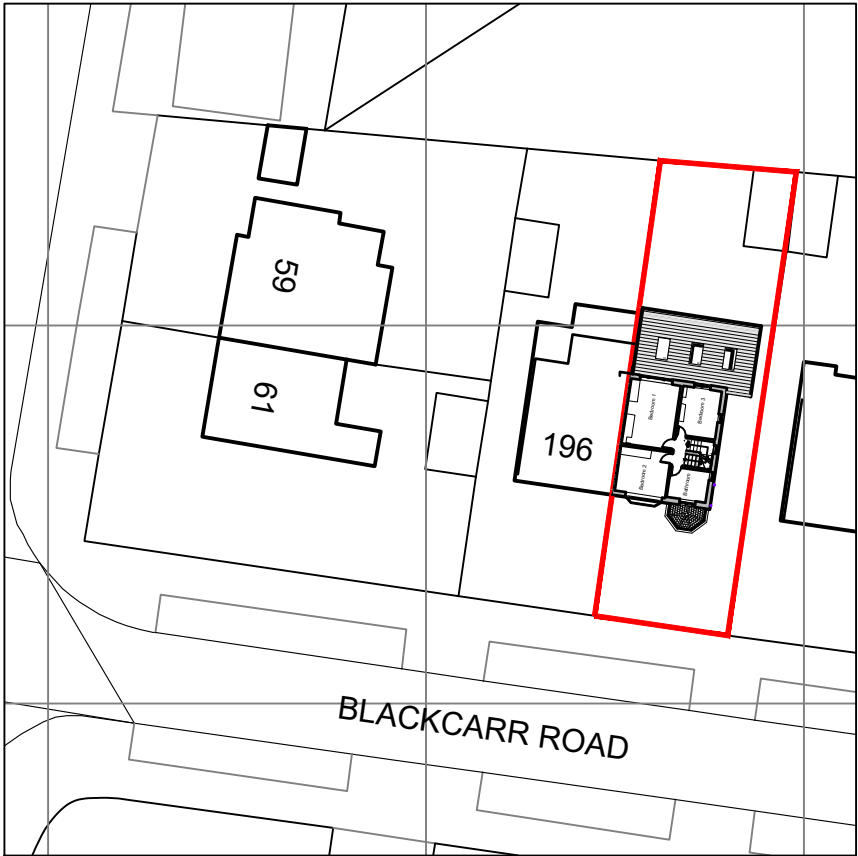


1:500 Site Plan Existing

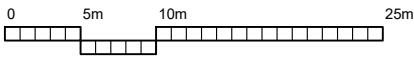


1:500 Site Plan Proposed

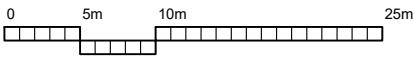


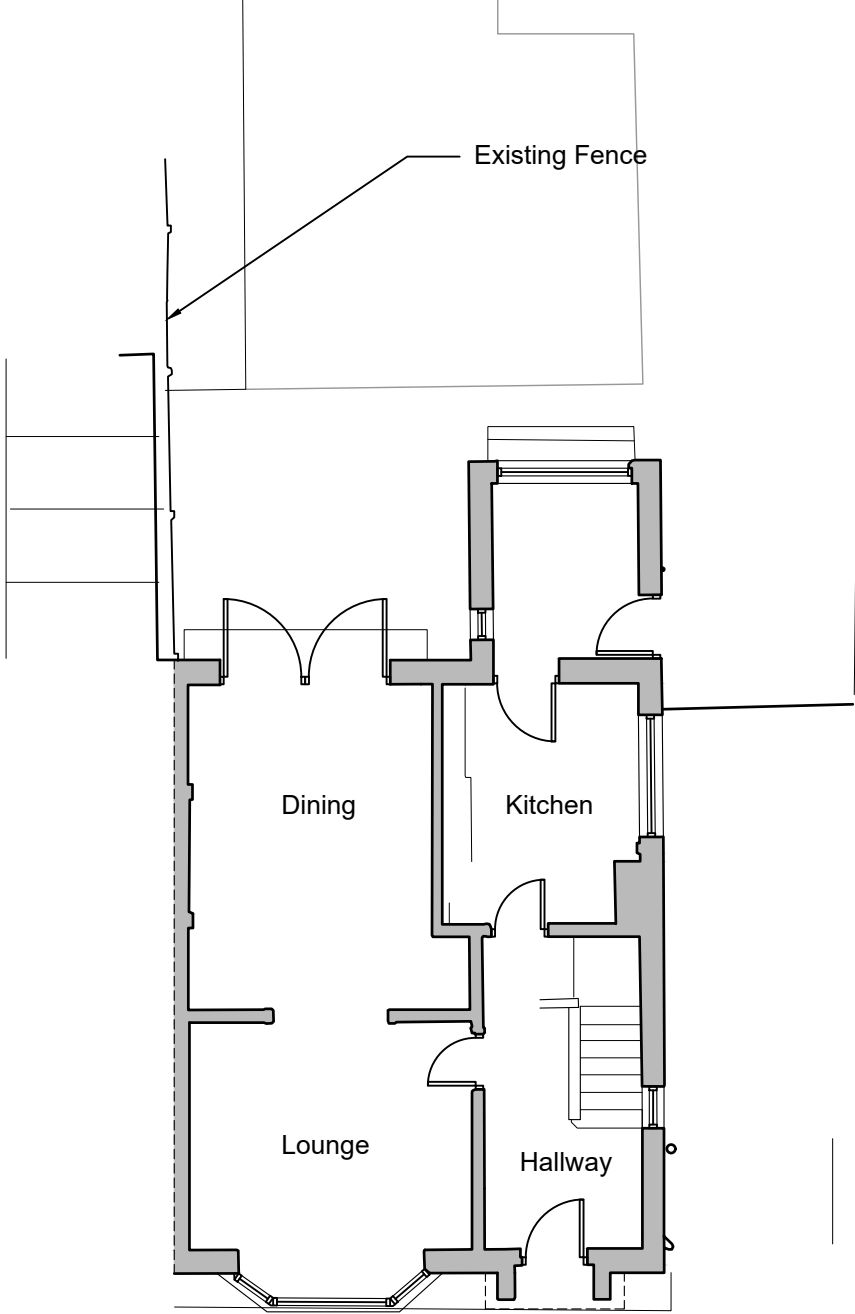


Ground Floor

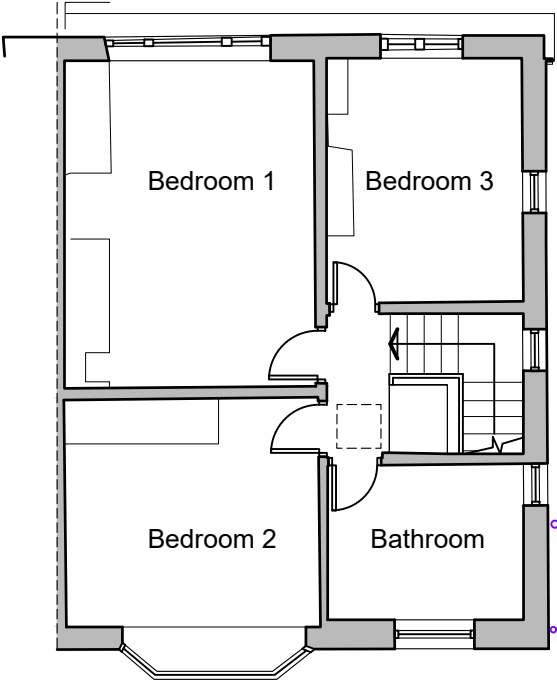

First Floor

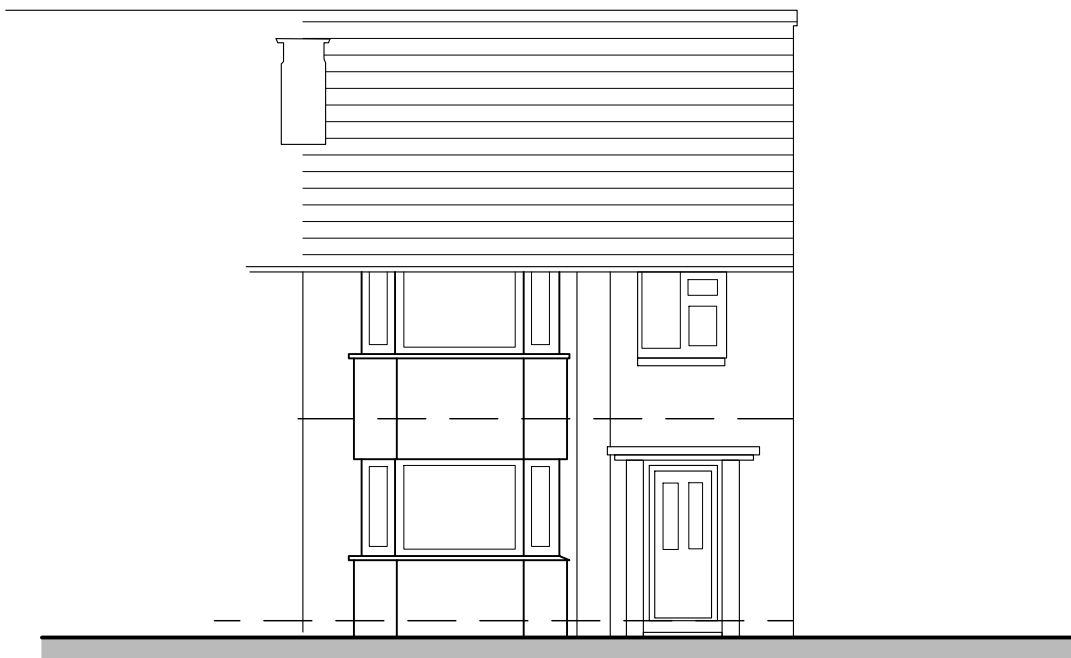


Front Elevation

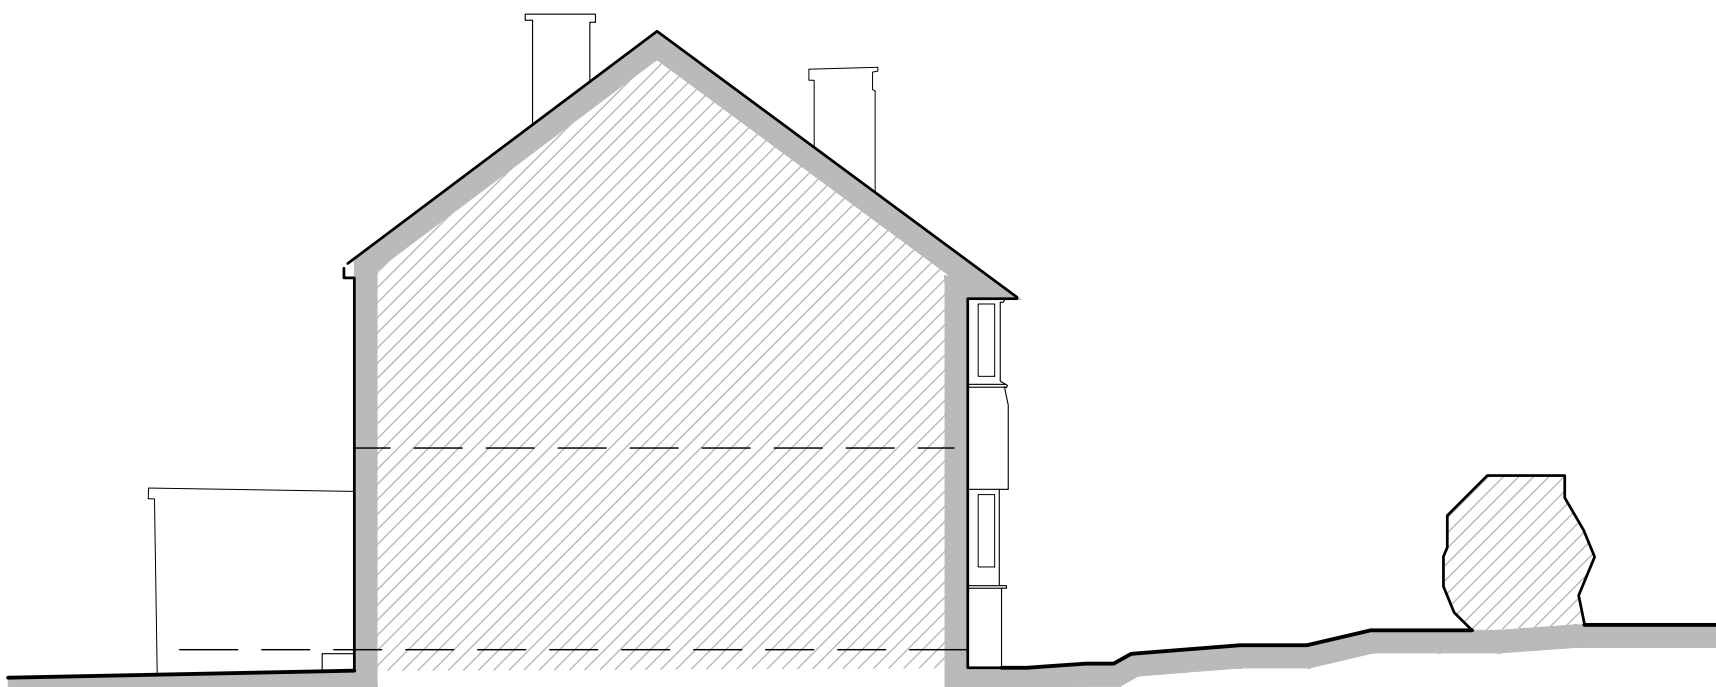


Side Elevation




Side Elevation

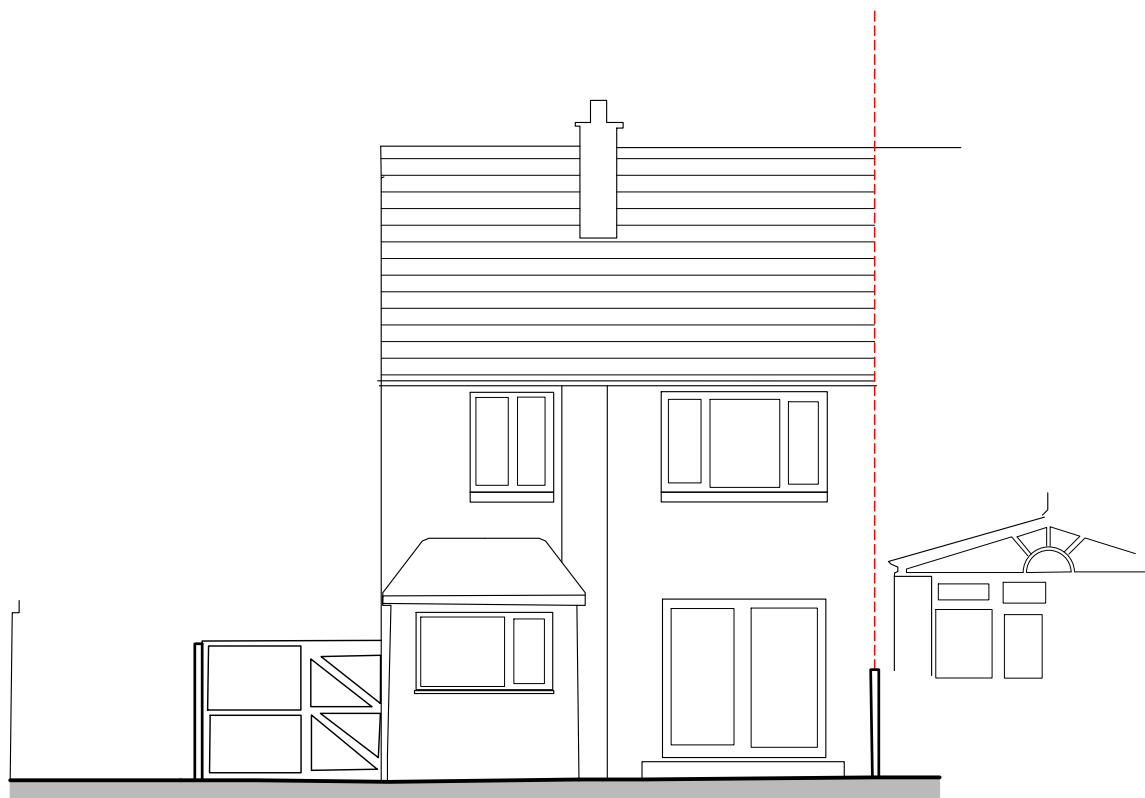


Rear Elevation

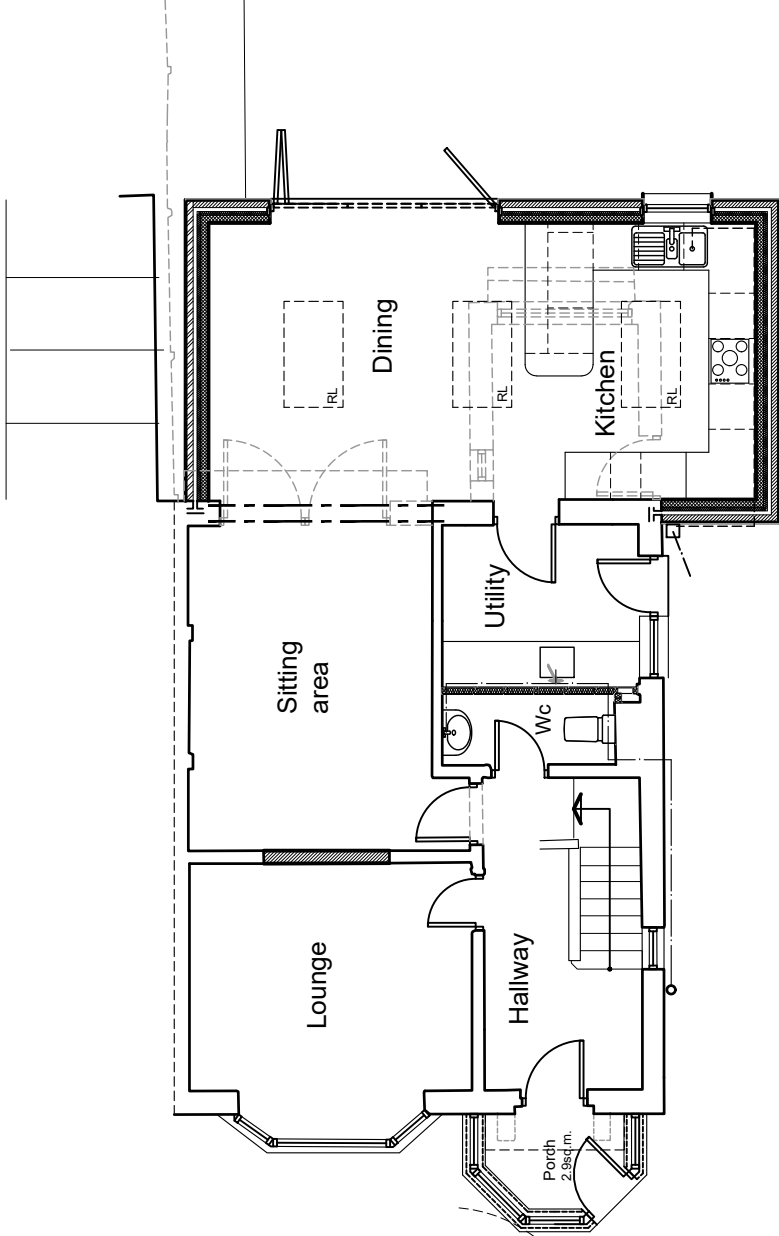


Ground Floor

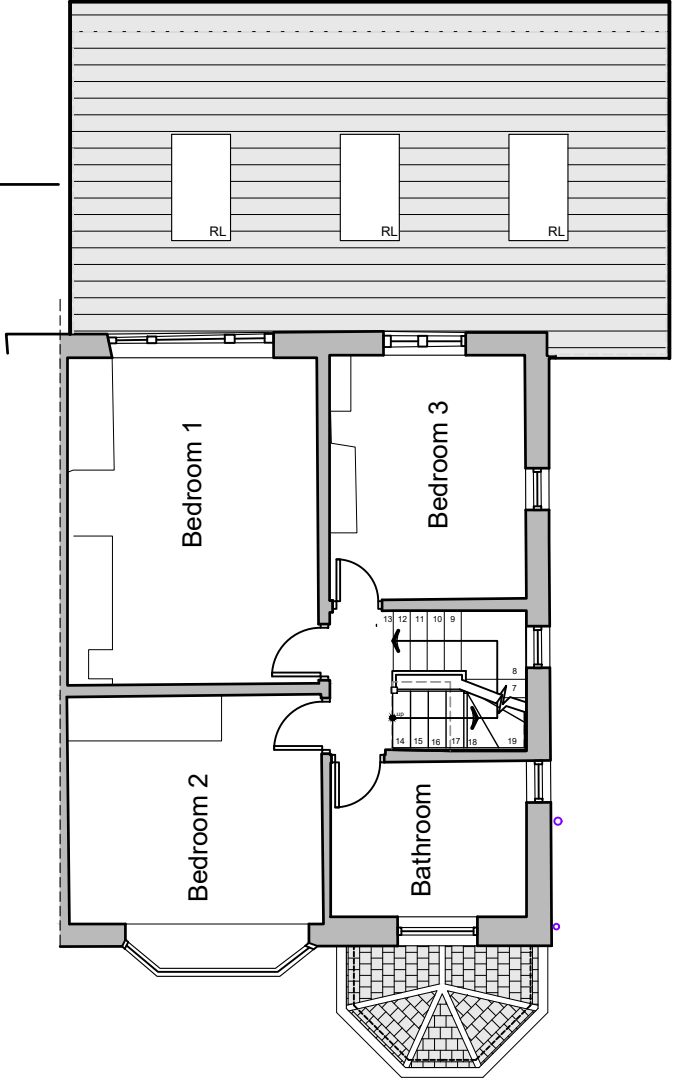


First Floor

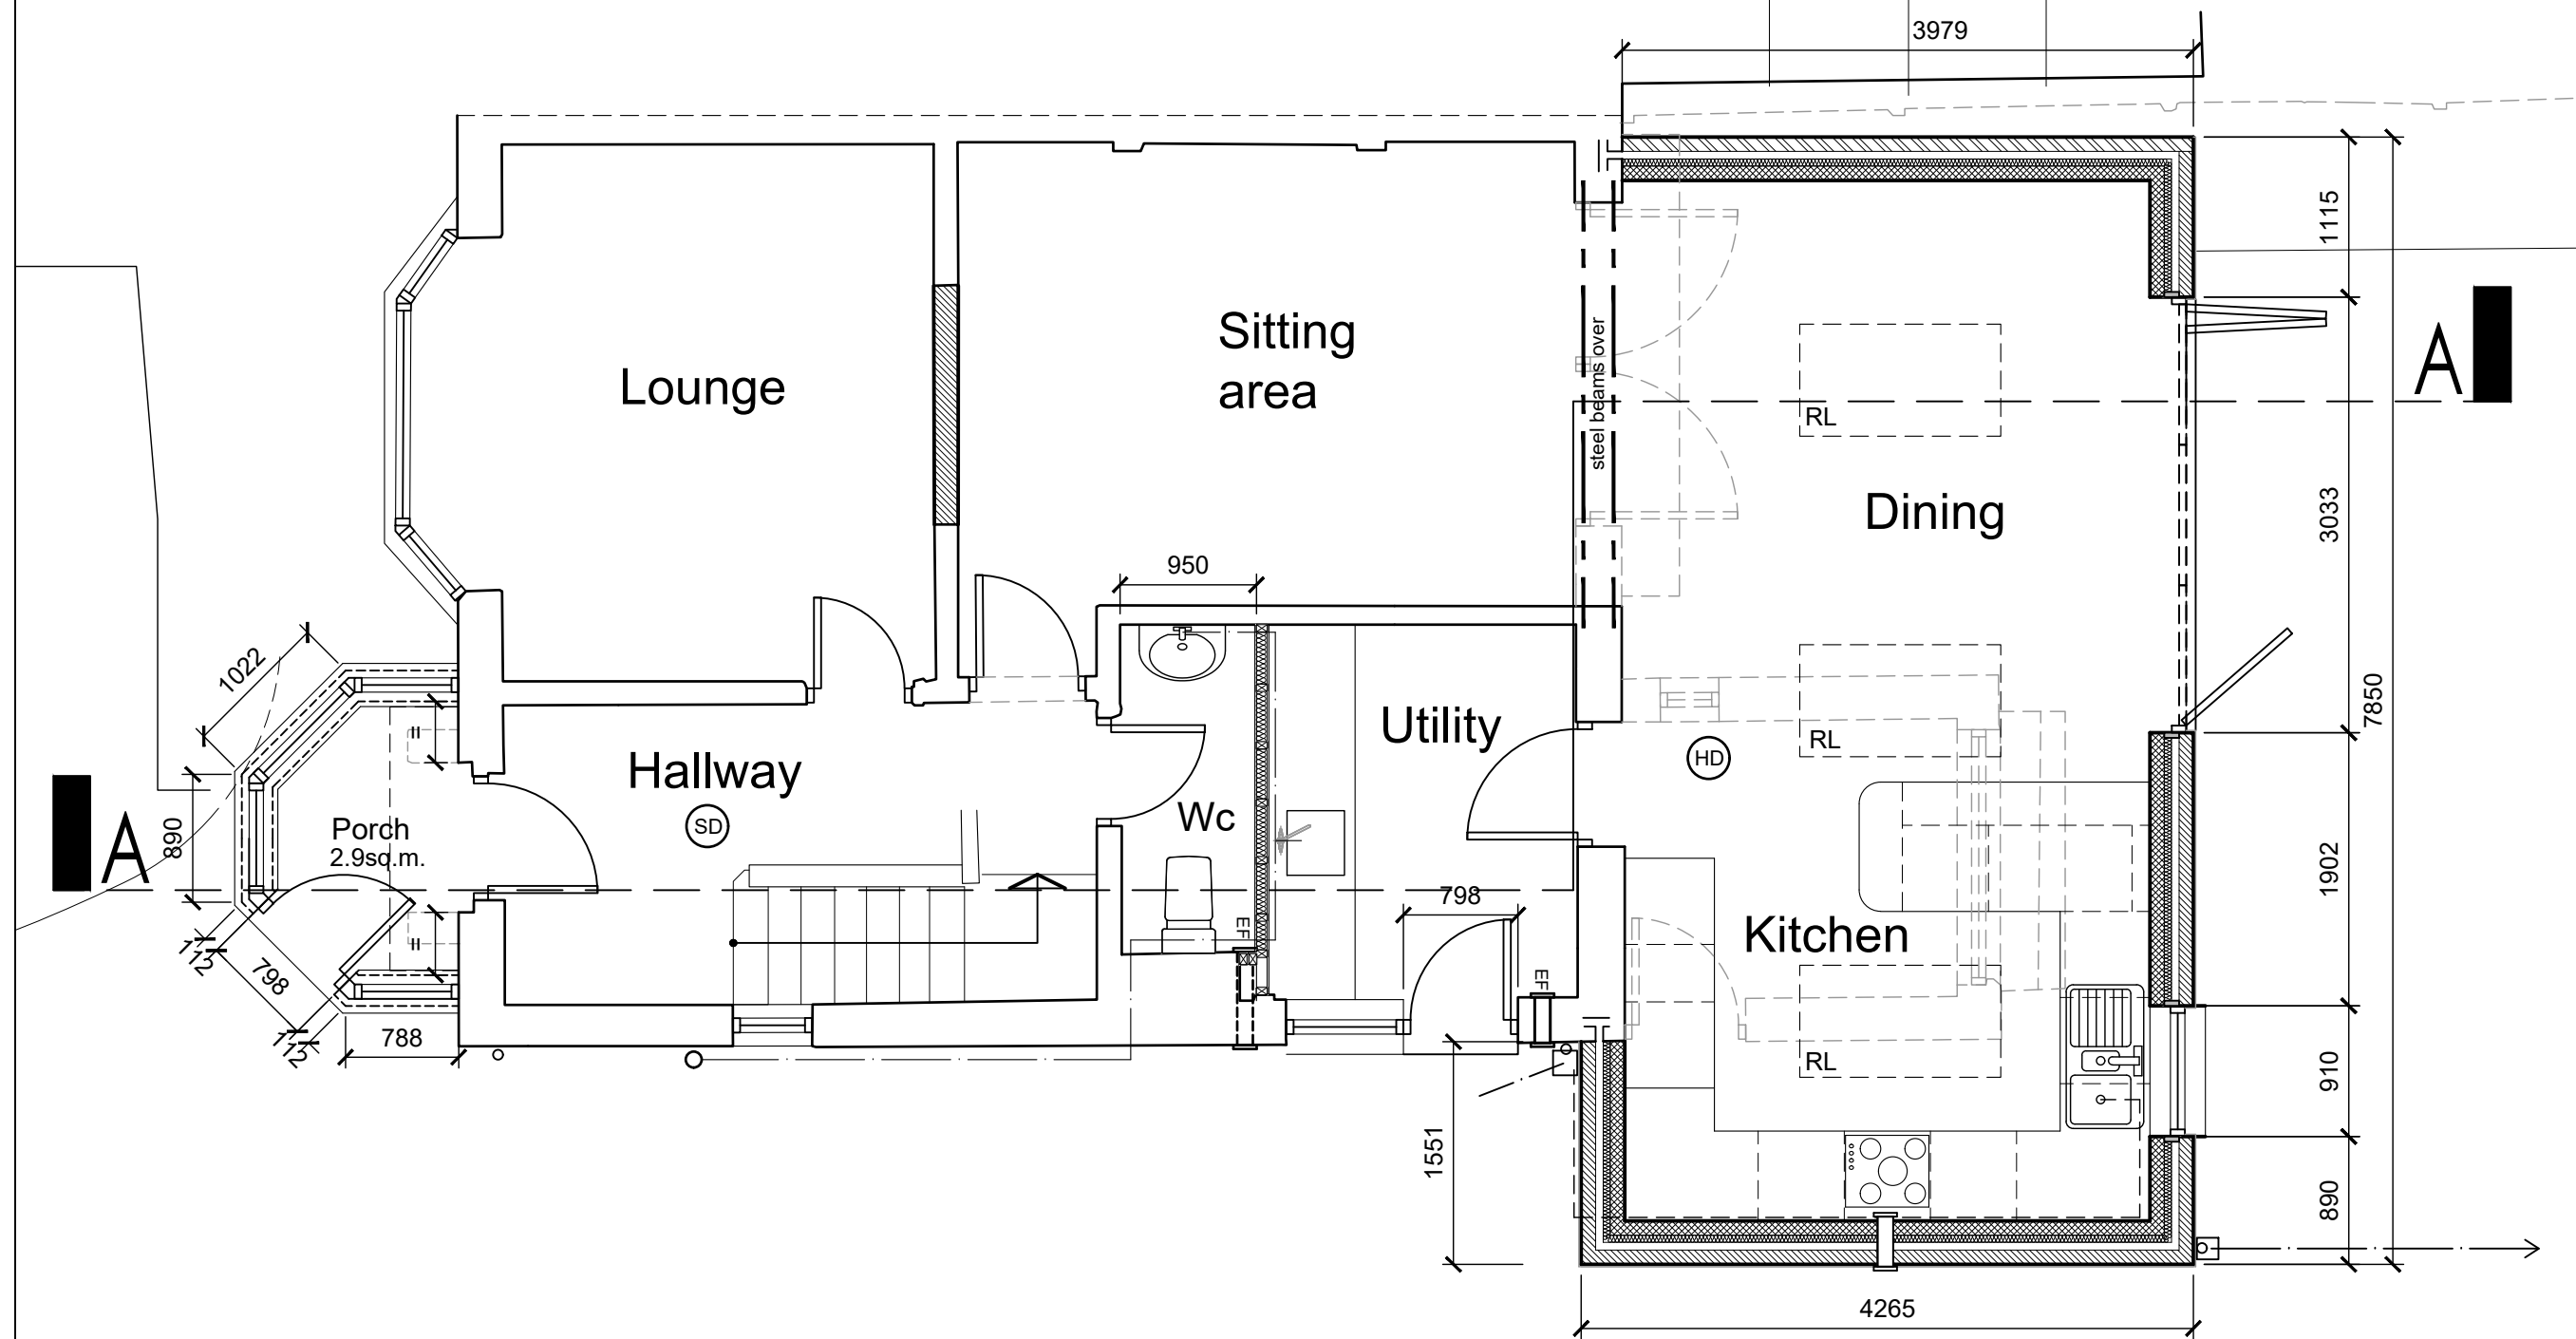

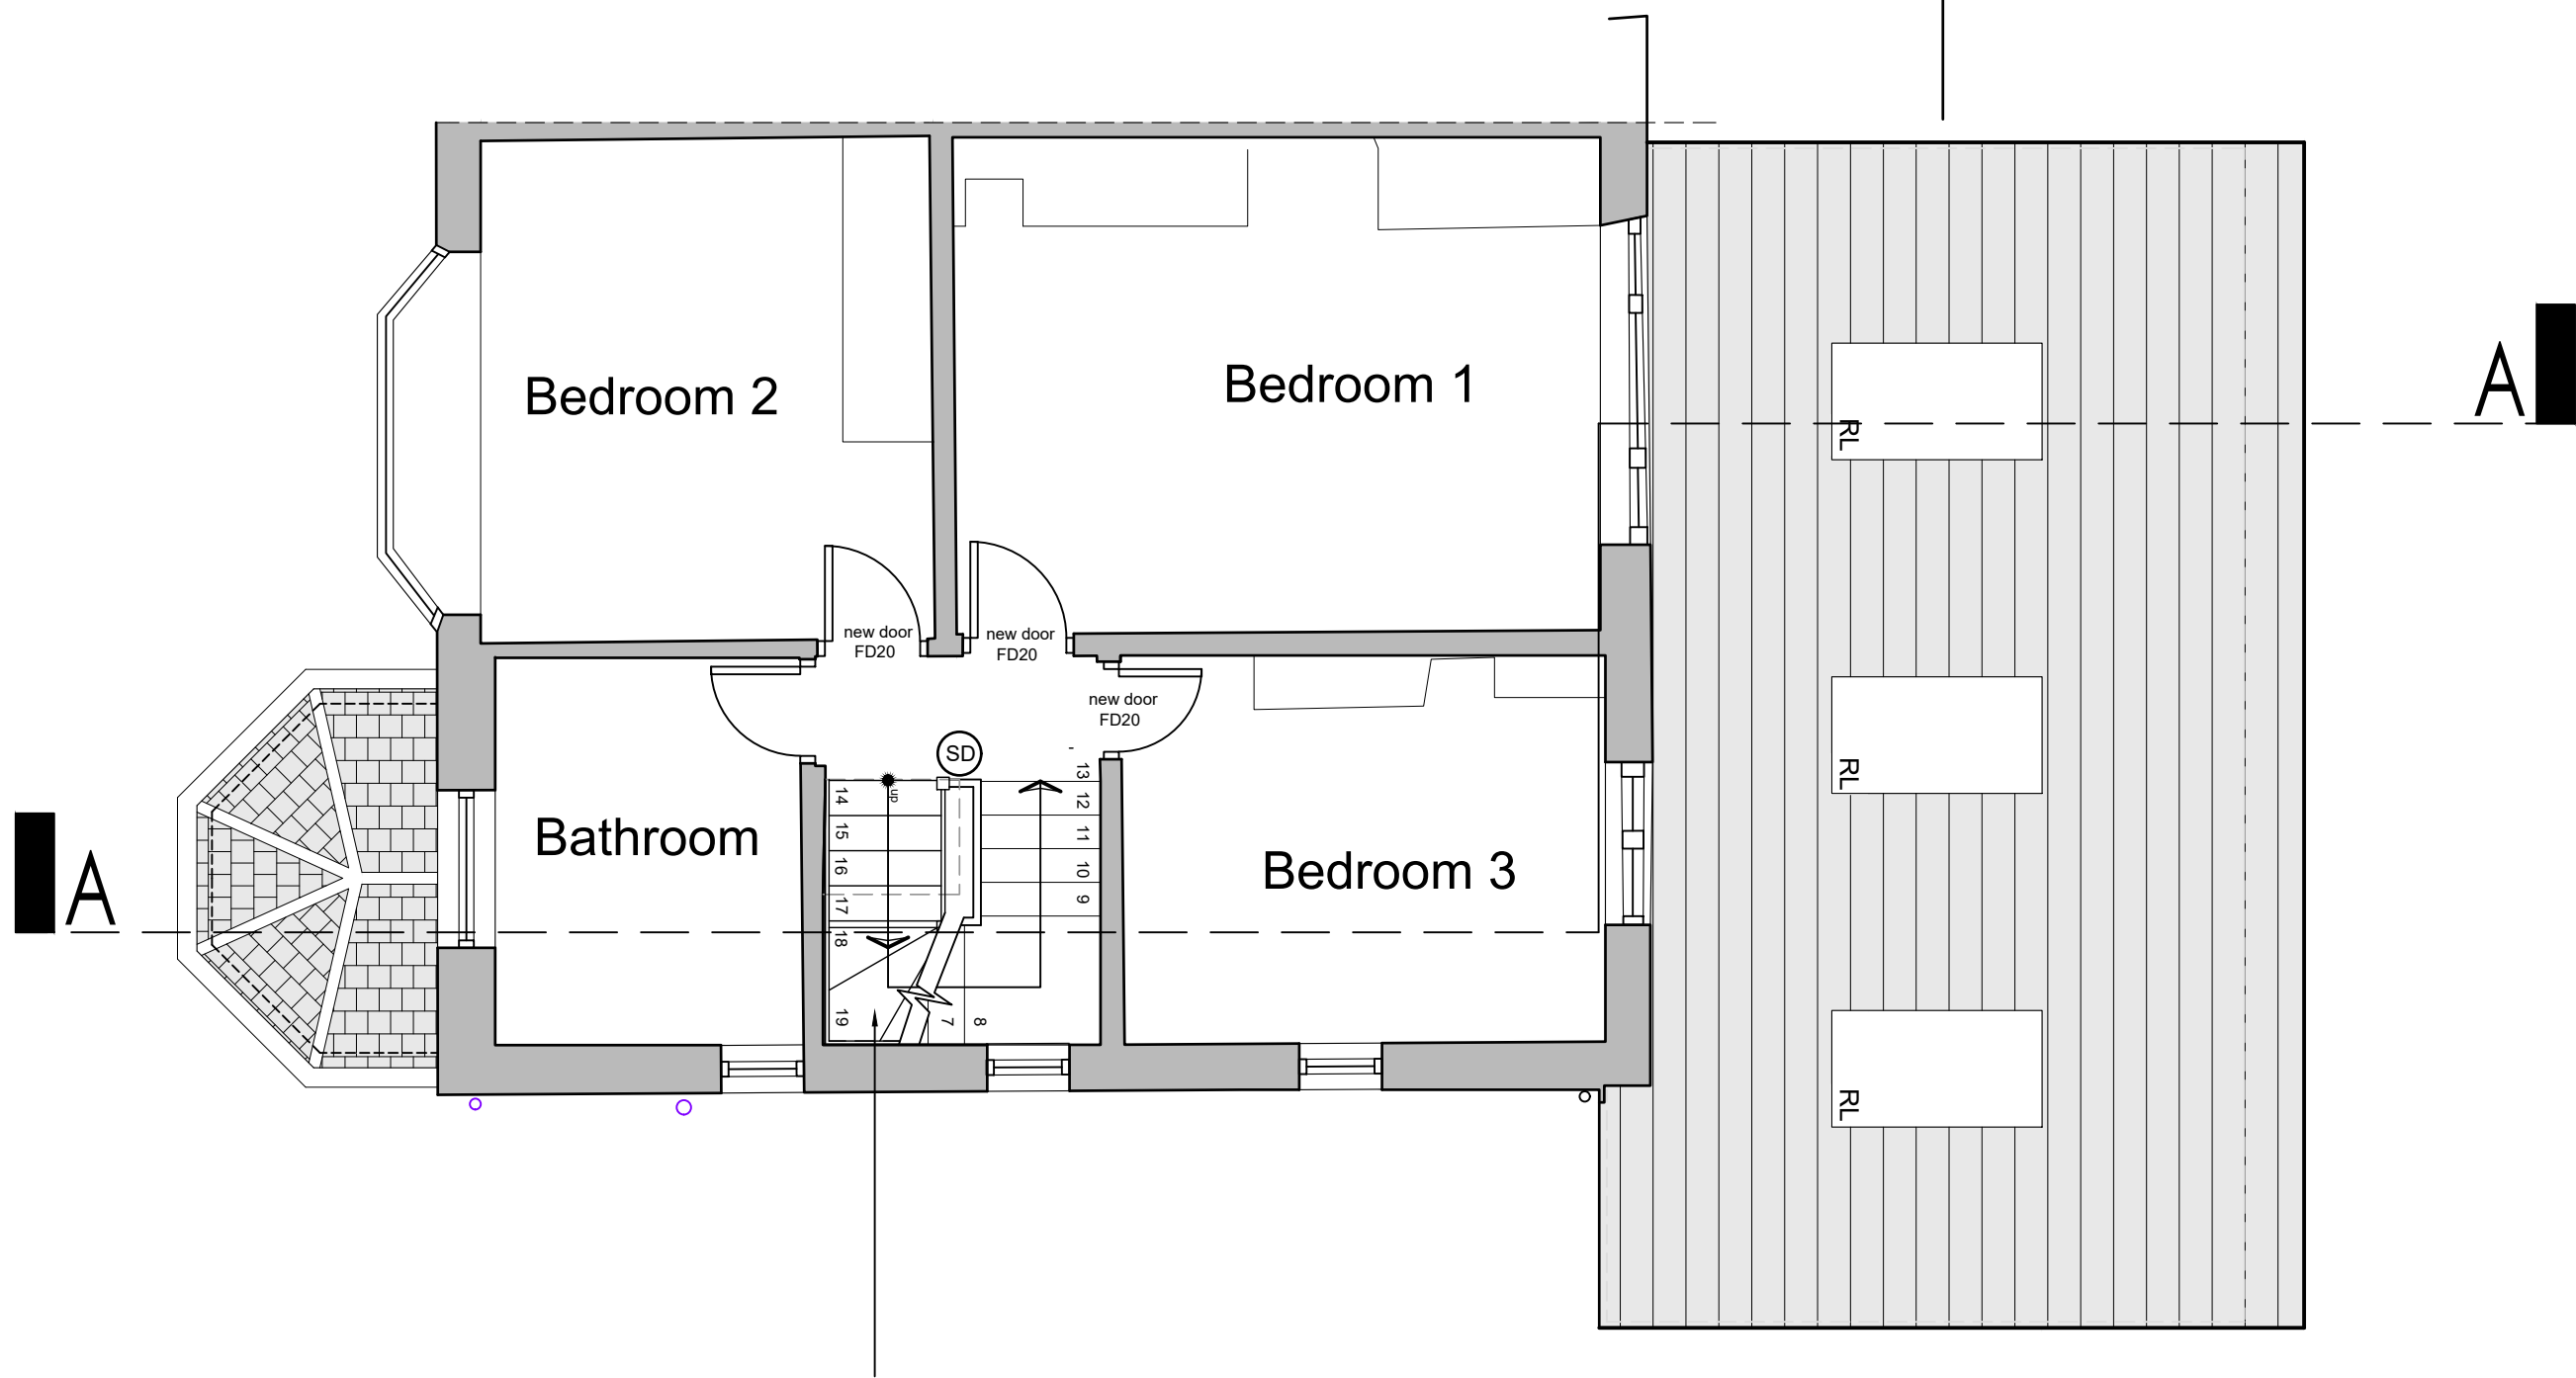


Form new staircase to new SF level
as detailed in Specification Notes 2

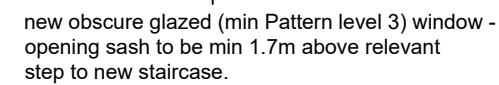




Front Elevation

Facing brickwork to
match existing

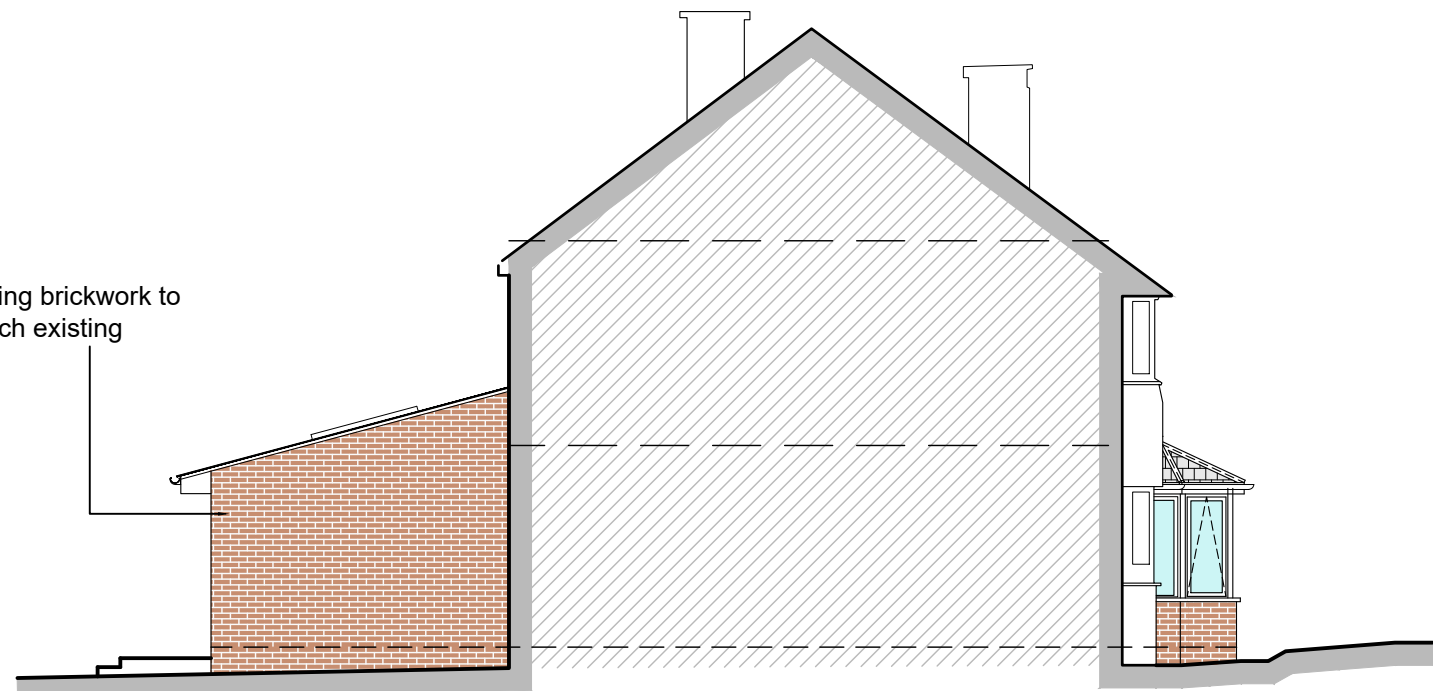

Side Elevation

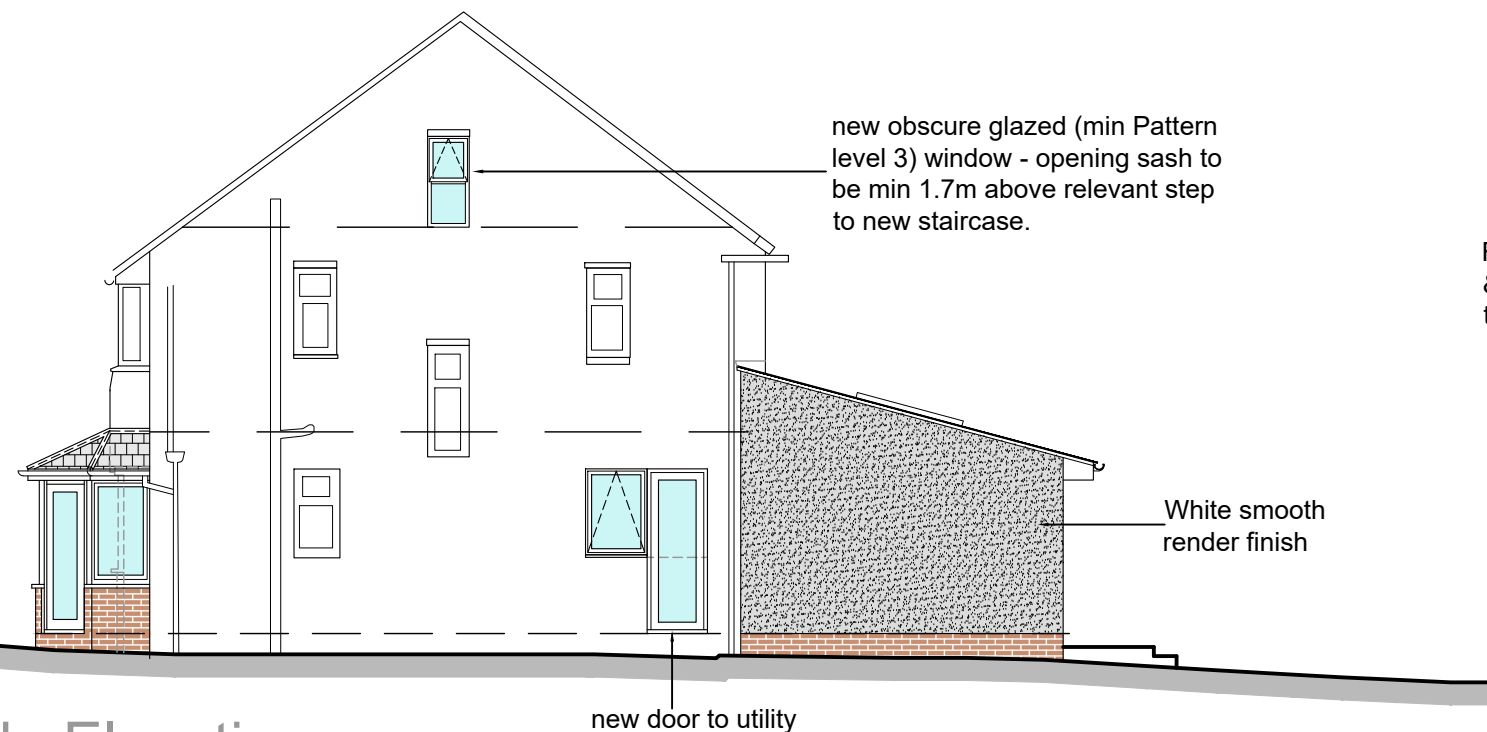


Side Elevation

new obscure glazed (min Pattern
level 3) window - opening sash to
be min 1.7m above relevant step
to new staircase.

White smooth
render finish

Roof tiles to be suitable for pitch
& of similar appearance
to existing

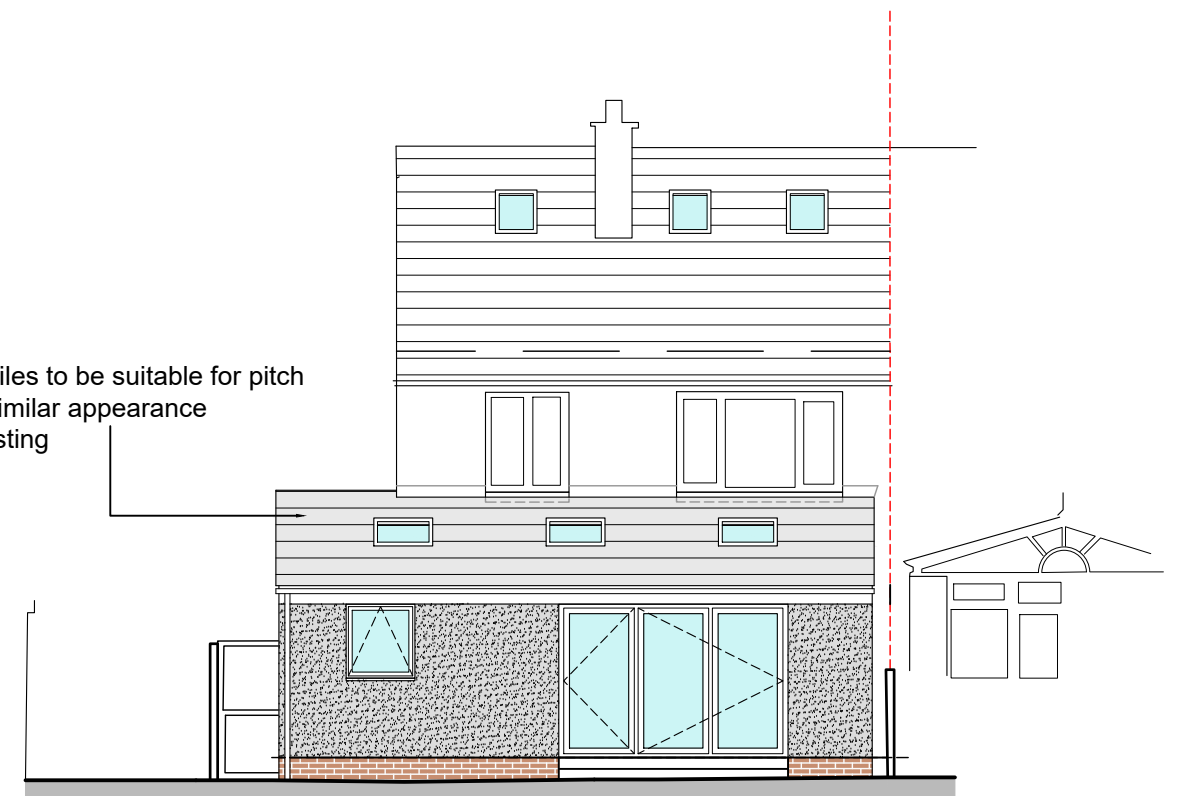

Rear Elevation

