


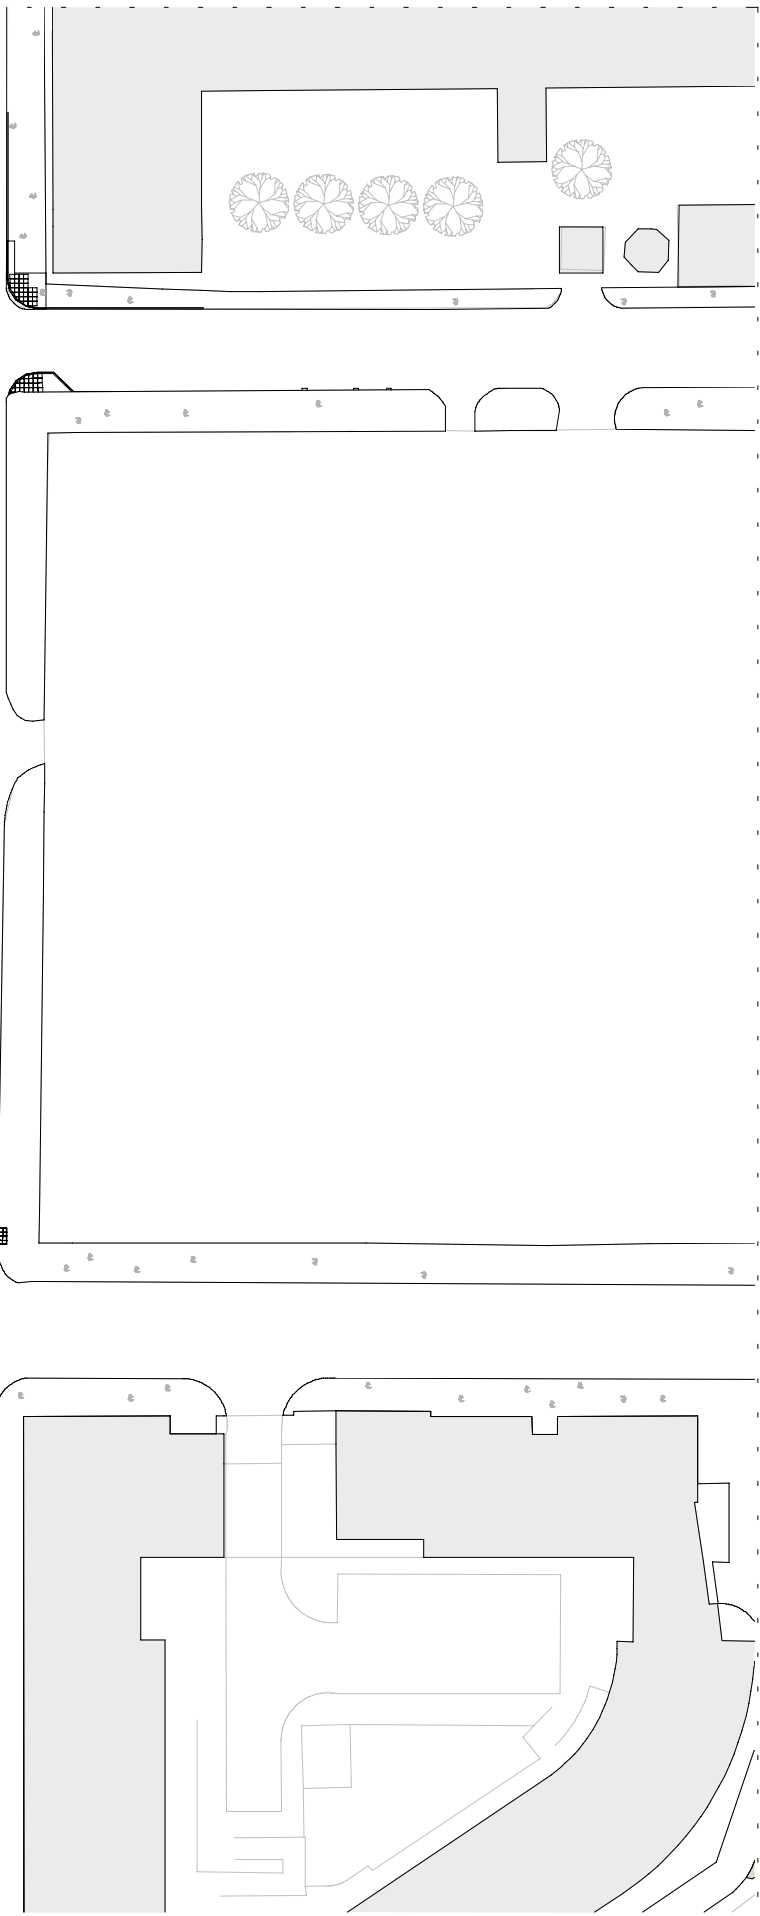

Planning boundary

1 Bed Apartment

2 Bed Apartment

Studio Apartment

3 Bed Apartment

4 Bed Apartment

5 Bed Apartment

Core

Amenity/Entrance

Retail/Restaurant

Storage/Parking/Corridor

Office/Study

Plant/BOH

First Street South	10266-Z0-A-G100-PL-02-99001	
PLANNING	October 2022	P02
GA Site Plan - Second Floor Plan	10266	1 : 750@ A3

simpsonhaugh
Manchester
+44 (0)161 835 2345

London
+44 (0)20 7549 4000