


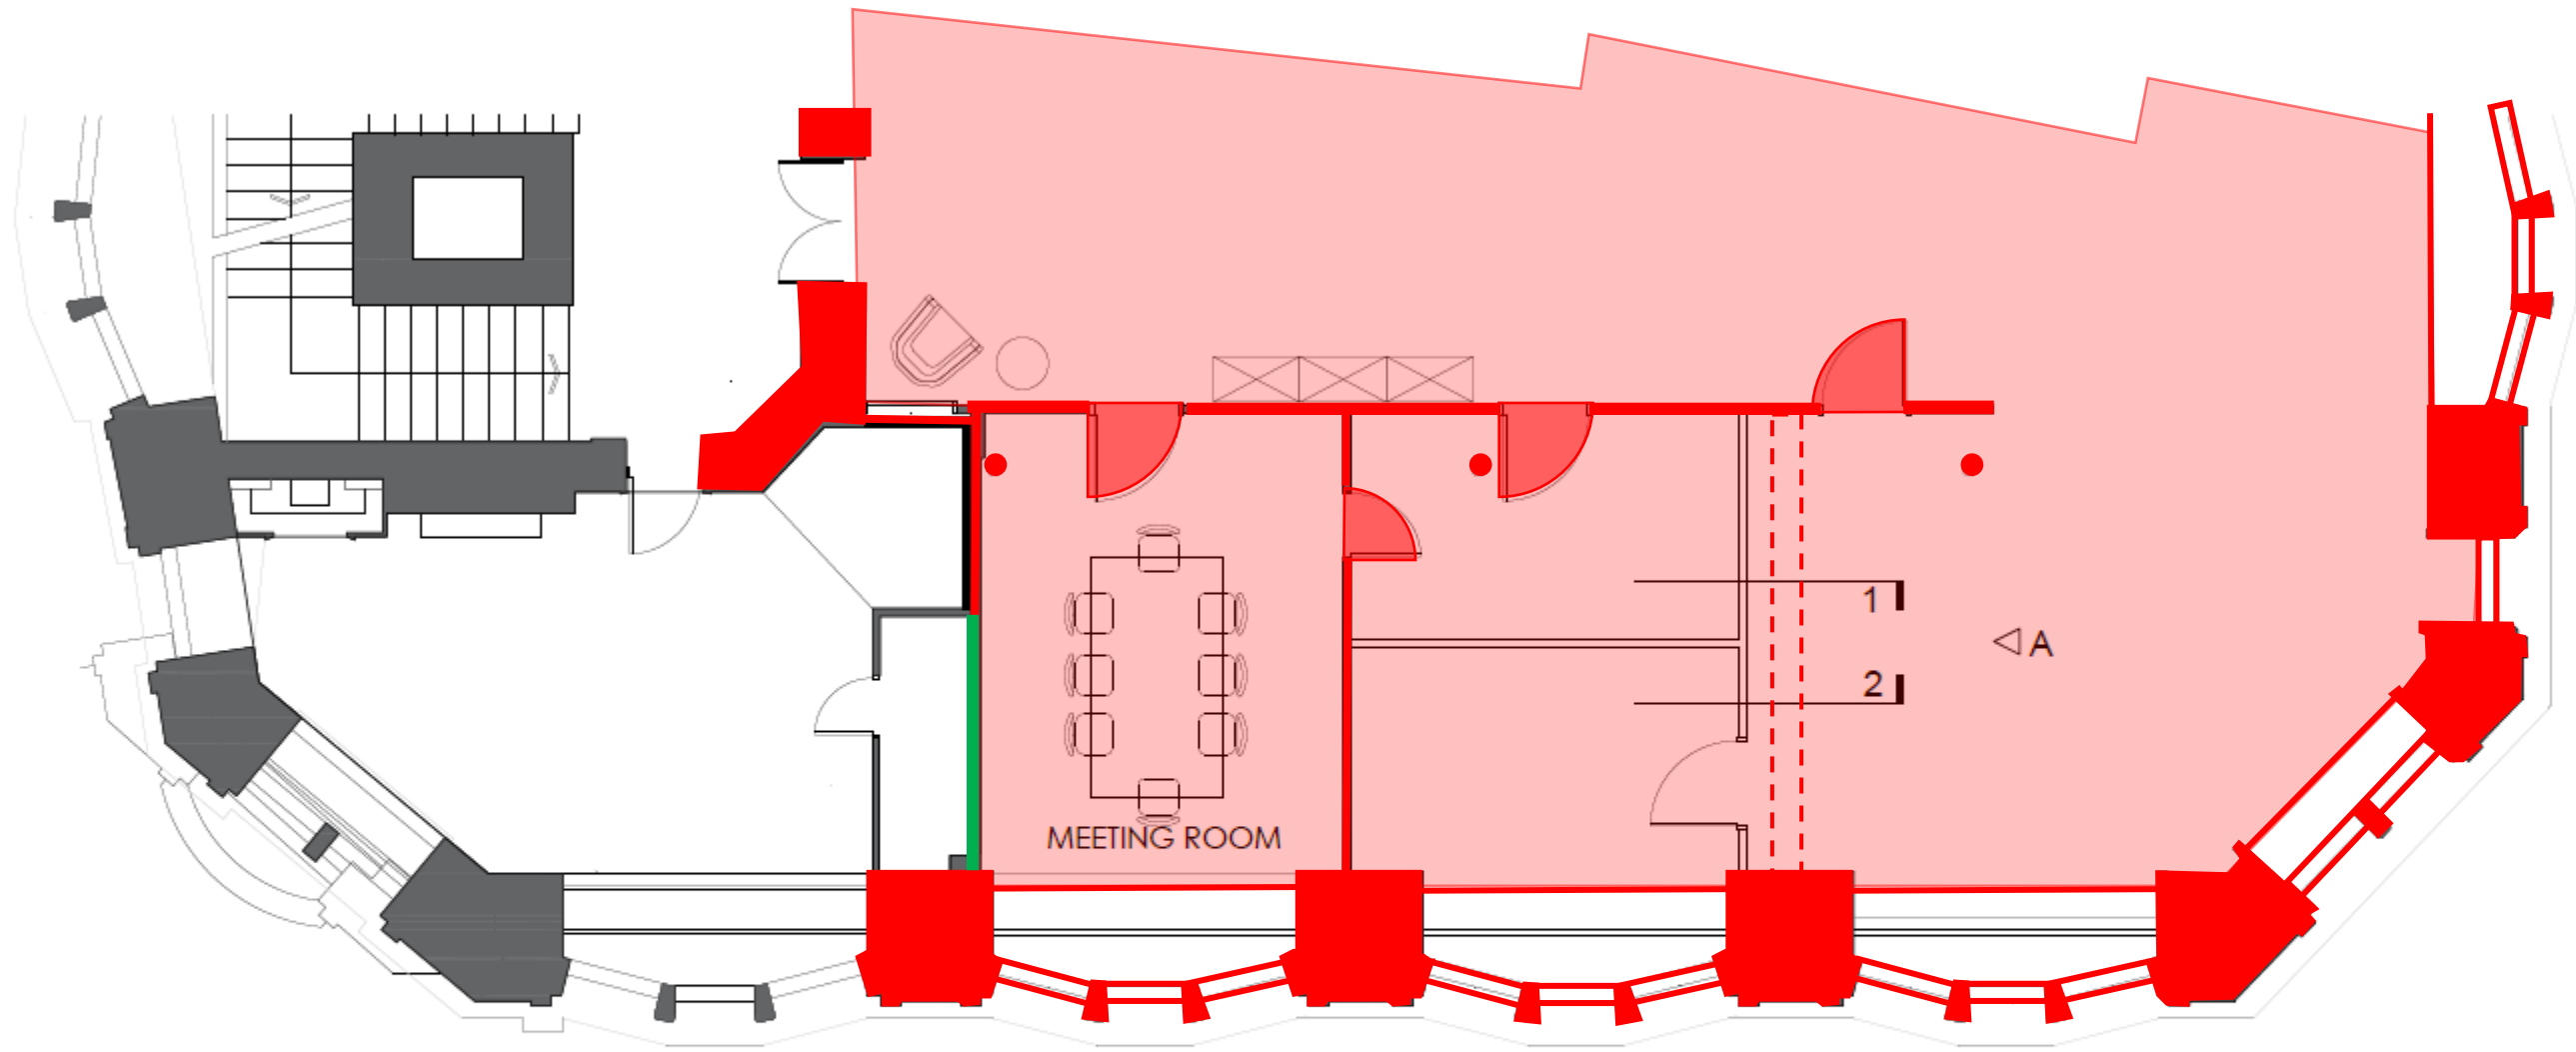

PROPOSED PLAN

KEY

High Significance (original fabric)

indicates timber block flooring

No Significance

Job Title

35 Dale Street – First Floor Unit 4

Drawing Title

Drawing Number

Significance Plan

001

Date

Sept.2022


Scale

NTS

Size

A3

Rev.

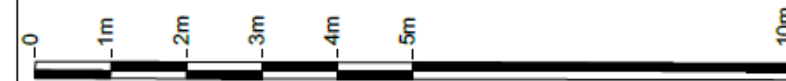

STEPHEN LEVRANT
HERITAGE ARCHITECTURE
Canada House,
Chepstow Street, Manchester, M1 5FW
E-mail: info@heritagearchitecture.co.uk
T: 020 8748 5501