

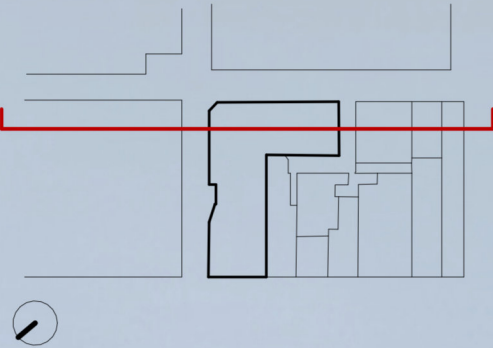


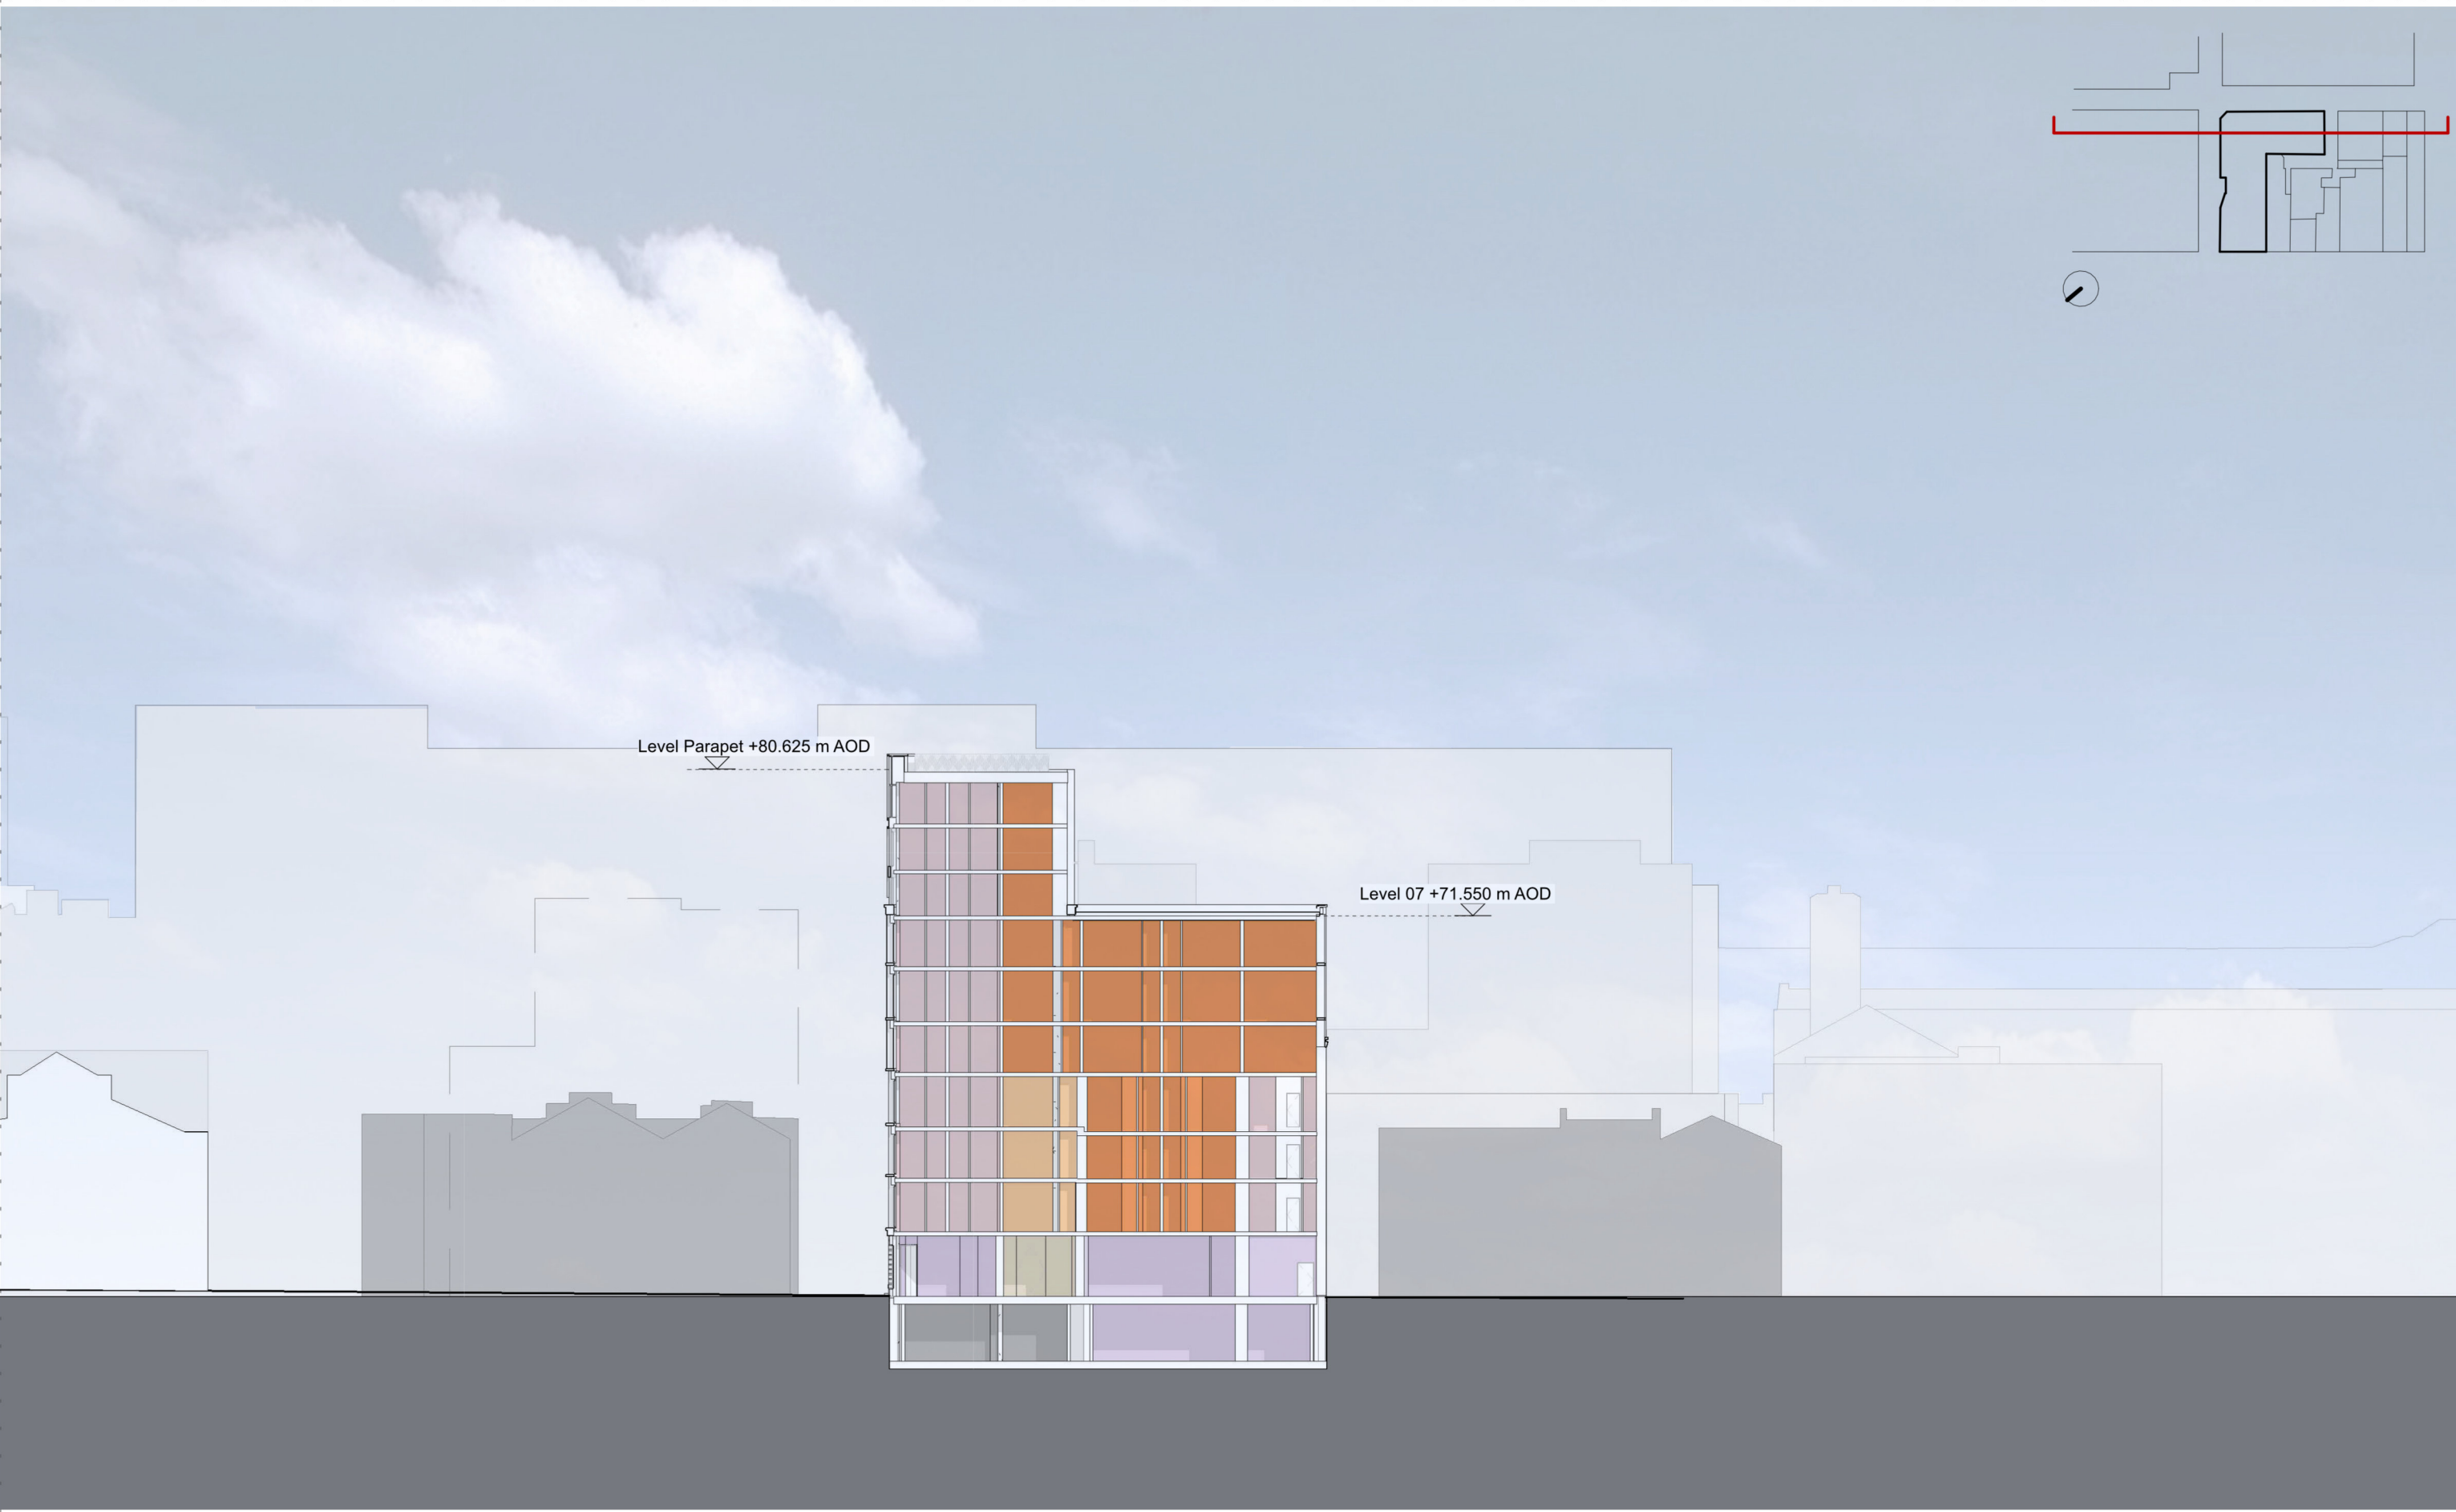

- 2 Person
- 3 Person
- 4 Person
- UA
- Storage
- Circulation

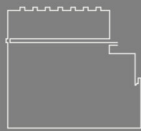

Oldham Street	10338-SHP-A-B5D8-G200-SE-AA-001	
PLANNING ISSUE	August 2022	P01
General Arrangements Section AA	10338	1 : 375 @A3

simpsonhaugh

Manchester
+44 (0)161 835 2345

London
+44 (0)20 7549 4000