


LMZ.012
BOH CORRIDOR 1
12.3 m²

LMZ.010
STAIR 06
5.3 m²

FFL
38.225

200mm toilet extract
valve

200mm toilet extract
ductwork system from
below

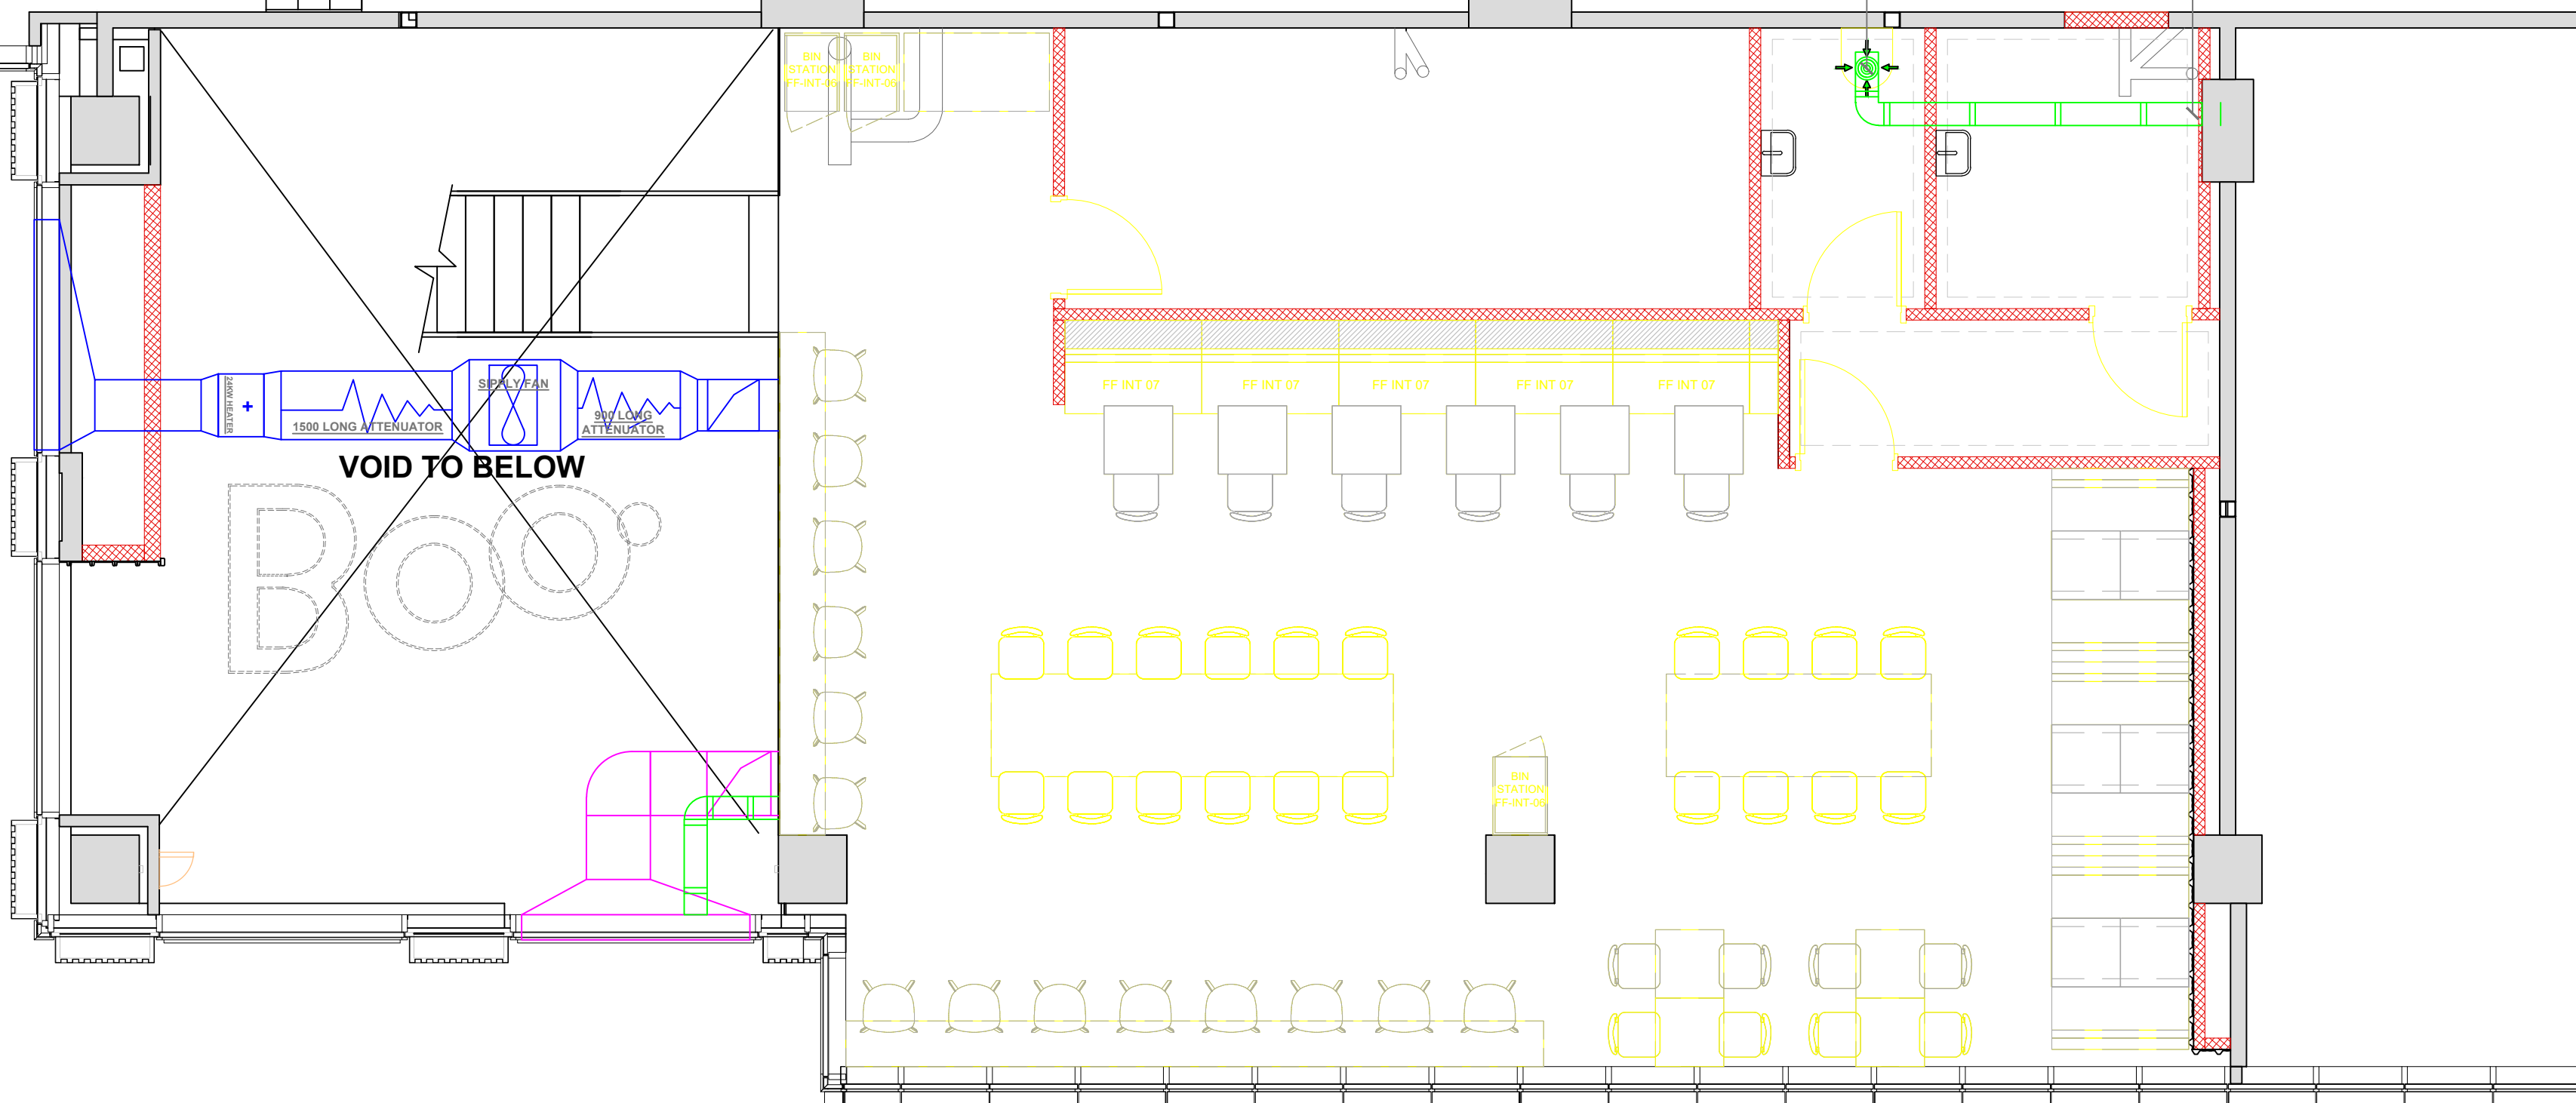

Note:

Project Title:

Boo Manchester -
Proposed Mezzanine Floor
- HVAC Route

Drawing Number:

Boo Manchester - Mezzanine
Floor - Proposed HVAC
System

Scale:

1:50 @ A2

Date:

25.03.2022

**FAN
RESCUE**

Commercial Kitchen and HVAC
System Specialists

Ability House, Unit 129,
121 Brooker Road,
Waltham Abbey EN9 1JH

