



EXISTING

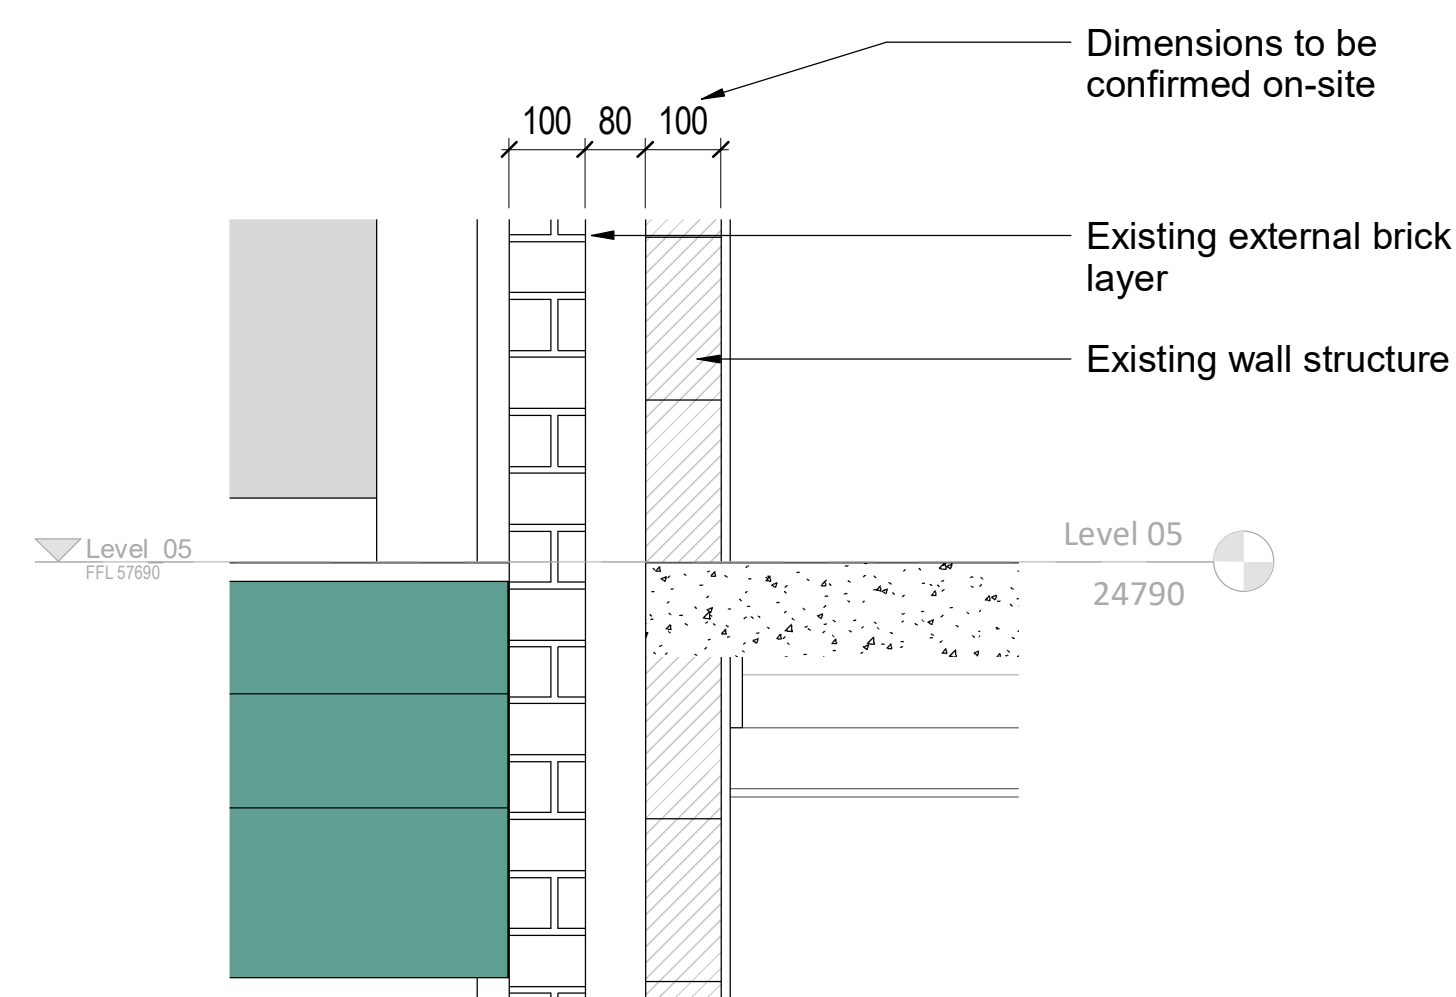


Section A-A - Shared Staircase - Existing Facade Build-up
1:10

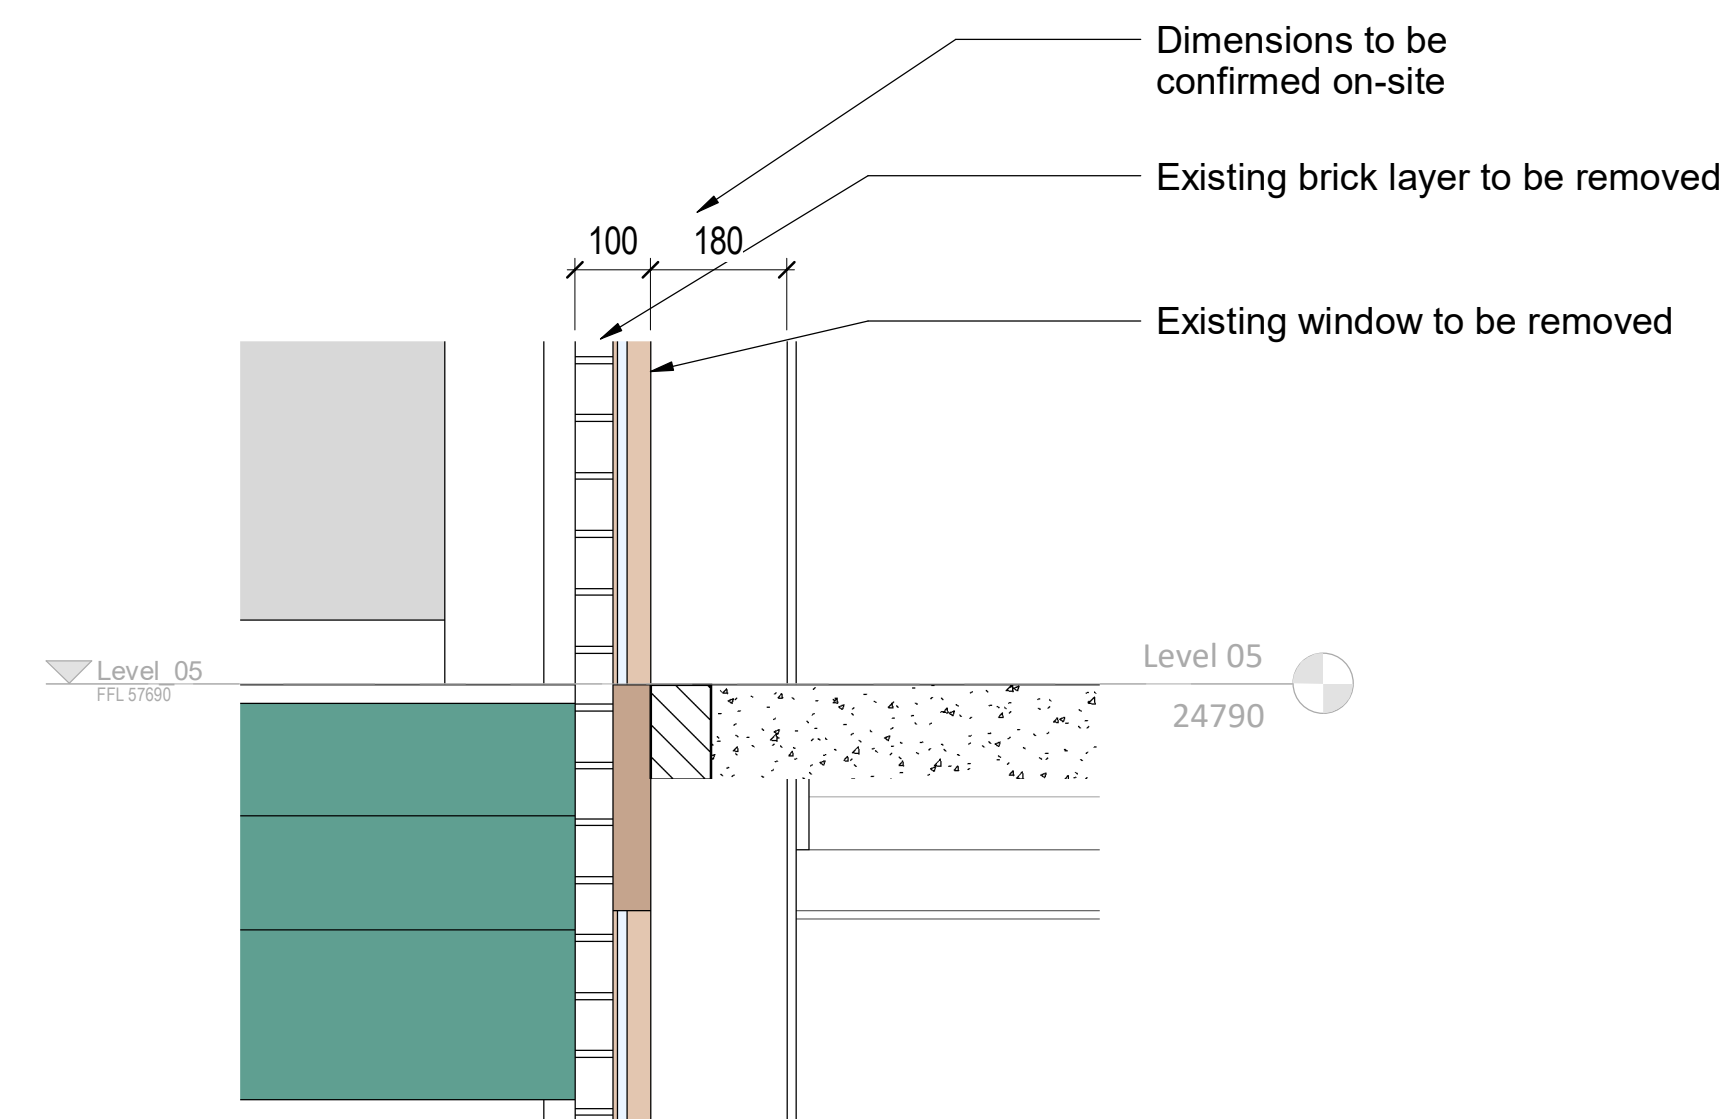


Section B-B - Shared Staircase - Existing Facade Build-up - Through Glazing
1 : 10

PROPOSED

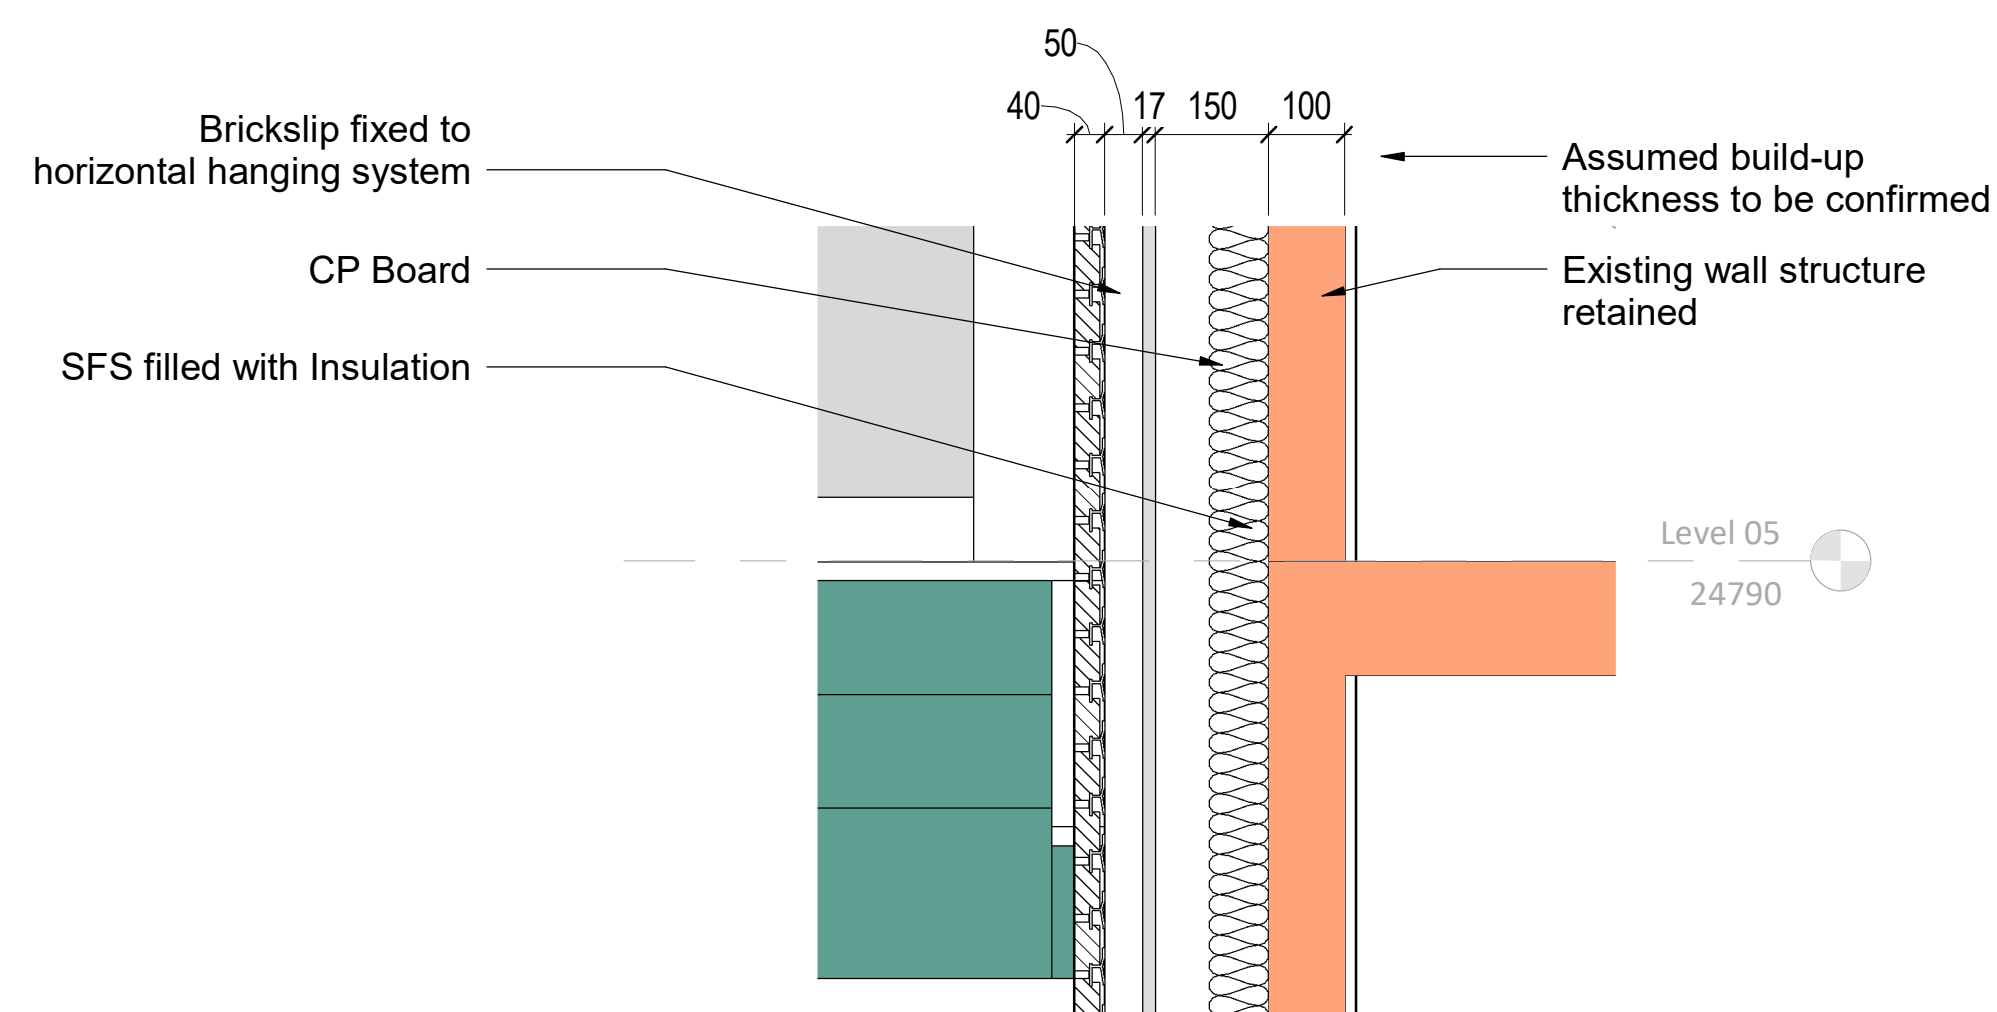


Section C-C - Shared Staircase - Proposed Facade Section to Retained Stucture
1:10

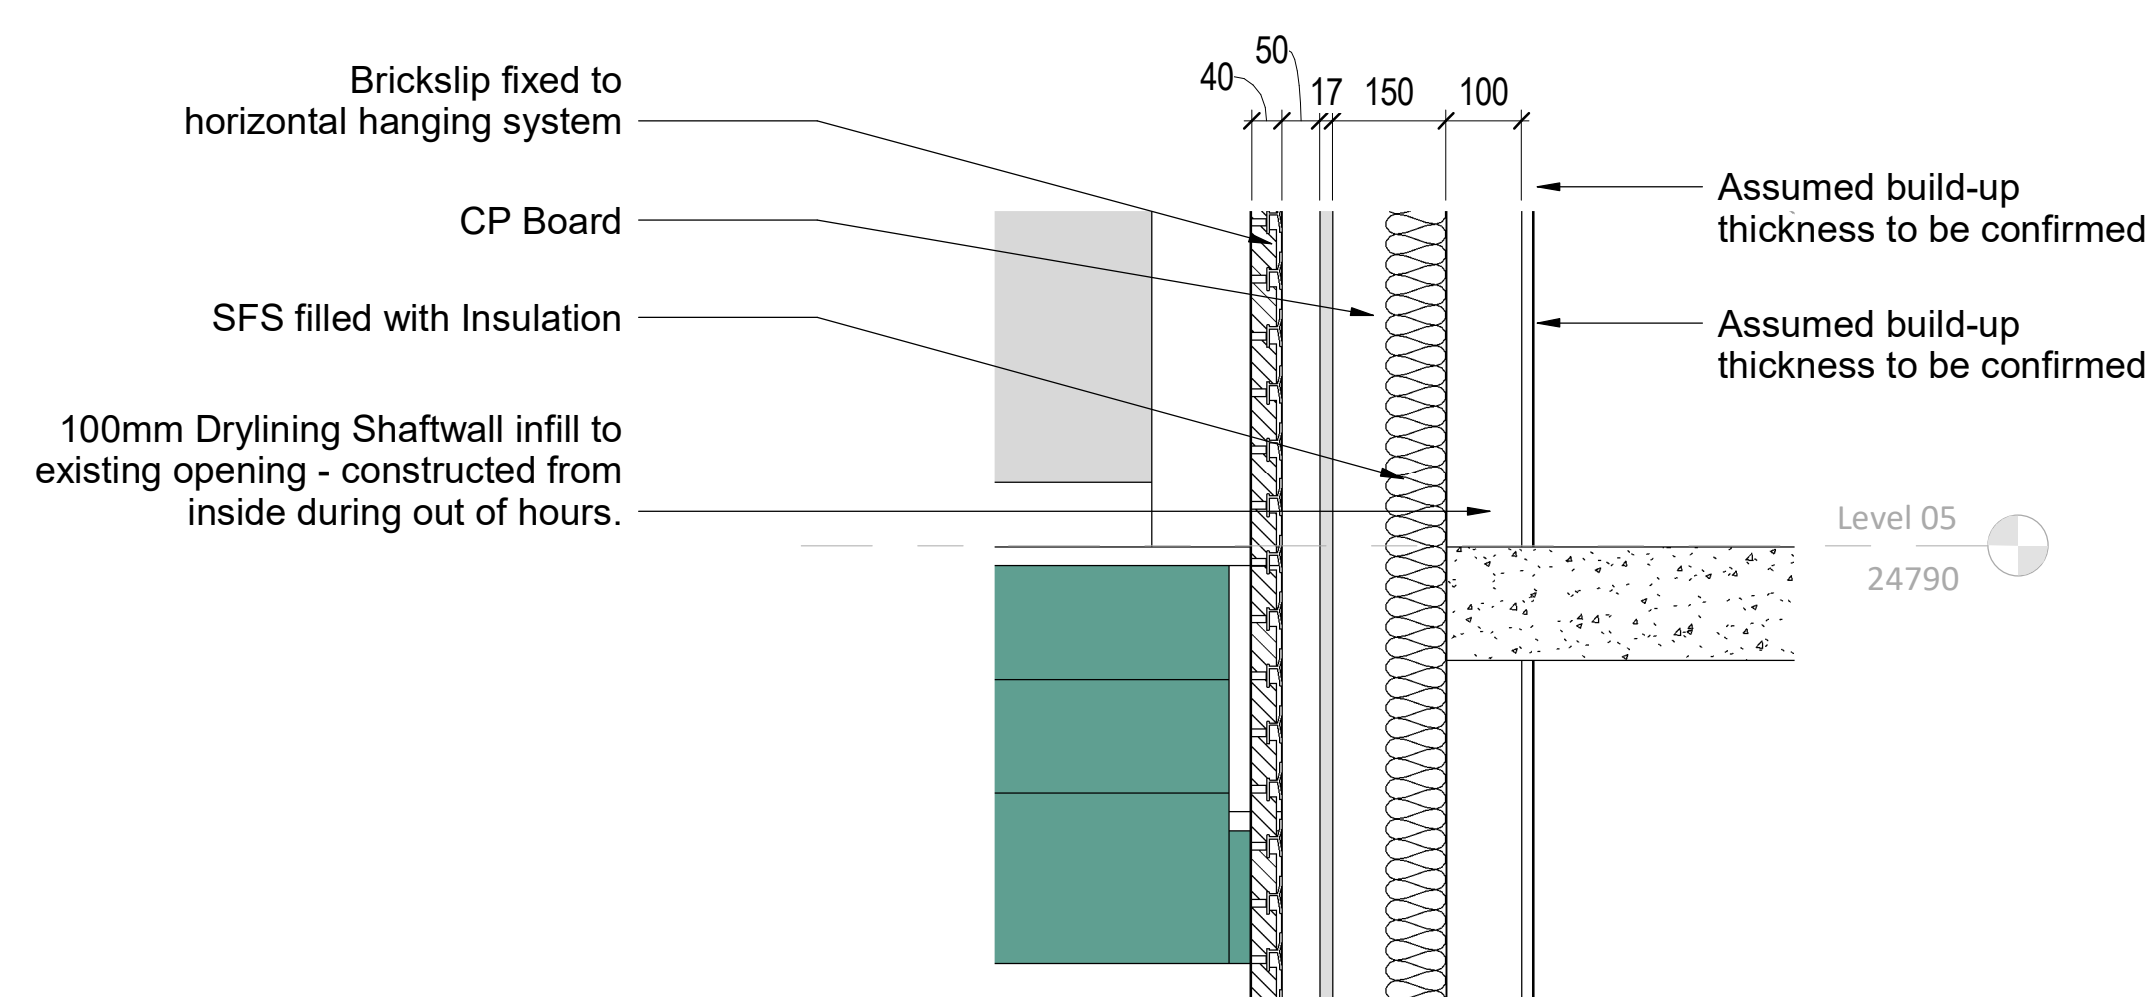

Section D-D - Shared Staircase - Proposed Facade Section to Removed Window area
1 : 10

Keyplan

North

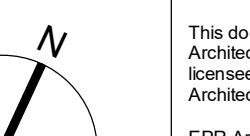

Notes:

Do not scale off this document/drawing/model for any purposes other than those required in connection with the application for planning consent for the project.

This document/drawing/model is prepared for the sole use of EPR Architects' employer and the benefit of the employer's permitted licensees. No liability to any other persons is accepted by EPR Architects.

EPR Architects accepts no liability for any use of this document/drawing/model by parties other than the party for whom it was prepared or for purposes other than those for which it was prepared.

Copyright in the design contained in this document/drawing/model remains vested in EPR Architects.

EPR Architects

30 Millbank, London SW1P 4DU
t+44(0)20 76337600
www.epr.co.uk

Alberton House

EPR Project No

St Mary's Parsonage, Manchester

11343

Shared Staircore - Existing & Proposed Facade Wall Sections

Scale @A1

Status

Suitability

Revision

1 : 10

For Information

S2

- P01

P01

Shared Stair Method Statement Issue

16.09.22

WW

CNB

Project Code	Originator	Zone	Level	Type	Role	Class	Number
ALBH - EPR - ZZ - XX - DR - A - 41-4195							

No.

Revision

Date

Initial

Cbk'd