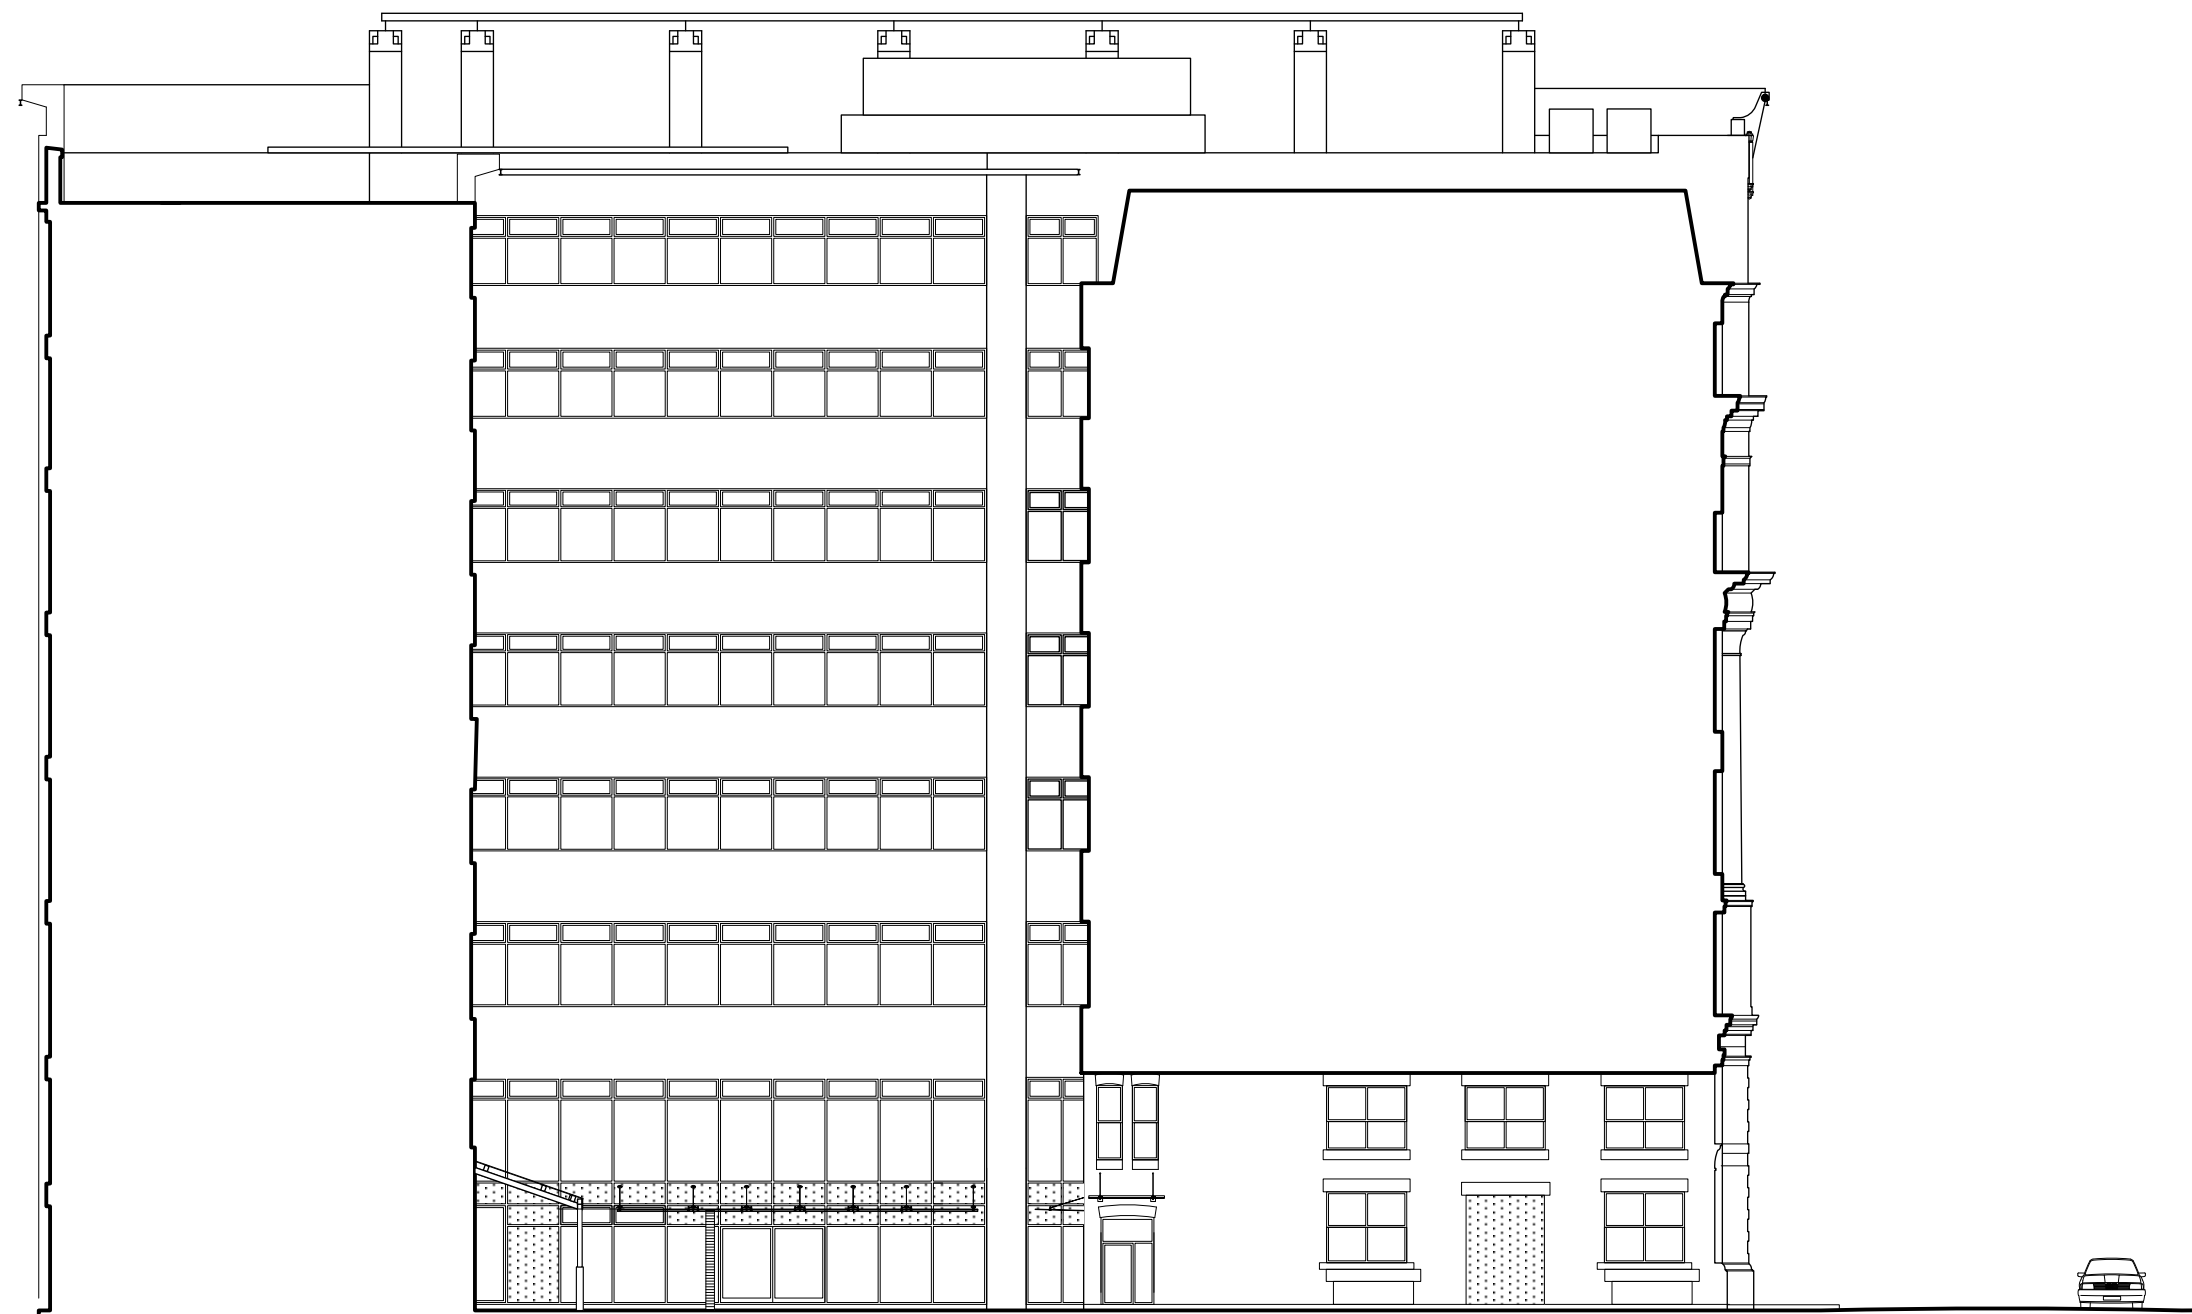
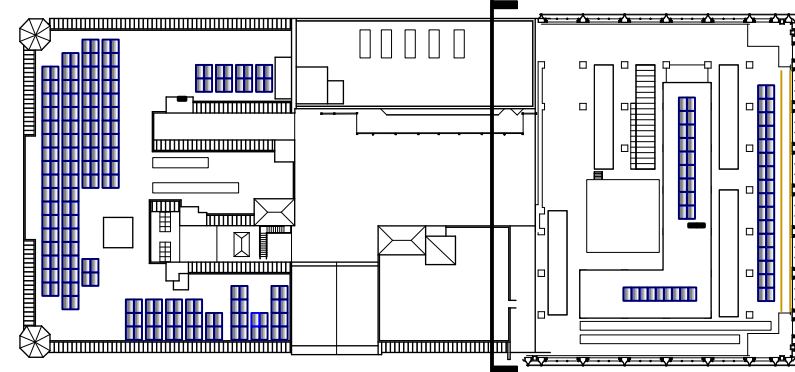


Rev	Note	DRN	CHK
-----	------	-----	-----

Tootal Building PV Panels

South-West Courtyard -
Existing

scheme	1966
drwg no.	E(250)
revision	

scale	1:200 @ A3
date first drawn	April 2022
drawn	RG

SK sketch E existing P proposed T tender C construction FI final issue

www.ateliermb.co.uk
t 0161 236 0051
e architect@ateliermb.co.uk