


PROPOSED SINGLE
STOREY EXTENSION.
35 MALTBY ROAD
WYTHENSHAW
M23 LEW

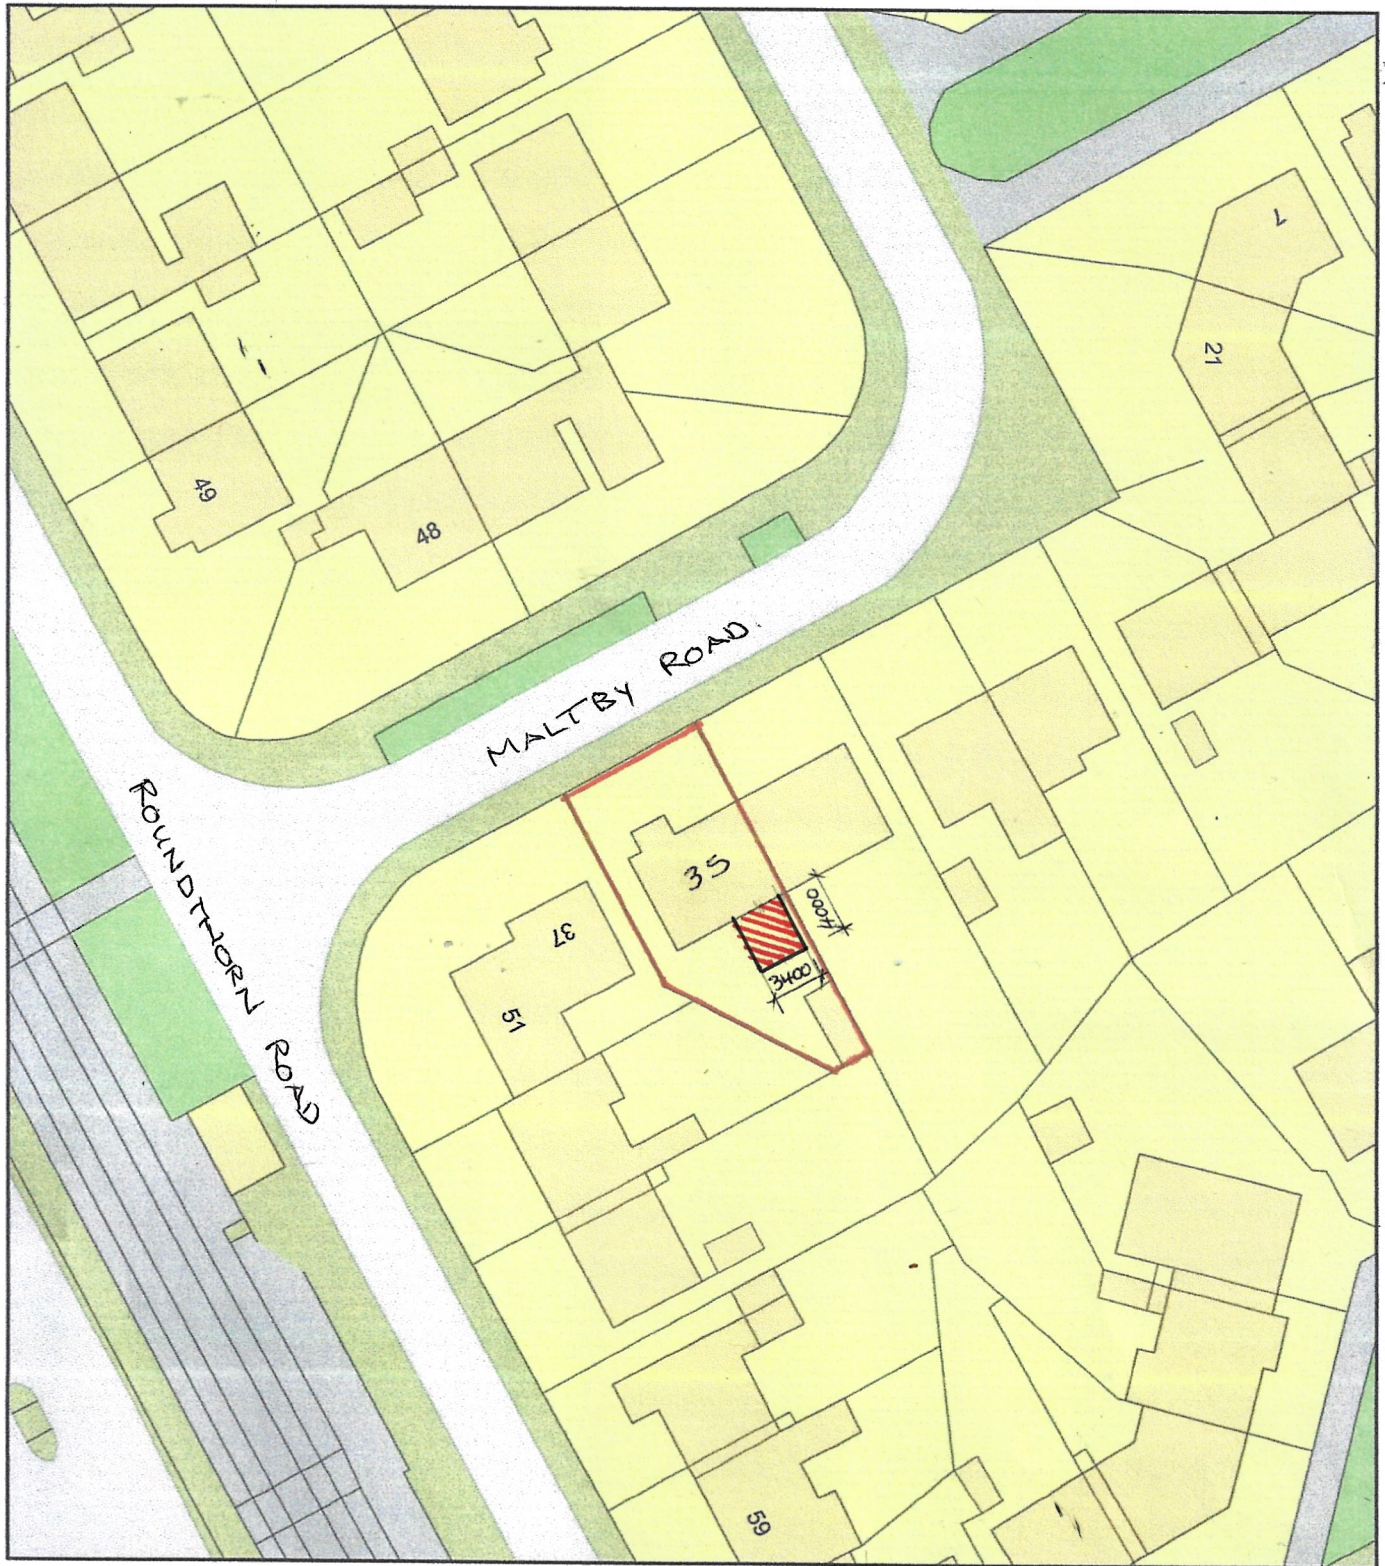

Plan Produced for: Clearview Home Improvements

Date Produced: 28 Sep 2022

Plan Reference Number: TQRQM22271103251355

Scale: 1:500 @ A4